


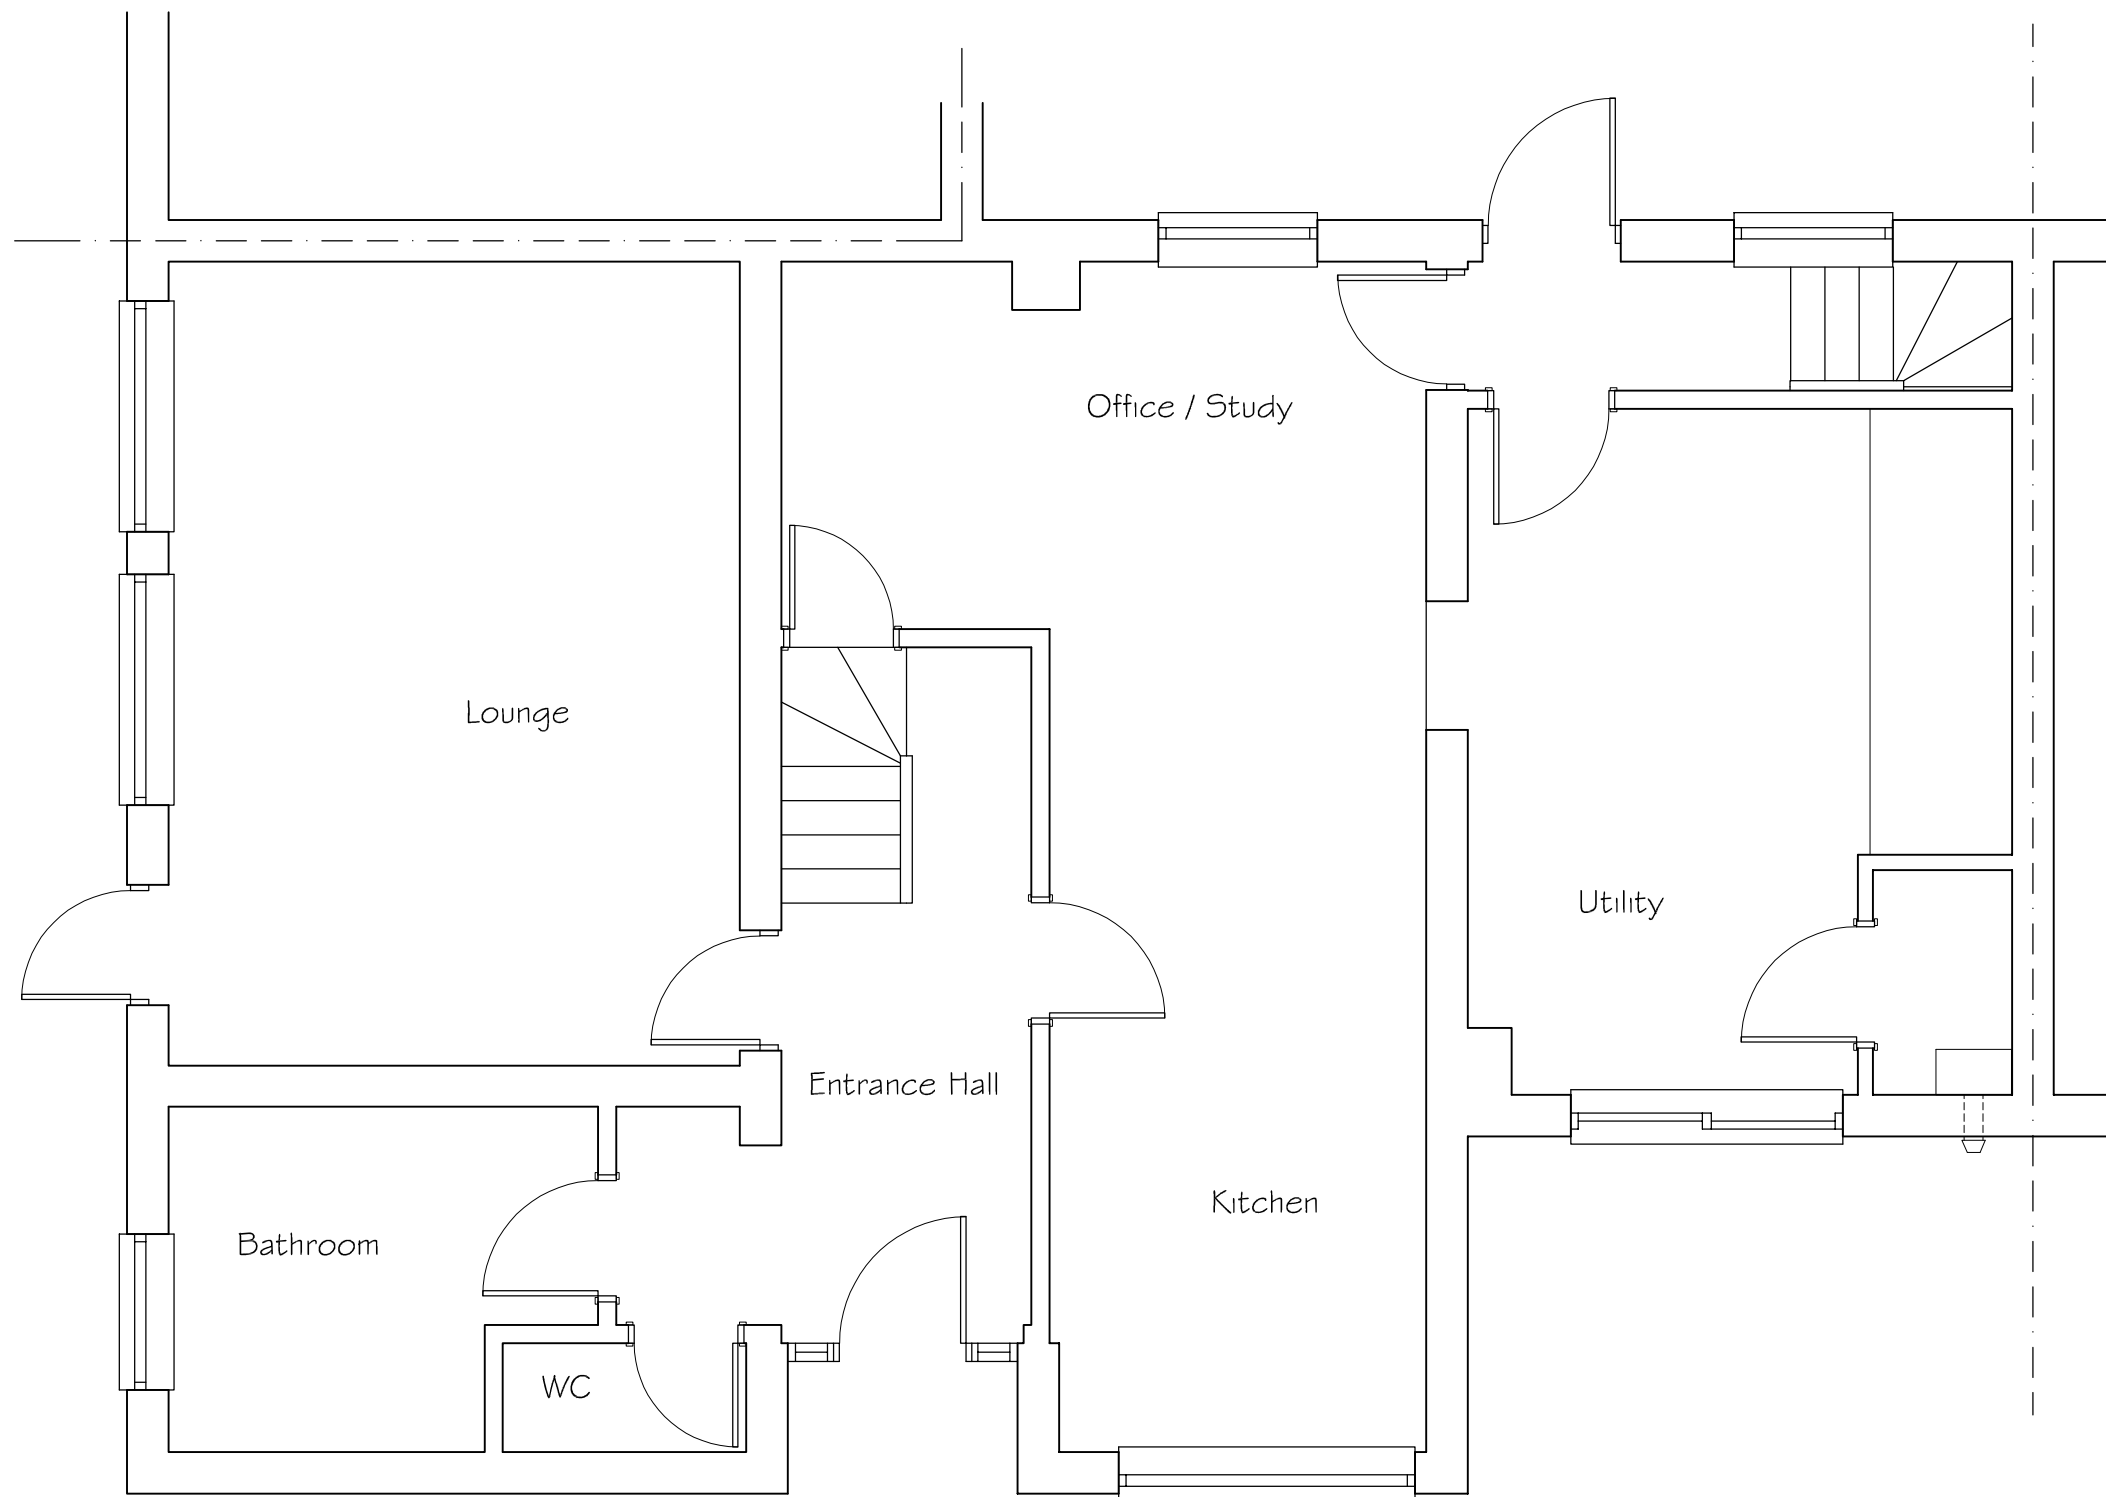

0 1 2 3 Metres
EXISTING GROUND FLOOR PLAN

DATE	MODIFICATION	ISSUE	TITLE:- EXISTING PLANS & ELEVATIONS AT 28 COCKNEY HILL TILEHURST. READING, BERKS. RG30 4EU FOR MR R LONGMATE	SCALE:- 1:50 uos @ A3	
				DRAWN BY:- CVS Designs Ltd	DATE:- AUG 2017
				DRAWING No:- 02	REV:-