




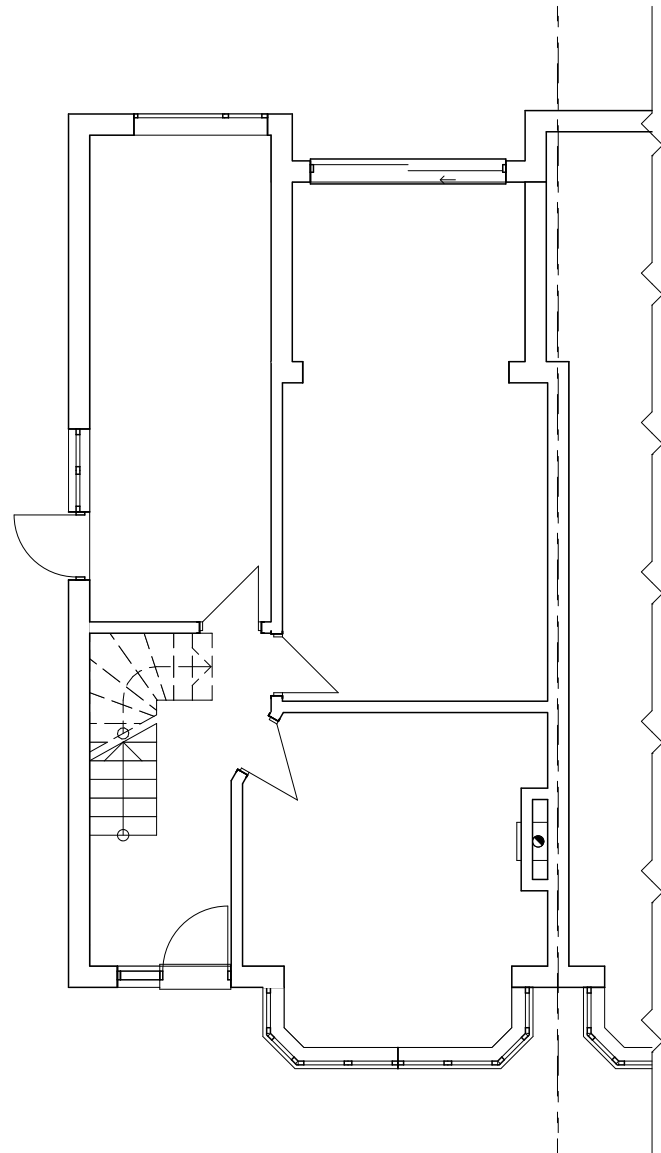

EX - GROUND FLOOR 1:100
29 BALMORE DRIVE, READING, RG4 8NL

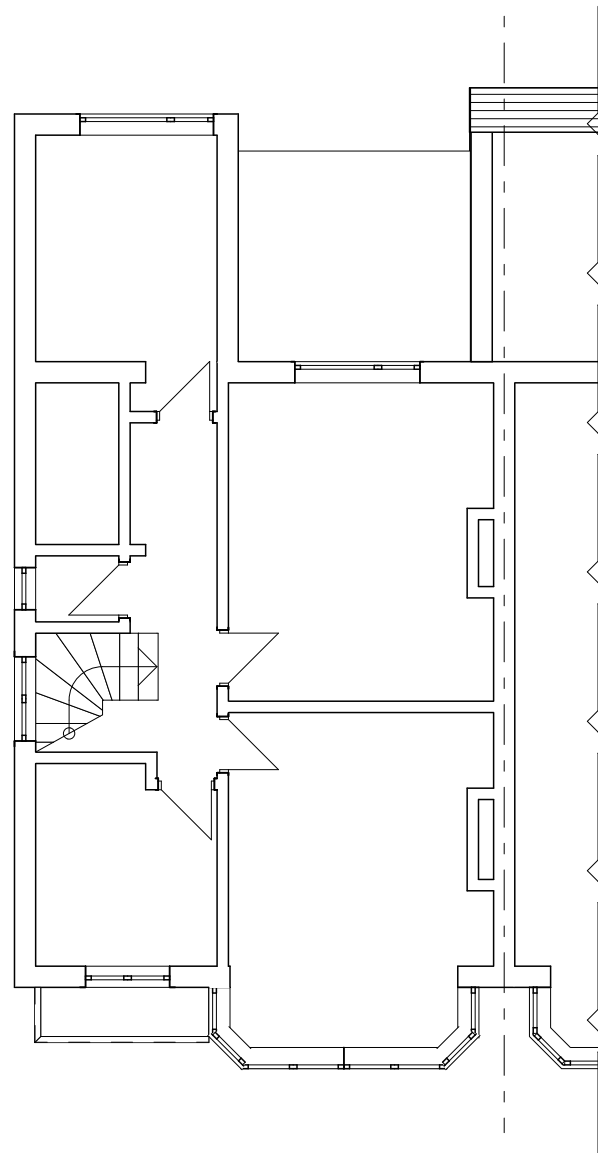

EX - FIRST FLOOR 1:100
29 BALMORE DRIVE, READING, RG4 8NL

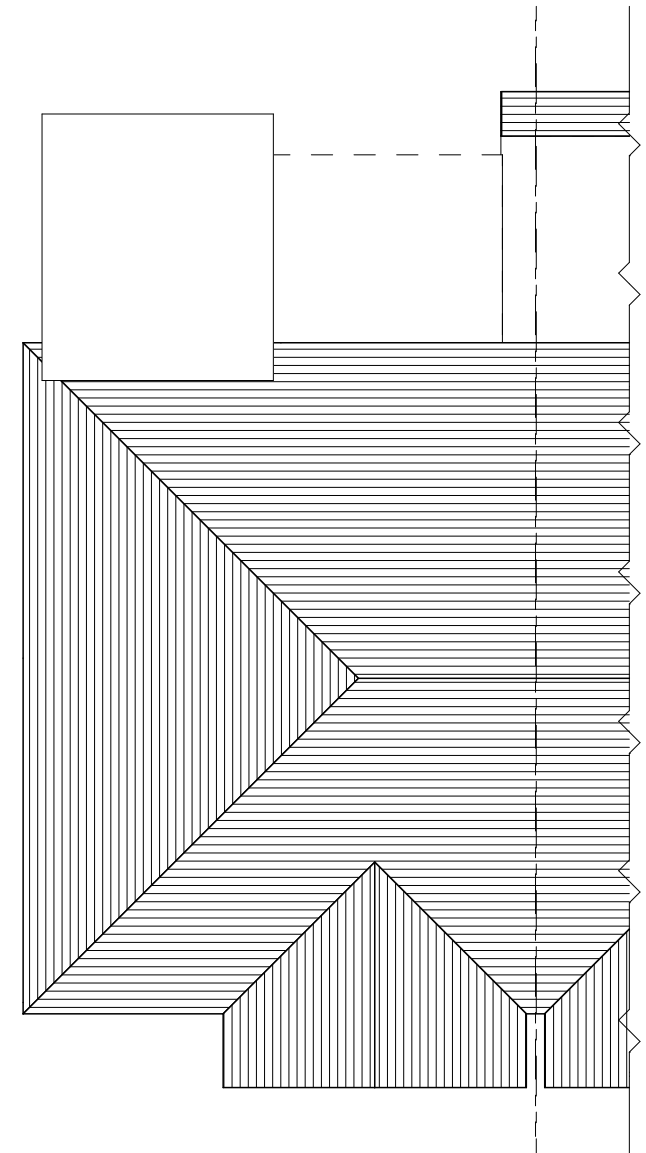

EX - ROOF PLAN 1:100
29 BALMORE DRIVE, READING, RG4 8NL

Scale 1:100  1 0 1 2 3 4 5m

© This drawing remains the property of MGI Architecture Ltd. and shall not be copied without prior written consent.

All dimensions to be checked on site and any discrepancies to be reported before work commences.

Scales @ A3

1:100

Project

**29 BALMORE DRIVE,
READING, RG4 8NL**



Client

**MR. PETER
NORTHALL**

Layout Title

EXISTING FLOOR PLANS

Drawing Number		
project	number	rev
1205	PL-04	