



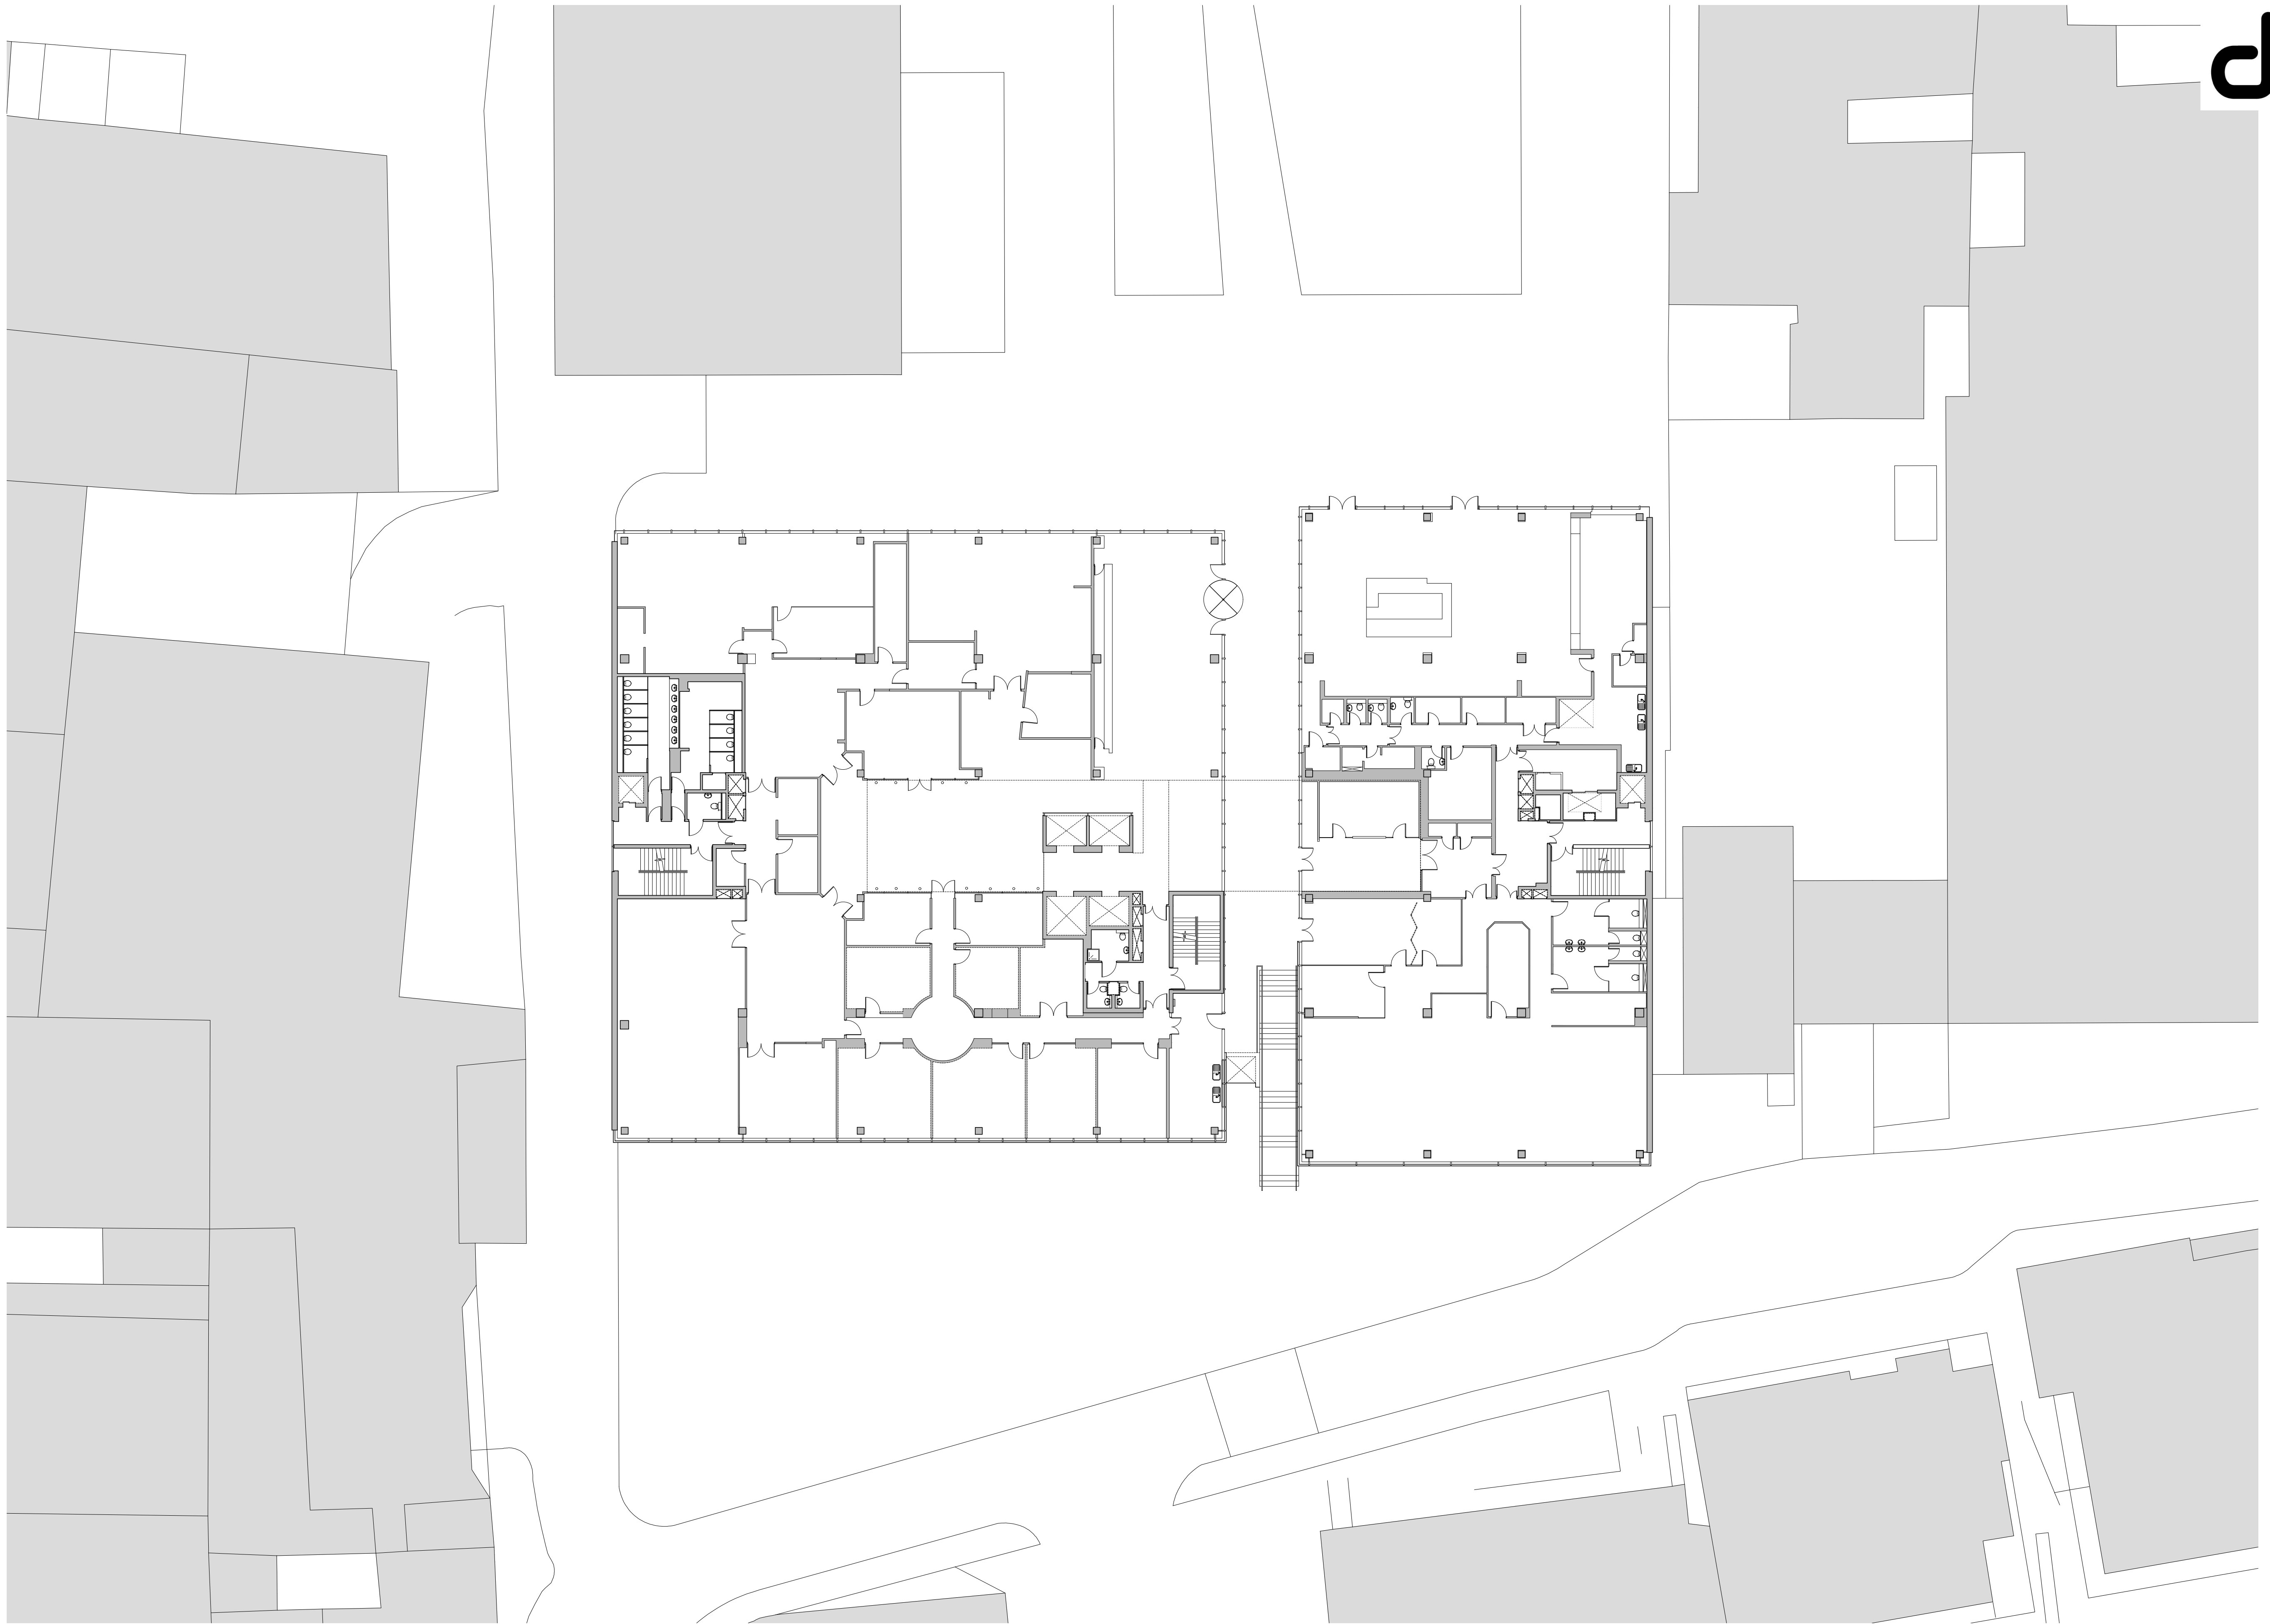

SCHRODERS

DAVIDSON, READING

EXISTING SITE PLAN

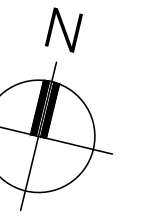

Drawn By: FM	Checked By: JD	Authorised By: SMC	Revision By: -	Rev Auth By: -	1 Castle Yard Richmond London TW10 6TF
Date: 10/11/2017	Scale: 1:200@ A1	Drawing No: 1293 / PL /1001	Rev date: -	Rev: -	t: +44 (0) 20 8332 3900 f: +44 (0) 20 8332 3901 www.myn-a.com