

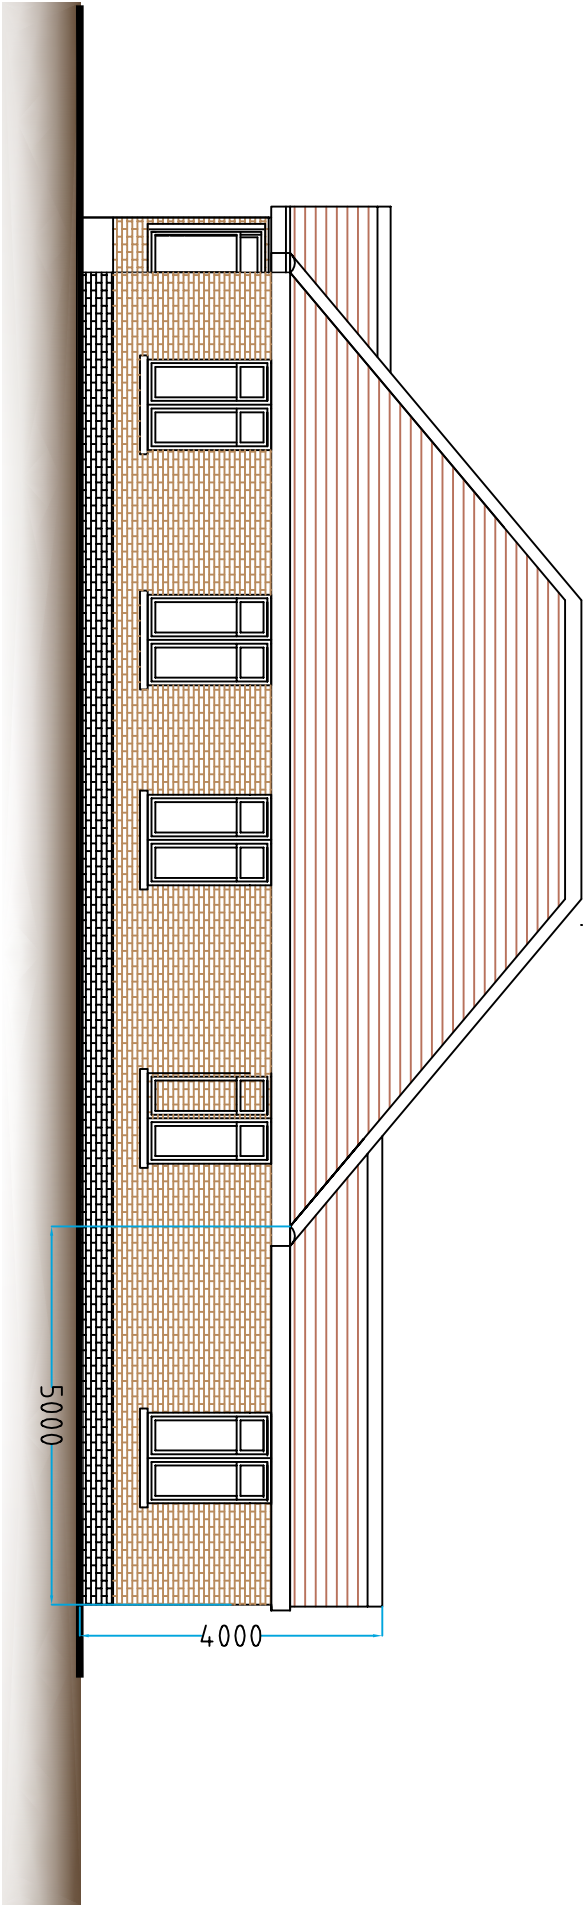



THIS IS A PLANNING APPLICATION
DRAWING AND SHOULD NOT BE
USED IN CONNECTION FOR
CONSTRUCTION PURPOSE. THIS
DRAWINGS ARE PRODUCED ONLY FOR
THE PURPOSES OF THE APPLICATION AND
CANNOT BE RELIED UPON BY ANY THIRD
PARTIES.
(The Architect does not accept any liabilities
attached to inspecting and not attached).

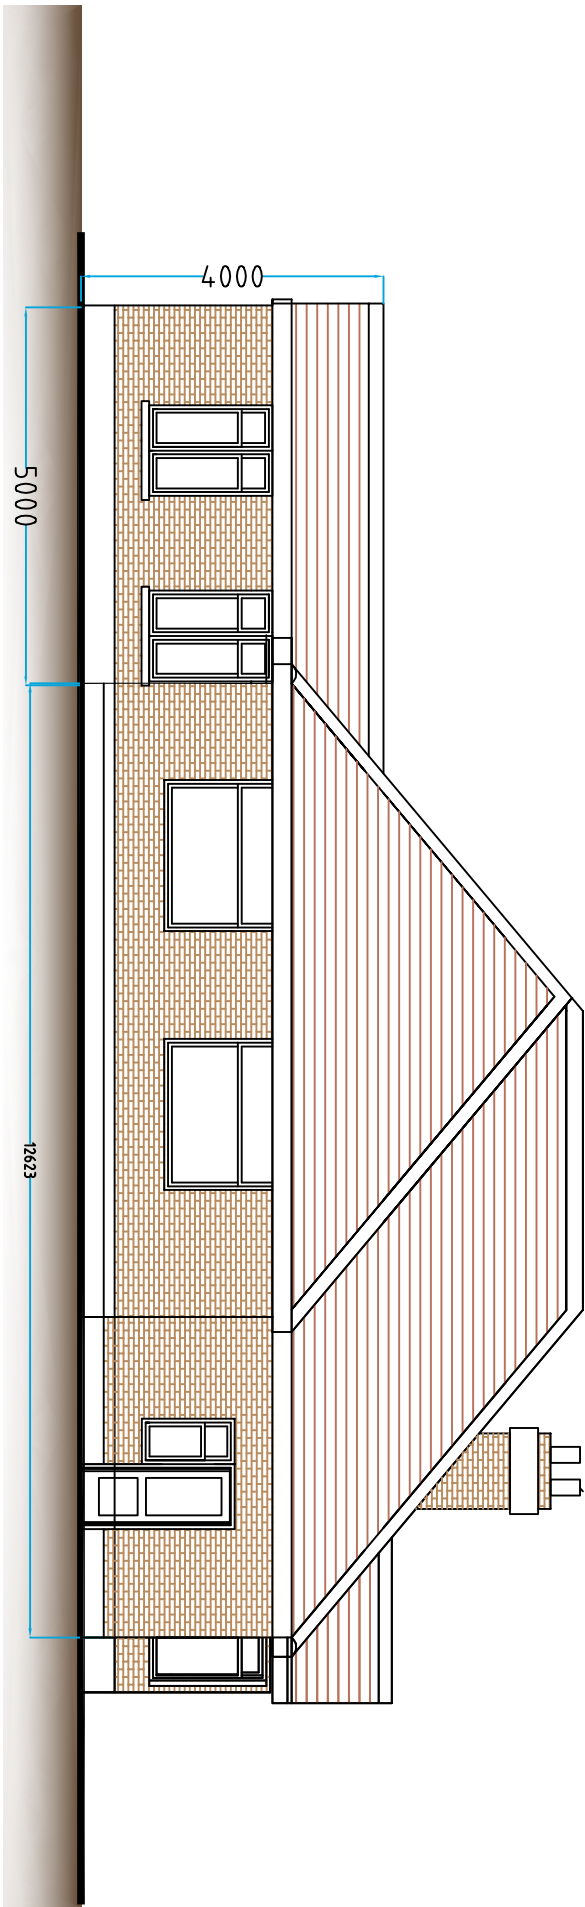

PROPOSED NORTH ELEVATION

 

PROPOSED SOUTH ELEVATION

 

SCALE: 1:100 @ A3

PROJECT DESCRIPTION: Notification for Prior Approval for a Proposed Larger Home Extension	PROJECT TITLE: PROPOSED NORTH AND SOUTH ELEVATIONS	PROJECT NUMBER	PROJECT CLIENT: PIONEER HOMER Ltd 1 Lynwood Close, Woking, GU21 5TJ	PROJECT LOCATION: 96 BATH ROAD, Reading, RG30 2EU	PROJECT DETAILS: TOTAL SITE AREA: 1044sqm	PROJECT COMMENT:	PROJECT LOCATION AREA:	GIANFRANCO CIPOLLA ARCHITECTS LLP	
		Dwg.no.1424-EL-02B							23A Foxley Lane Putney, Surrey, CR8 3EH Tel: 020 8763 1077 Fax: 020 8405 9965 gianfranco@blueyonder.co.uk
	REVISION:	READING BOROUGH COUNCIL				DATE: 10 OCT 2017			
	SCALE/S: 1:100 @ A3								
		DRAWN BY: G. CIPOLLA - BA (Hons) Arch. Dip. RIBA							