


SOUTH ELEVATION

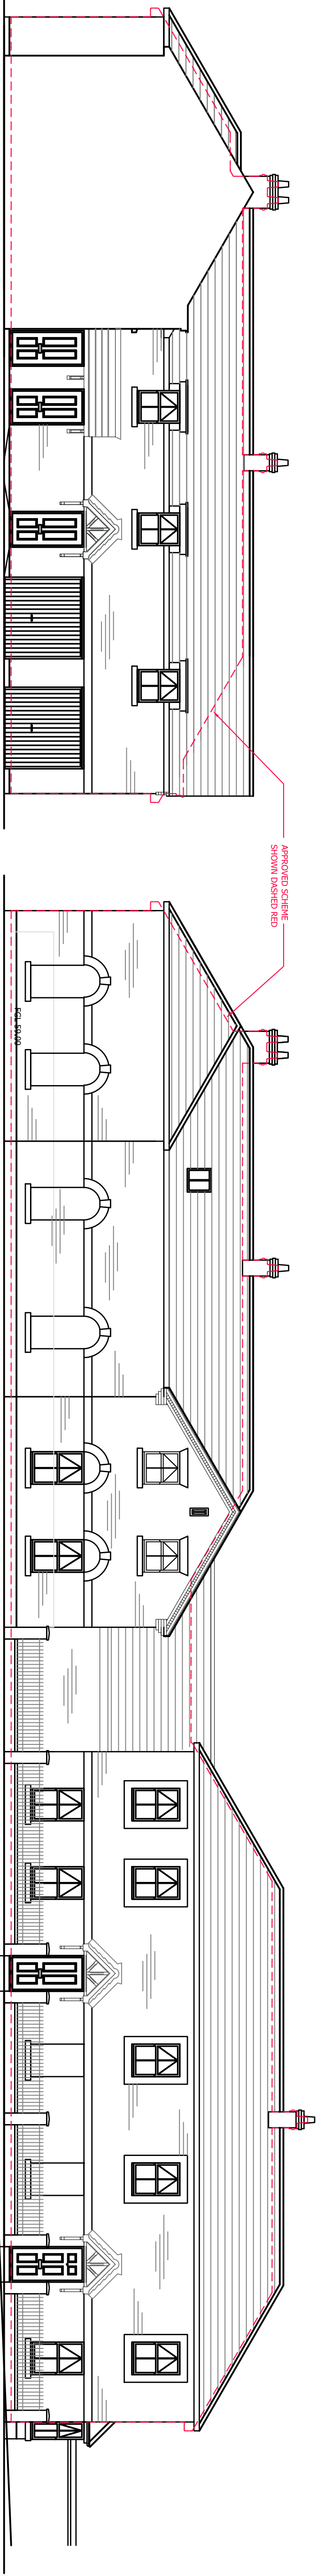

WEST ELEVATION

NORTH ELEVATION

EAST ELEVATION

REV	DATE	DETAILS	BY

Do not scale from this drawing, except for planning purposes. All dimensions to be checked by the Contractor prior to construction. Any variations to the approved scheme must be approved in writing by the Local Planning Authority.

PROJECT: CASTLE CRESCENT,
READING

TITLE:	PROPOSED ELEVATIONS SHOWING OUTLINE OF APPROVED SCHEME
PROJECT NO.:	17/056
DWG. NO.:	P1.007
REVISION:	
SCALE:	1:100@A1
DATE:	NOV 17
DRAWN BY:	EJ
CHECKED BY:	
DWG. STATUS:	PLANNING



11A WEST STREET, READING,
SURREY, RG1 2PH.
Tel: 01753 243 340 Fax: 01753 244 856
Email: info@lucas-design.co.uk
www.lucas-design.co.uk