


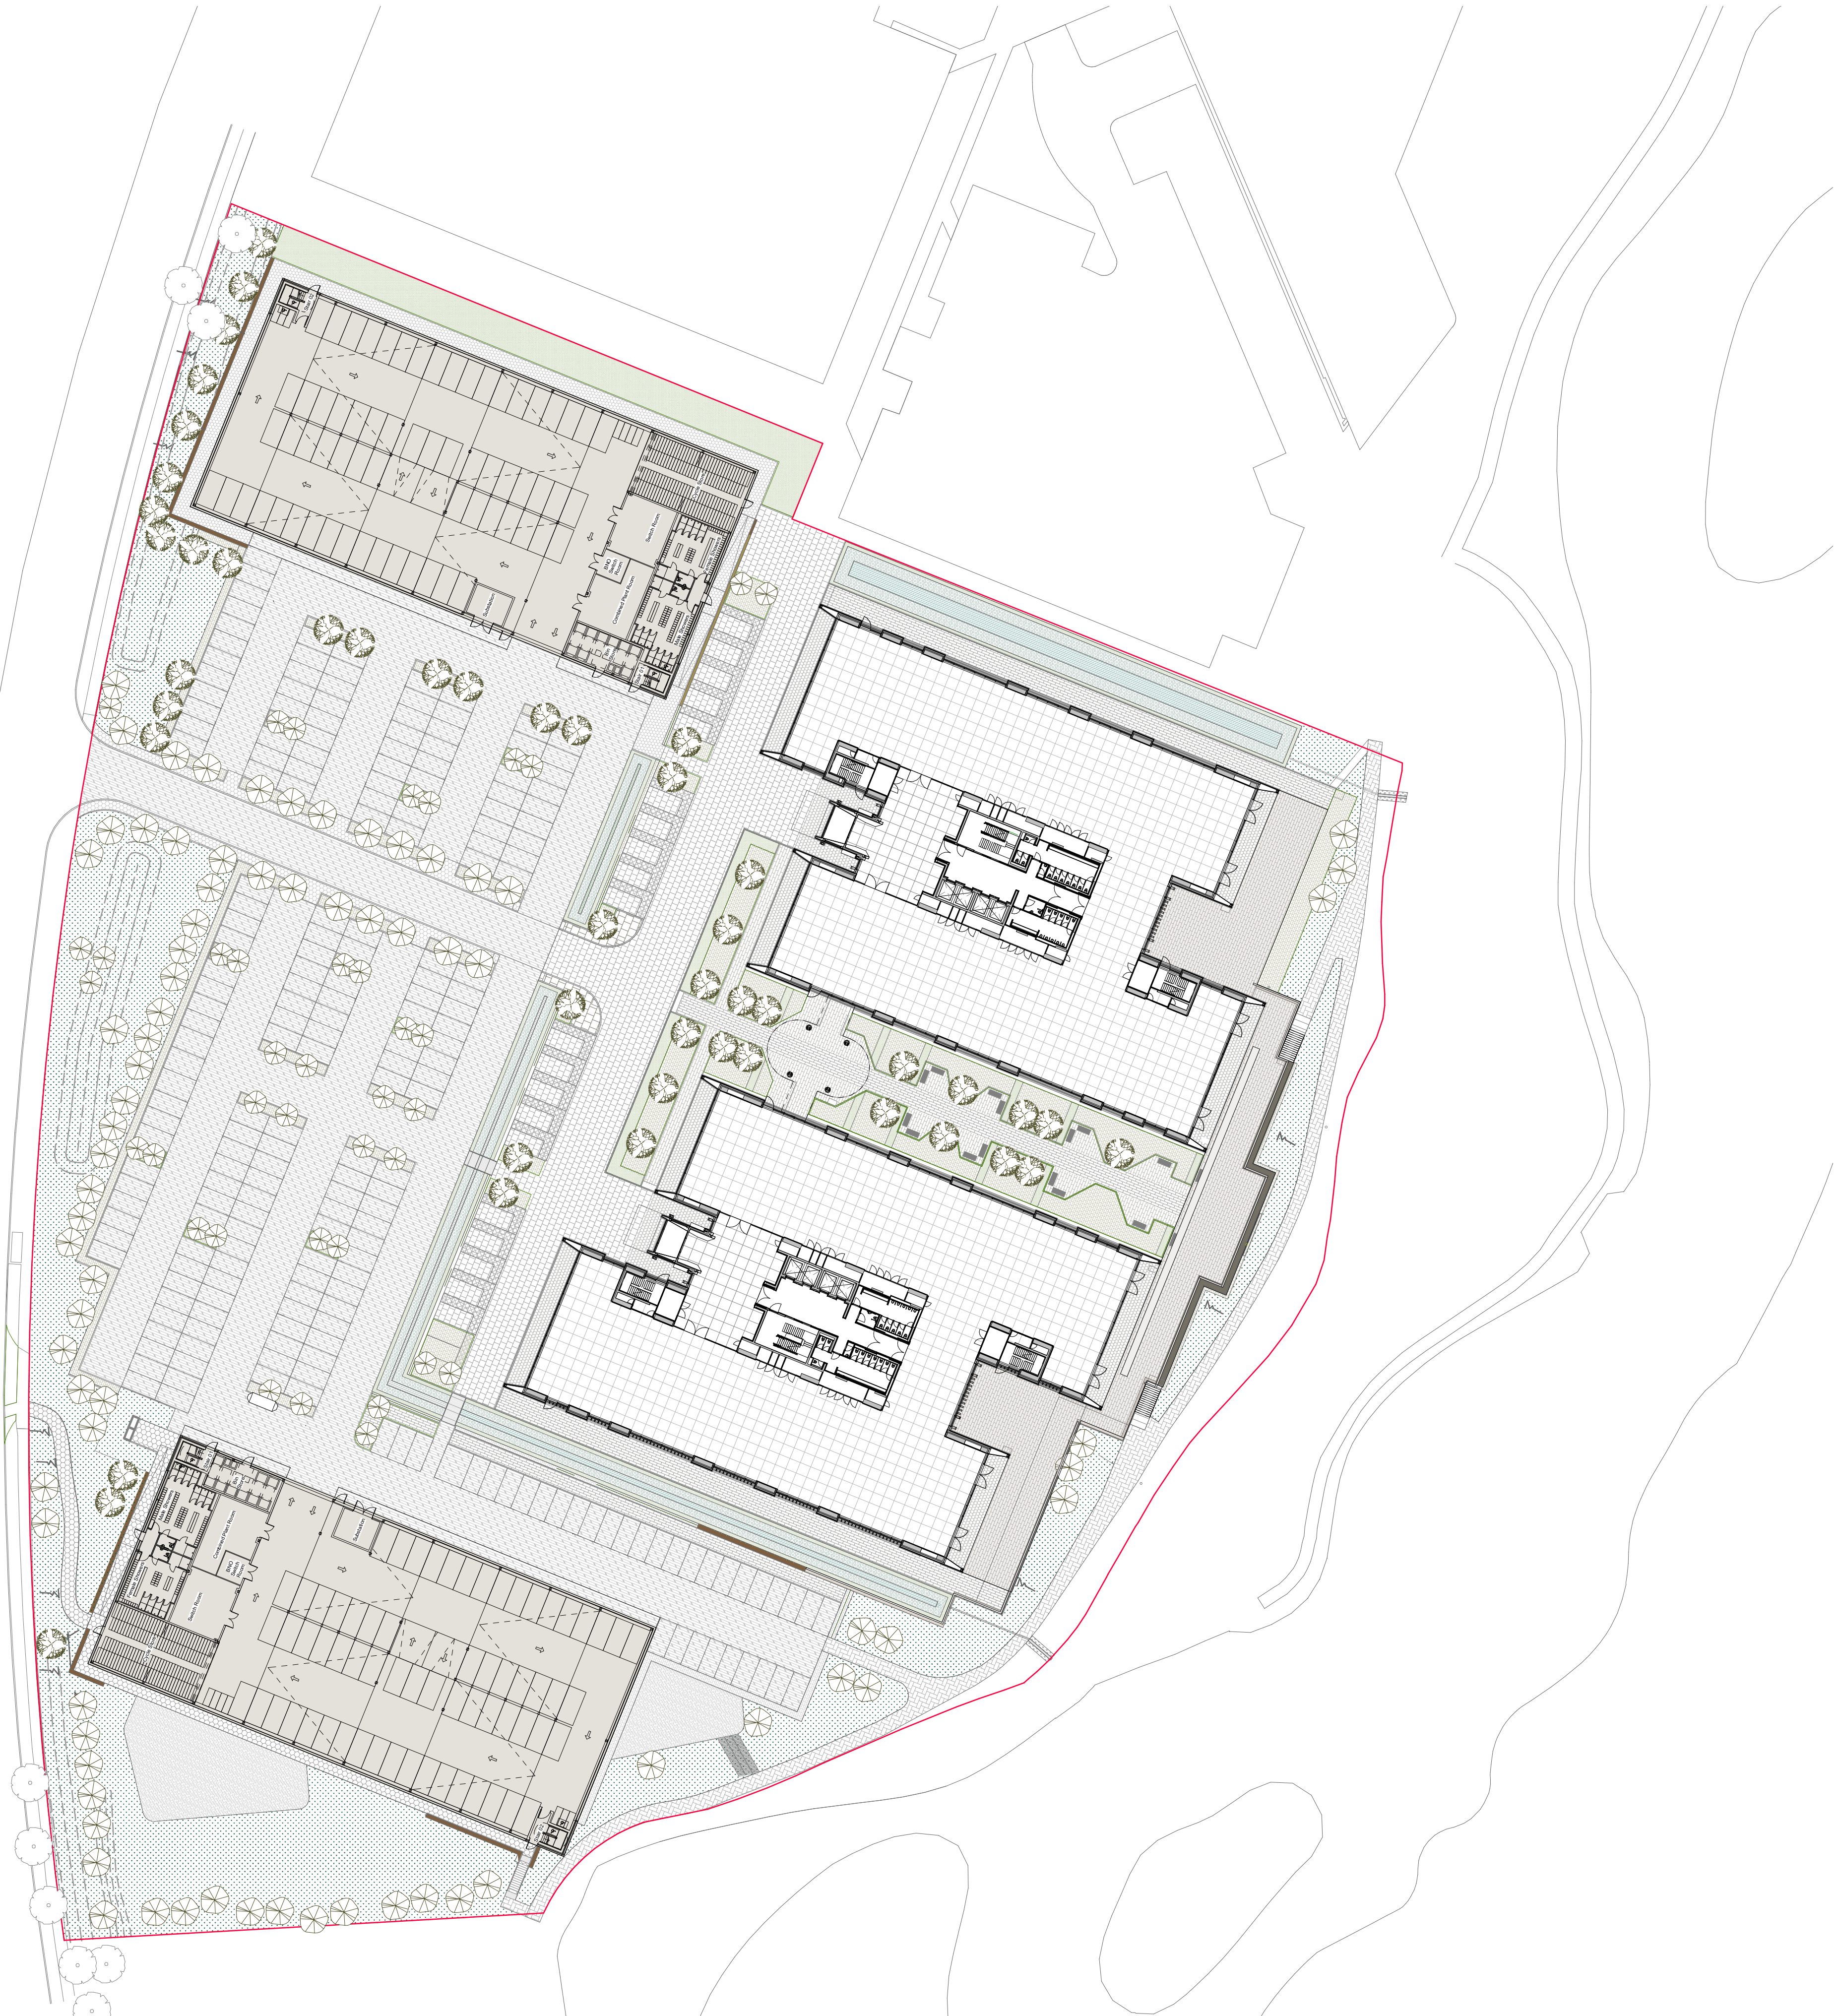


Disclaimer
Do not scale from this drawing.
Check all dimensions on site before fabrication or setting out.
This document is copyright and may not be reproduced without permission of the owner.

Notes

00	NMA 03	05/09/18	RPP
Rev	Reason for Issue	Date	Iss

Consultants
Landscape Architects: Place Design + Planning
Planning Consultant: Deloitte LLP
Quantity Surveyors: Gardiner & Theobald LLP
Structure: Ramboll
Building Services: Hoare Lea

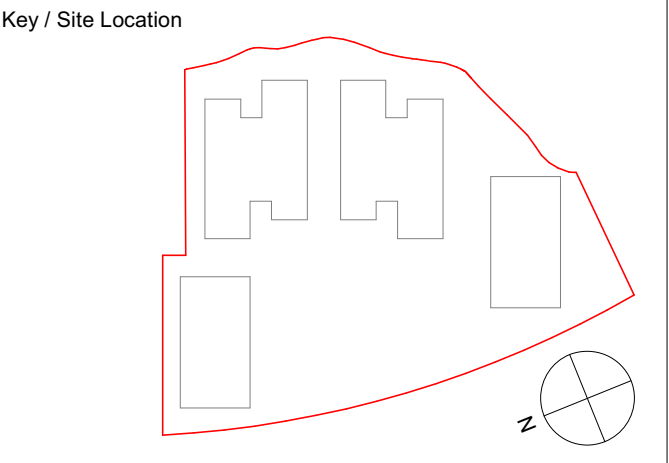

Robin Partington & Partners
235 St. John Street
London
EC1V 4NG
+44 20 7419 3500
mail@rpplondon.com
www.rpplondon.com

Client
Green Park Reading No.1 LLP


Project
400 Longwater Avenue, Green Park
Drawing Title
Alternative Scheme
Site Plan

Scale	Drawn By	Issued By
1 : 500 @ A1	RPP	RPP

Stage 3		
Project No.	Drawing No.	Revision
15011	A_PL_020	00


Disclaimer
Do not scale from this drawing.
Check all dimensions on site before fabrication or setting out.
This document is copyright and may not be reproduced without permission of the owner.

Notes

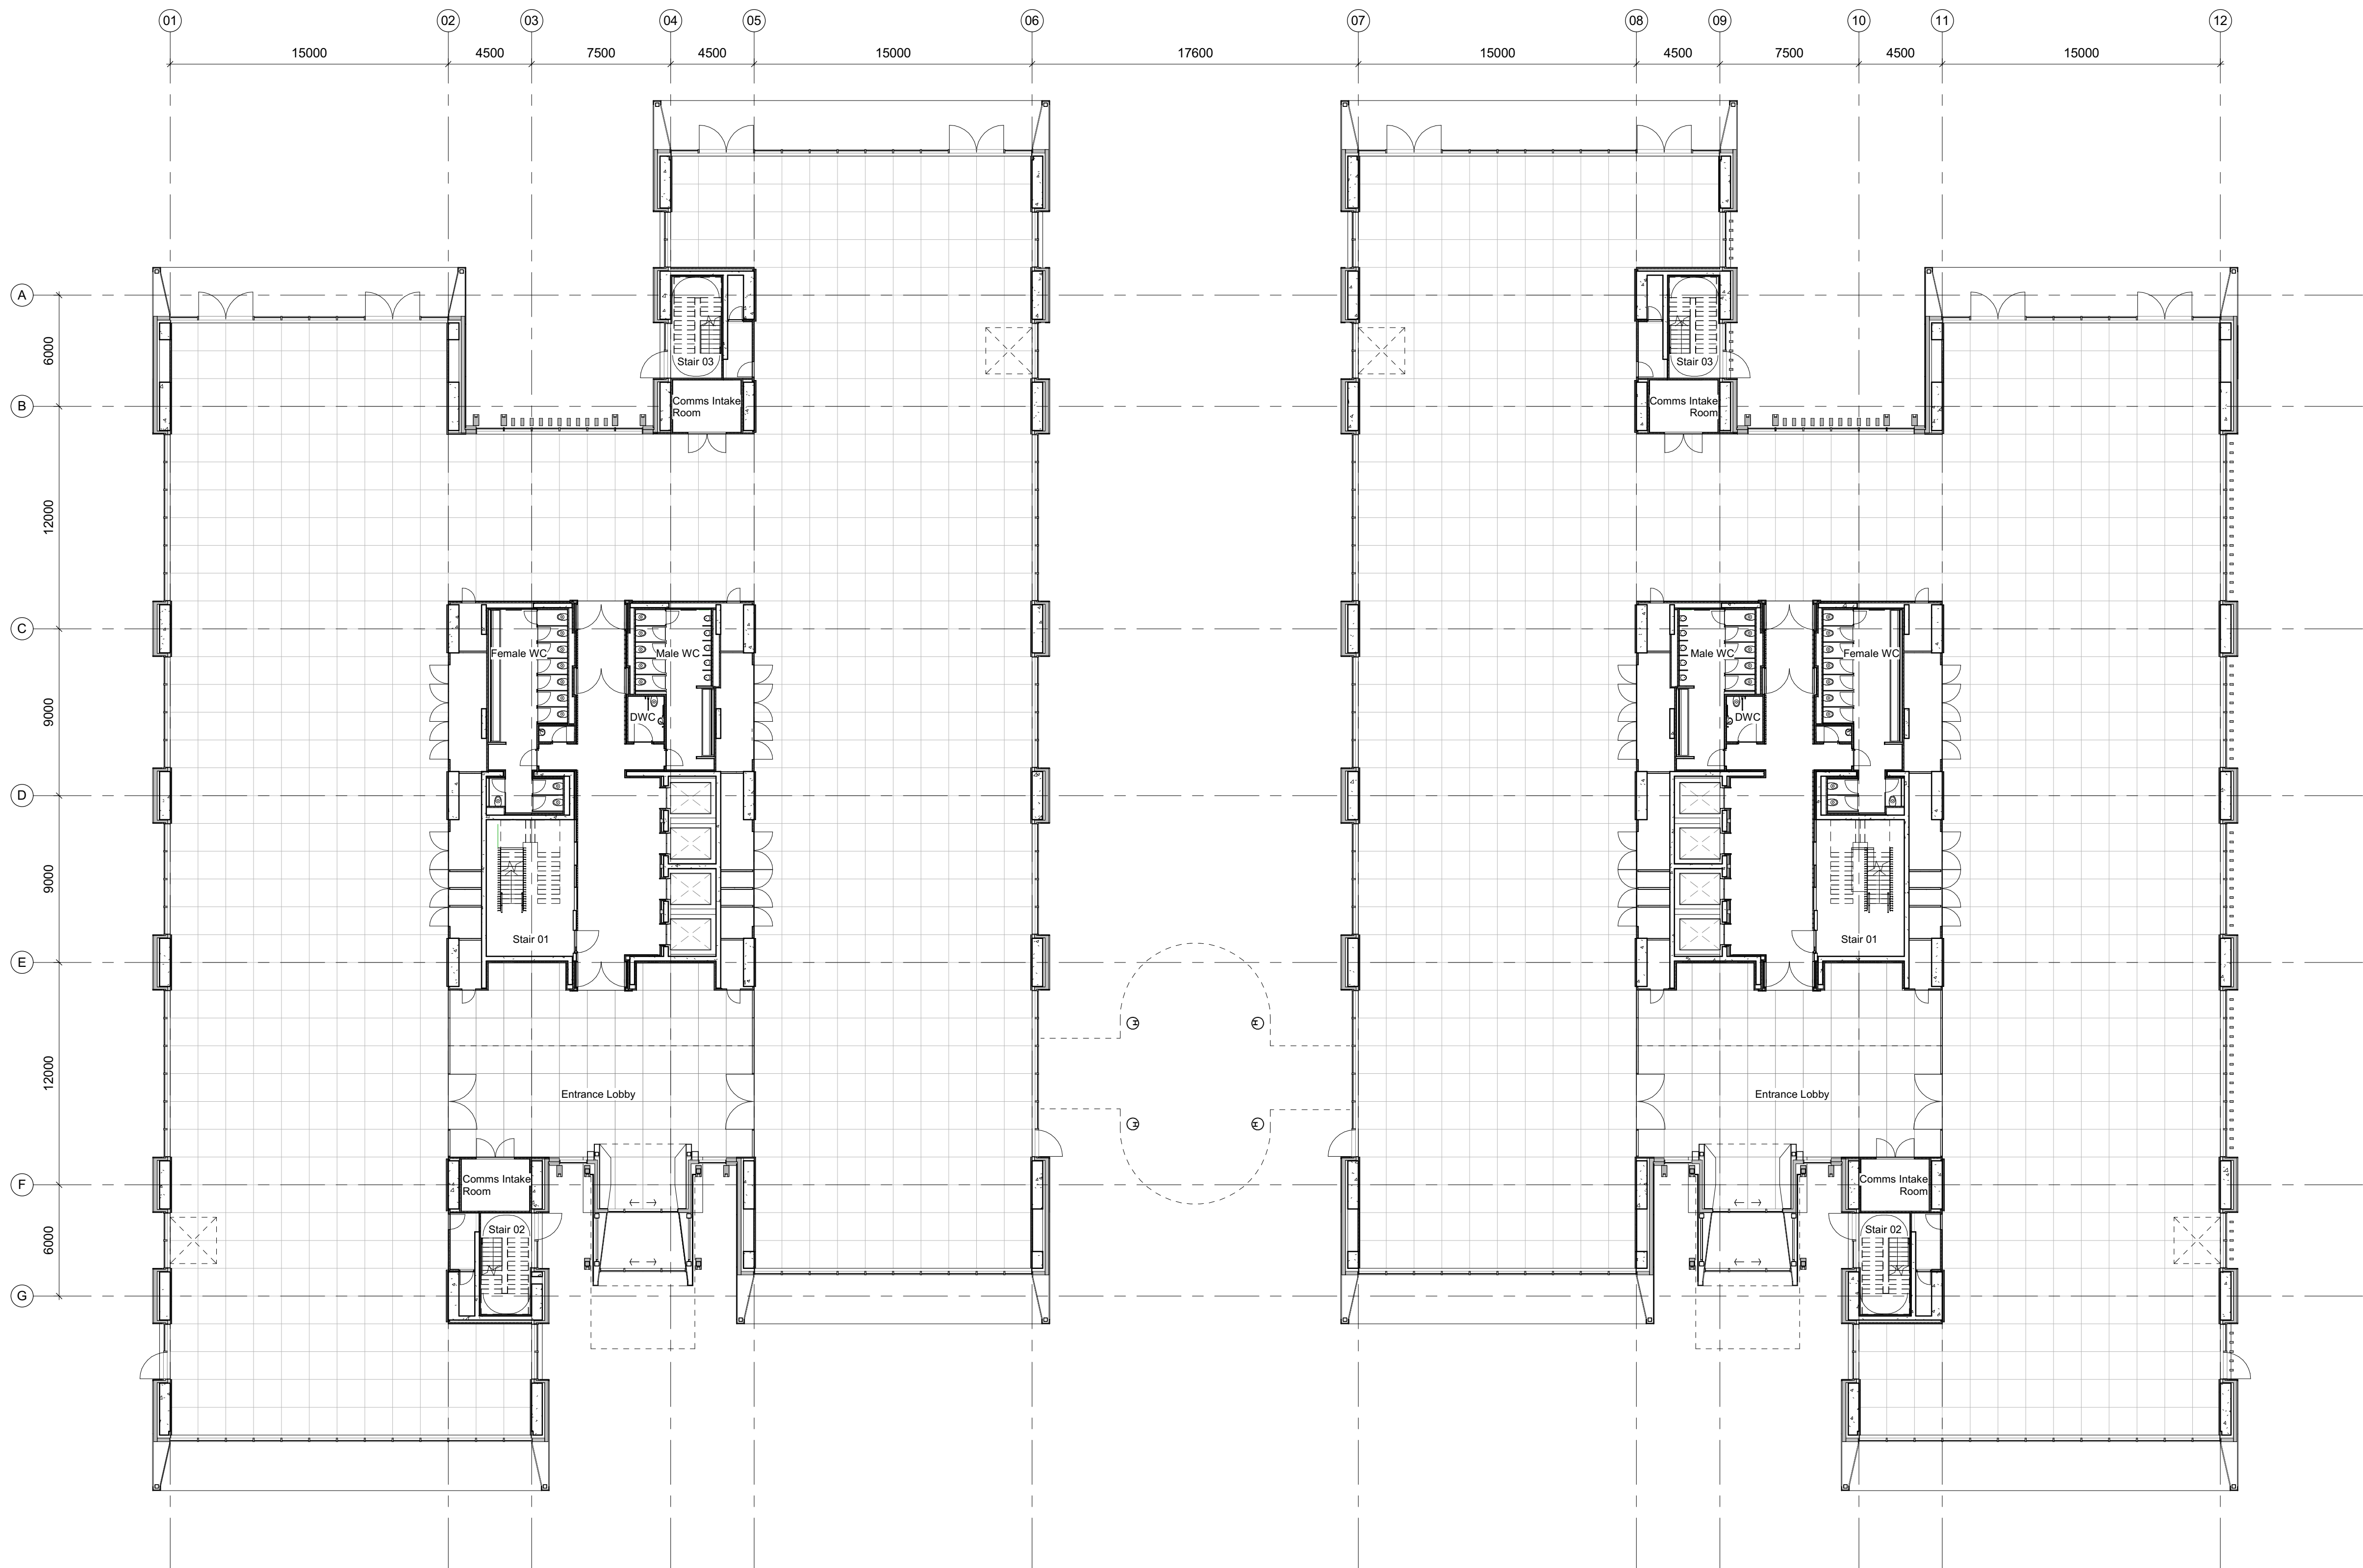

00	NMA 03	05/09/18	RPP
Rev	Reason for Issue	Date	Iss

Consultants
Landscape Architects: Place Design + Planning
Planning Consultant: Deloitte LLP
Quantity Surveyors: Gardiner & Theobald LLP
Structure: Ramboll
Building Services: Hoare Lea

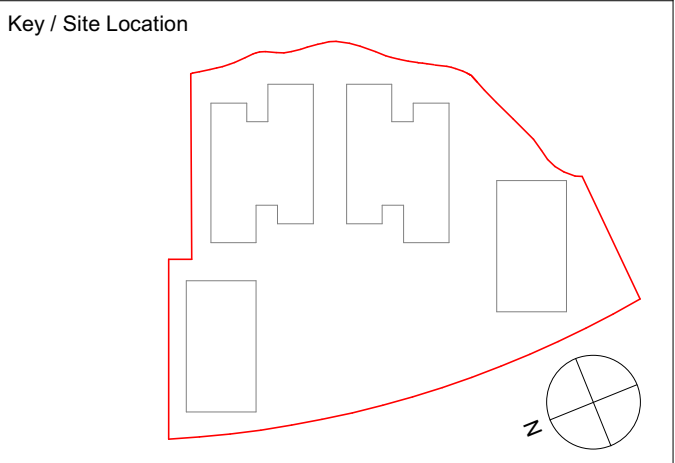

Robin Partington & Partners
235 St. John Street
London
EC1V 4NG
+44 20 7419 3500
mail@rpplondon.com
www.rpplondon.com

Client
Green Park Reading No.1 LLP

Project
400 Longwater Avenue, Green Park
Drawing Title
Alternative Scheme
General Arrangement Plan
Level 00

Scale	Drawn By	Issued By
1 : 200 @ A1	RPP	RPP

Stage 3		
Project No.	Drawing No.	Revision
15011	A_PL_110	00