



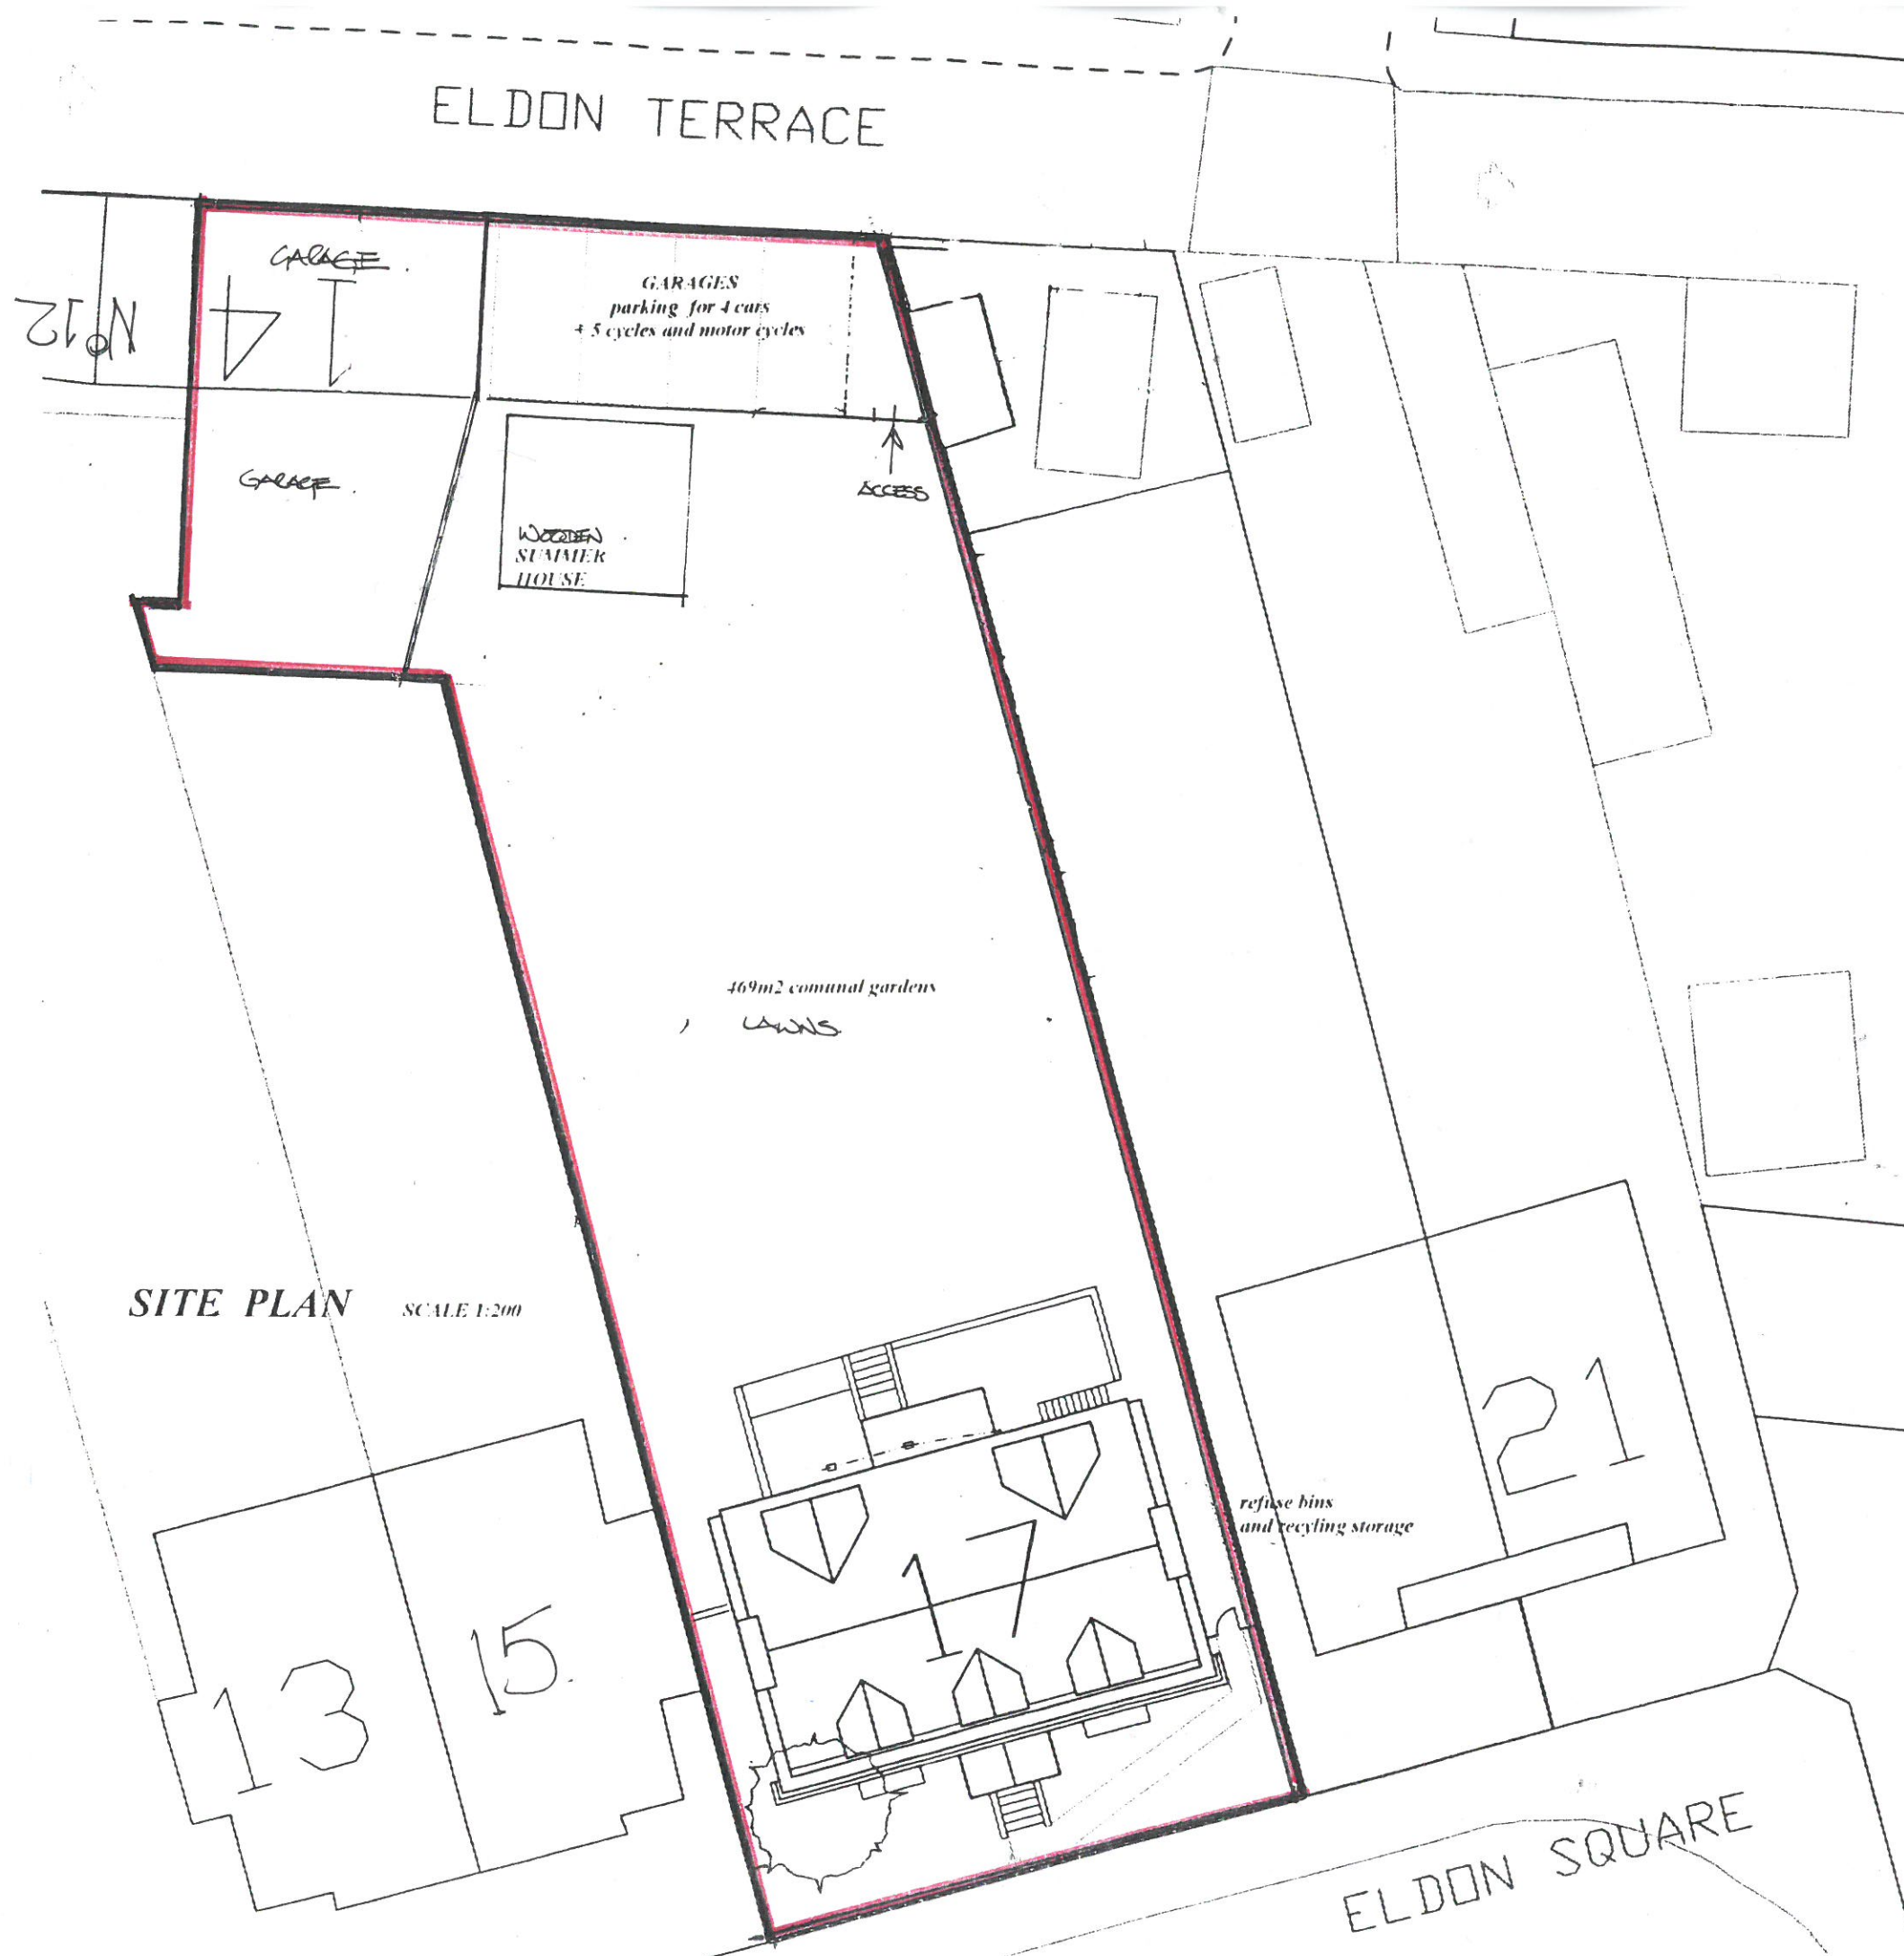

SITE PLAN SCALE 1:200

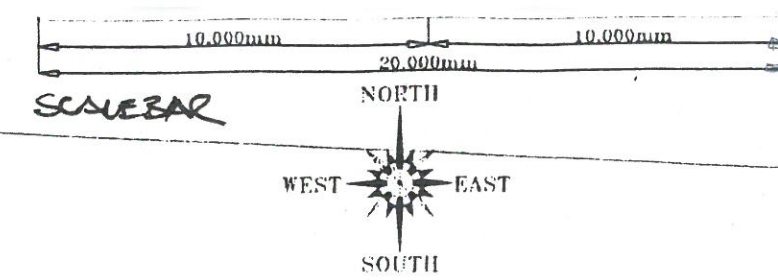

LOCATION PLAN SCALE 1:1250

1:1250 Scale on A3 size paper.

(EXISTING)
17 Eldon Square, Reading, Be

Site and Location Plans

Date: March 2021 Scale: 1:200 Drawing No: **D1**

Colin Dawson Associates
 Architectural Design and Building Surveying

Malvern House,
 1 Malvern Way
 Twyford Reading Berkshire RG10 9PY

01189343322
 cdadesign@vsnworld.com

DRAWING NO 1324/B/L
LOCATION PLAN
EXISTING BLOCK PLAN