


BLOCK/SITE PLAN
 AREA 90m x 90m
 SCALE 1:500 on A4
 CENTRE COORDINATES: 472186, 169827

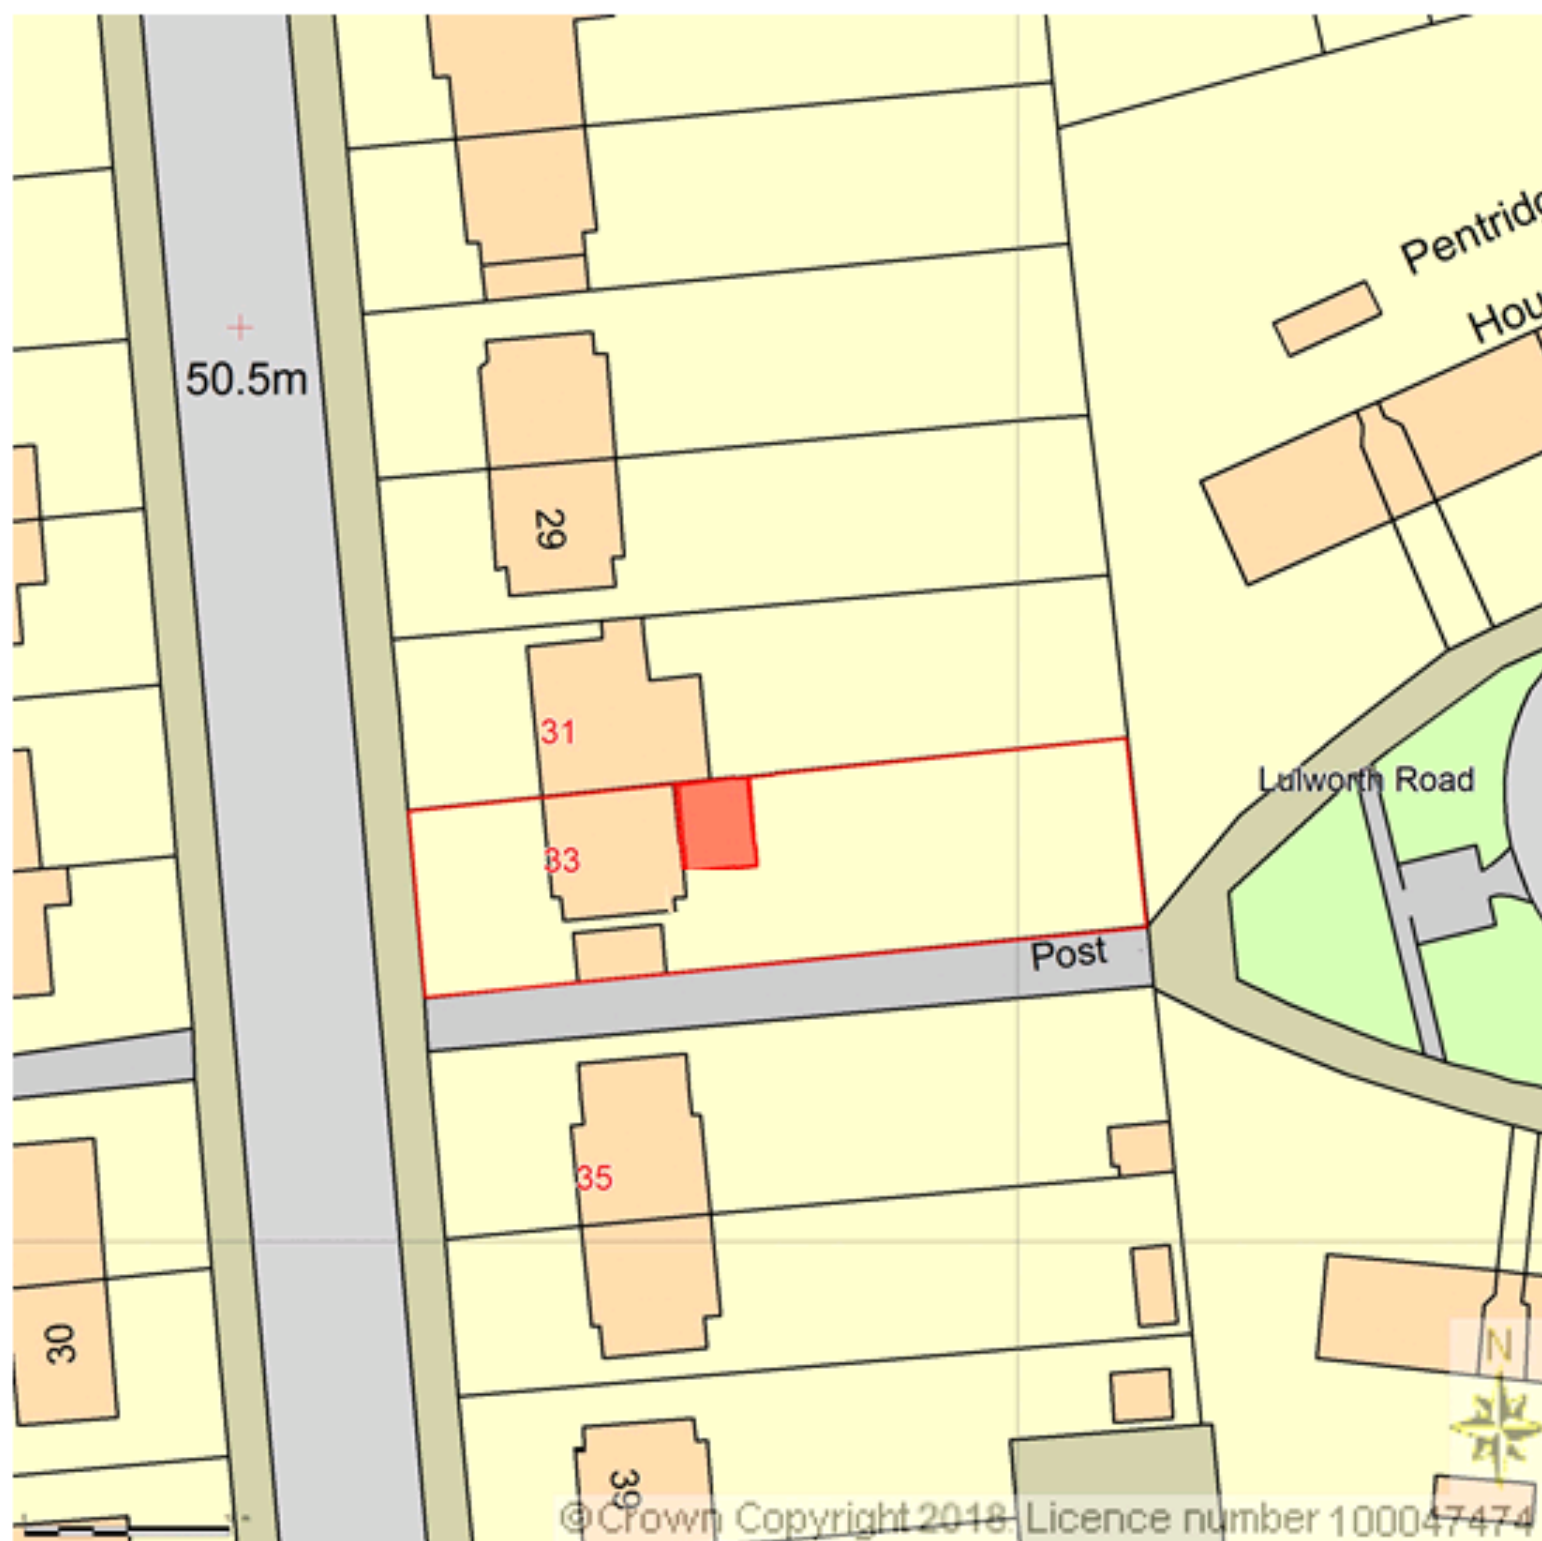

© Crown Copyright 2018. Licence number 100047474

