



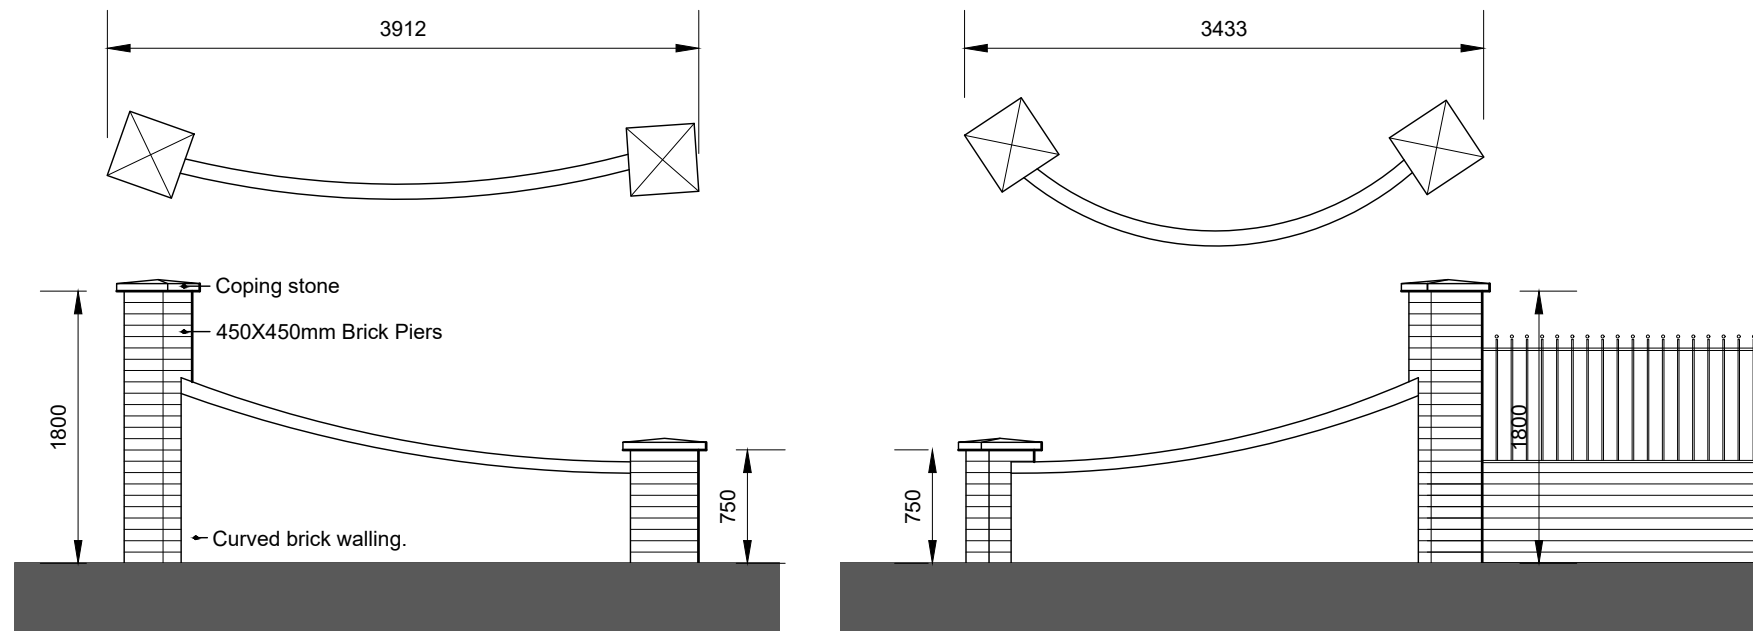


Elevation A
1:50

Elevation B
1:50

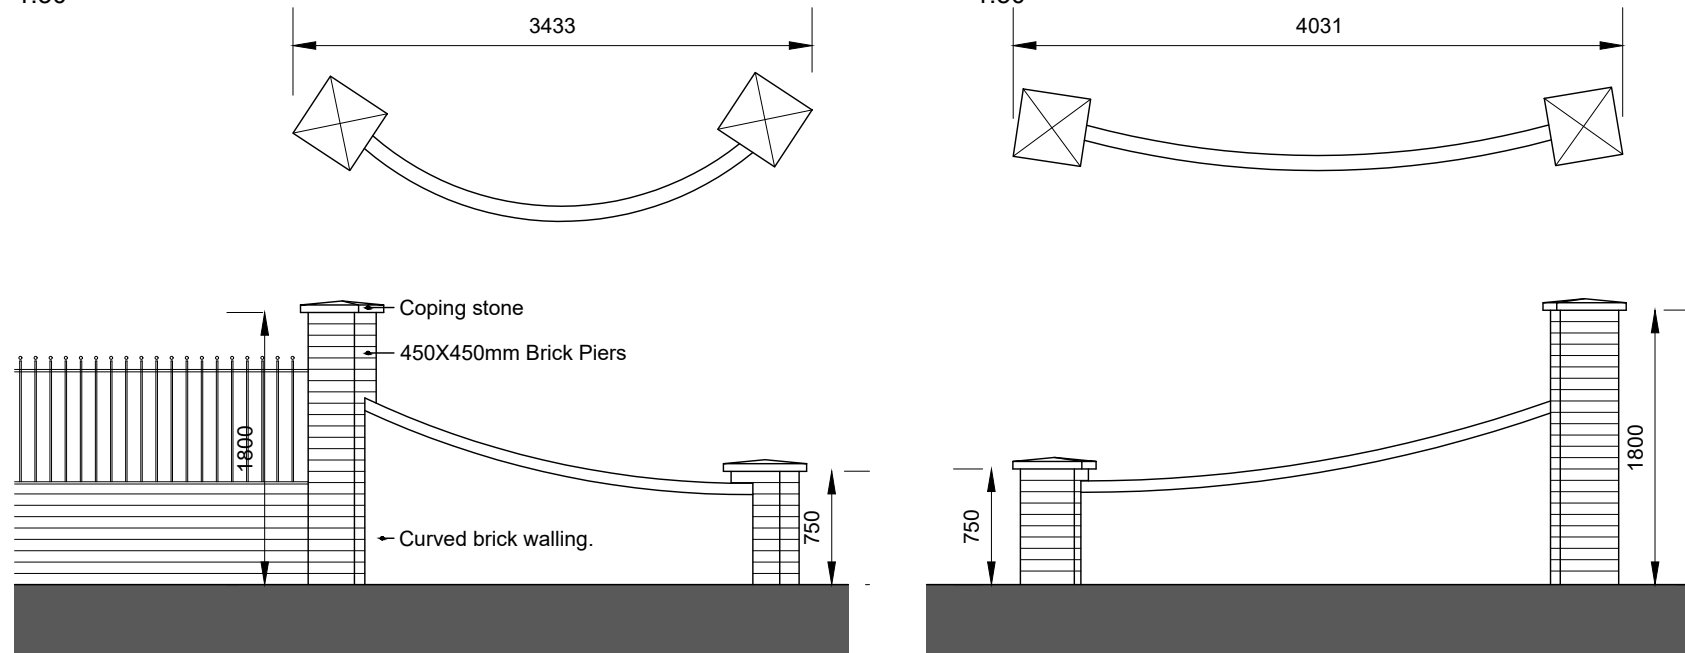


Elevation C
1:50


Elevation D
1:50

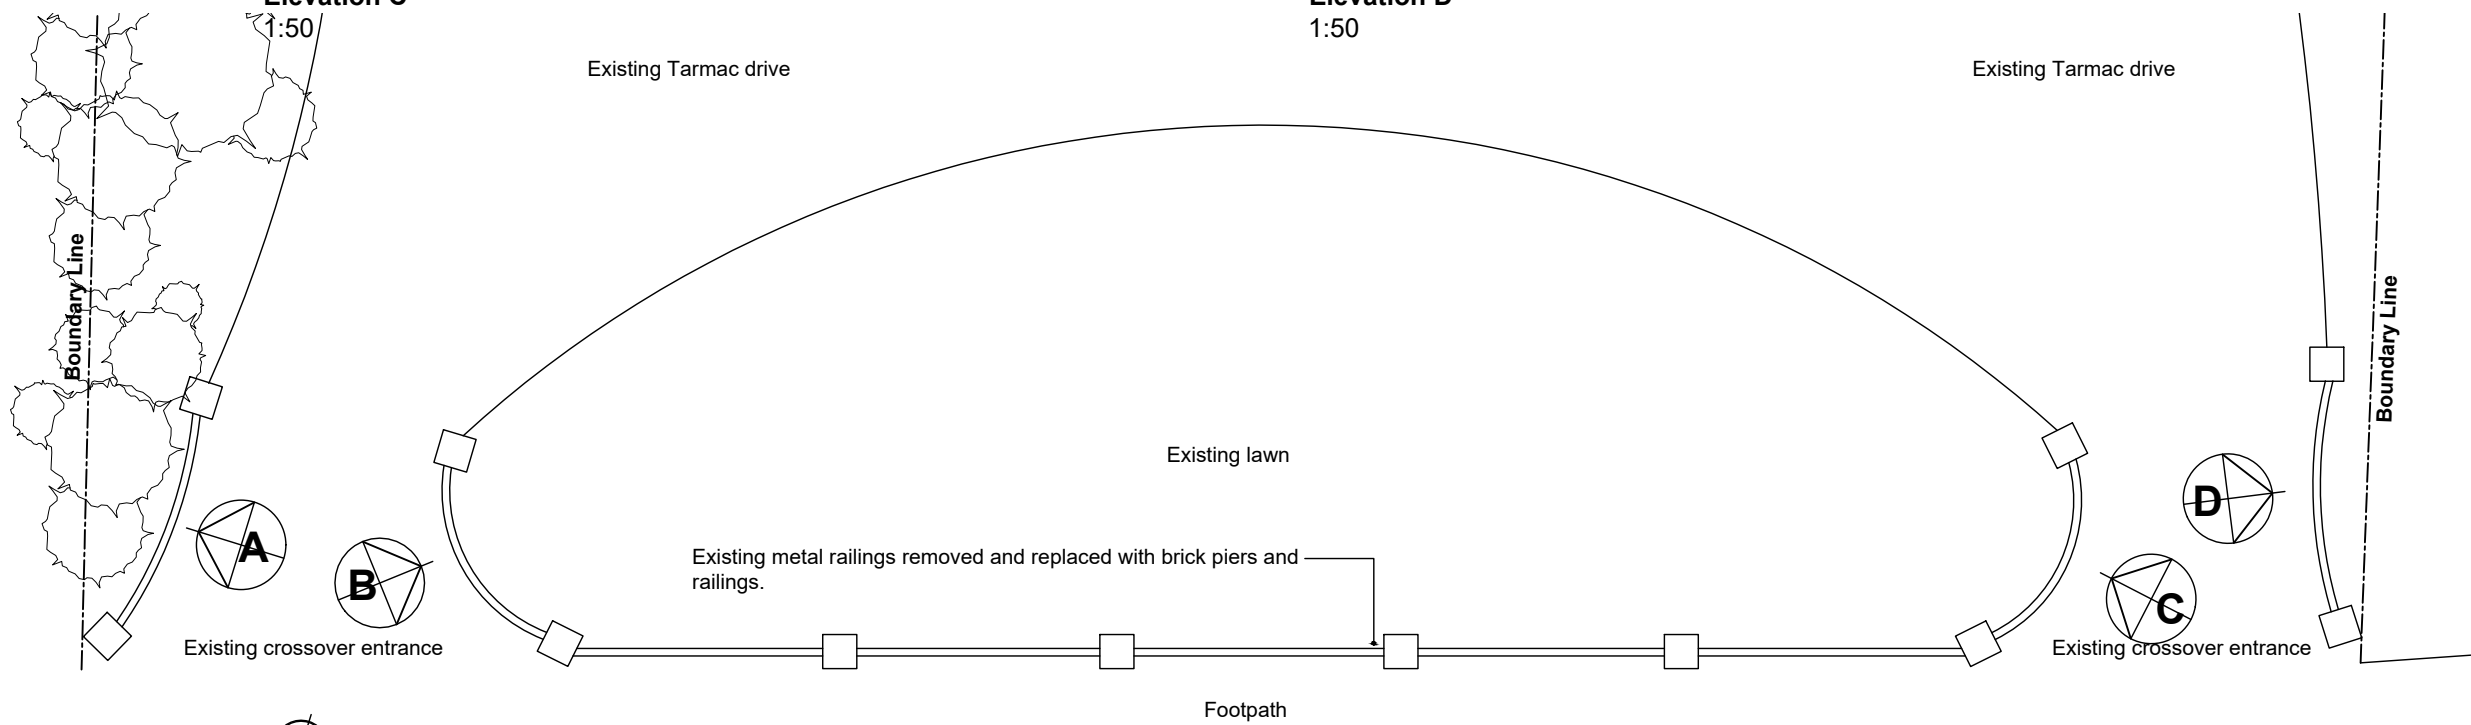


Front drive Plan
1:100

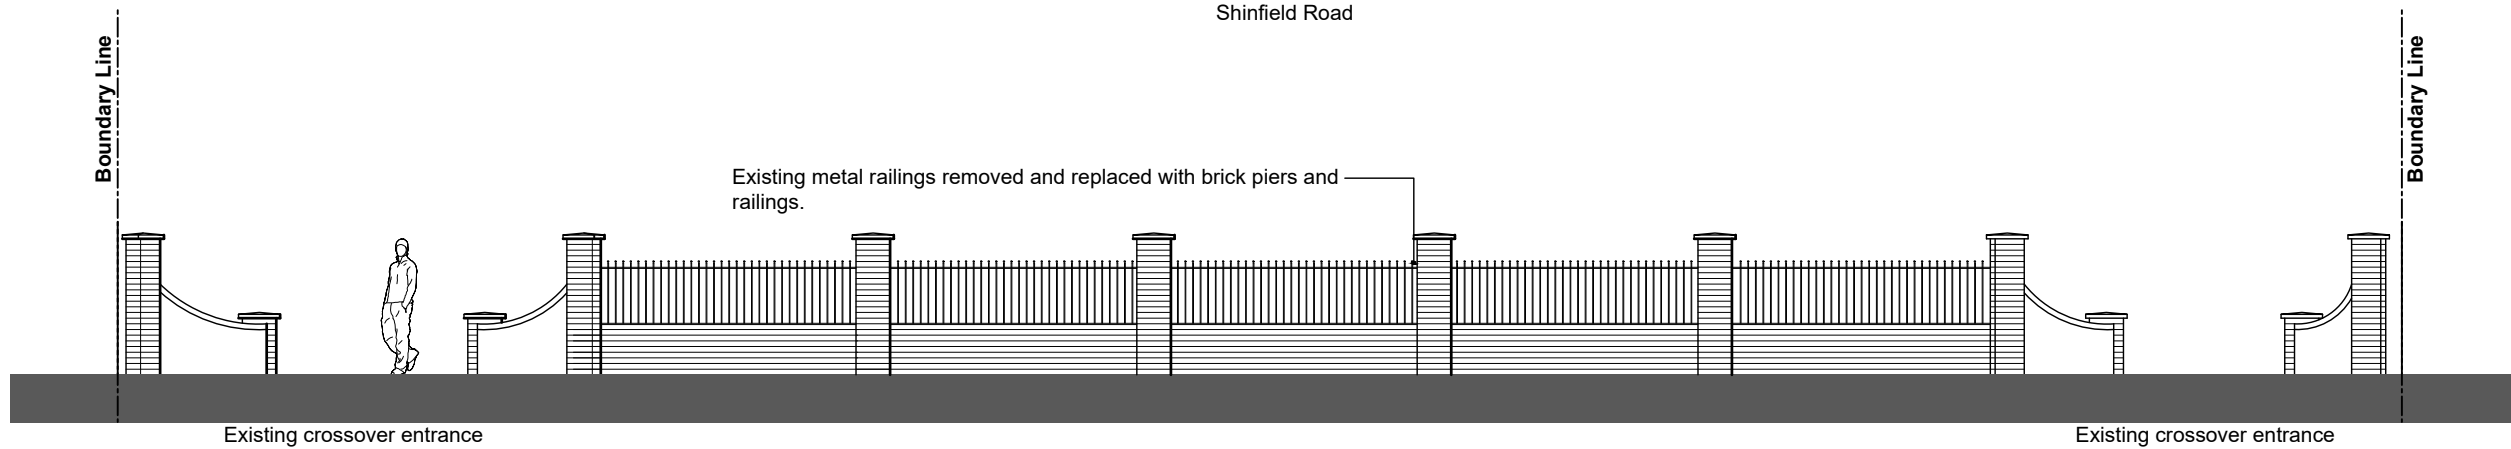


Proposed Front Street elevation (east)
1:100

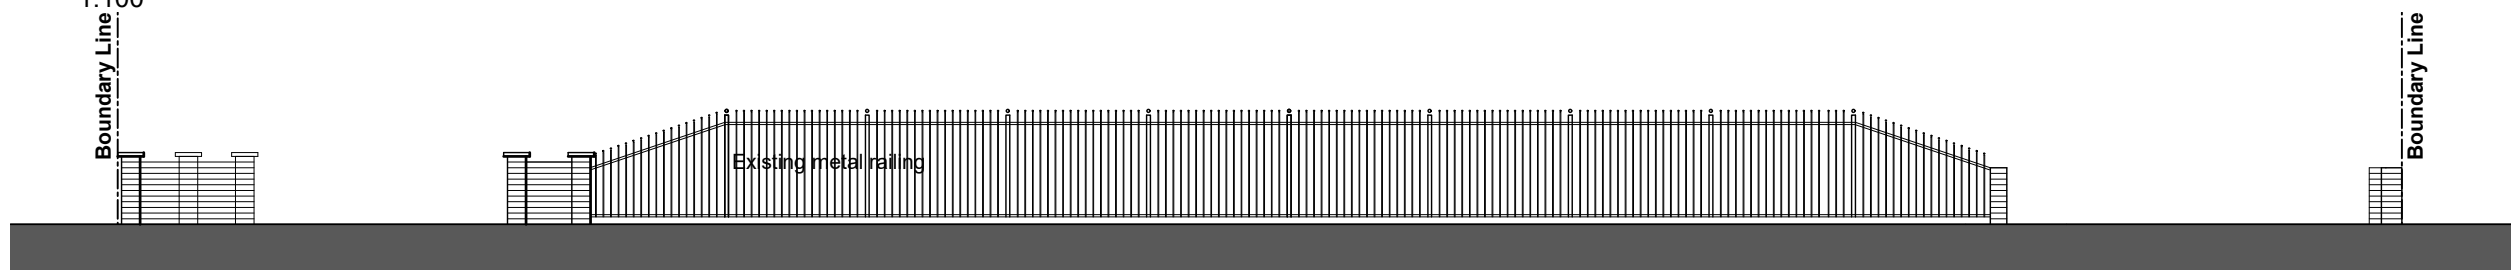

Existing Front Street elevation (east)
1:100

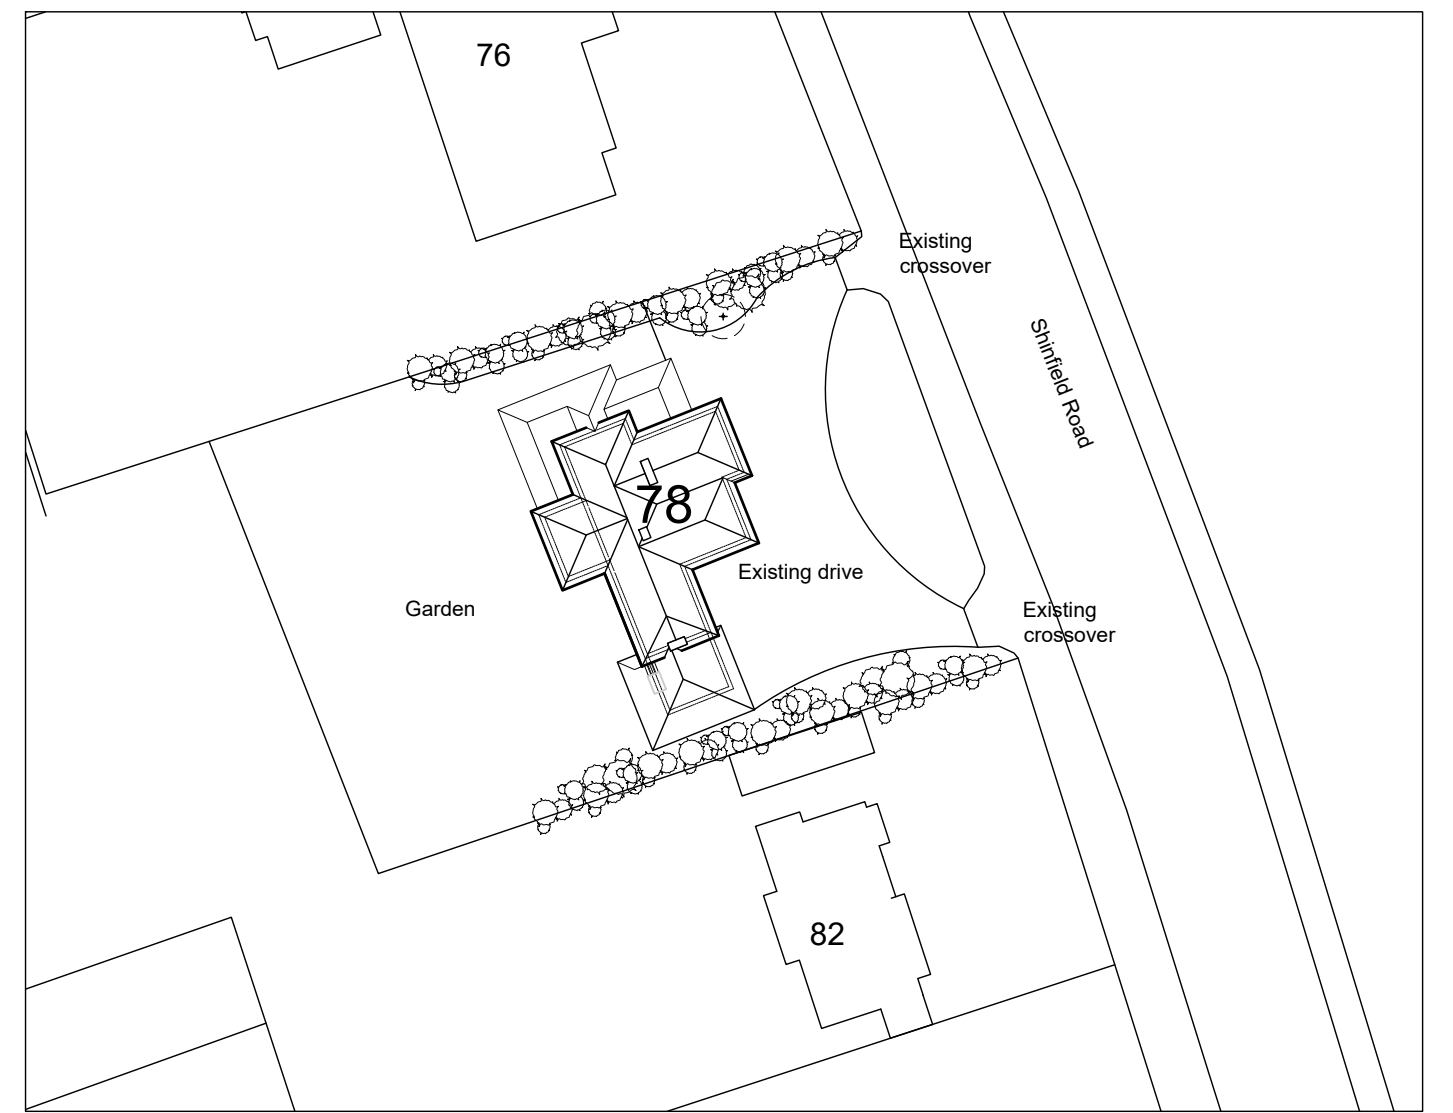

Block Plan
1:500

 

Materials


Brickwork: Red stock brick to match existing house.
Coping stones: Reconstituted stone.
Railings: Metal railings painted black to match existing.



27 02 18 FRONT RAILINGS REMOVED/ BRICK PIERS ADDED
A 10 10 17 EXISTING FRONT ELEVATION SHOWN
Rev. | Date | Details | Drawn | Checked
Issued for:

PLANNING

Project/Client: 78 SHINFIELD ROAD
READING
Project No: C781
Dwg No: 900
Rev: B
Scale: AS SHOWN @A2
North:
Drawing: NEW BRICK ENTRANCE PIERS
AND WALLING
Drawn By: Date: OCT 2017
Print Date: 27/2/2018 11:58 AM

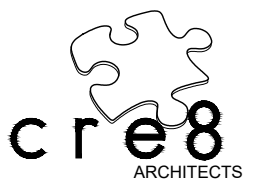

cre8 it design ltd
Brooklands
Front Street
East Garston
Berkshire RG17 7EU
t: 01488 648 551
f: 0709 200 1939
Info@cre8.it
www.cre8.it

© Copyright of this drawing is reserved by and is issued on condition that it is not reproduced wholly or in part without consent.