



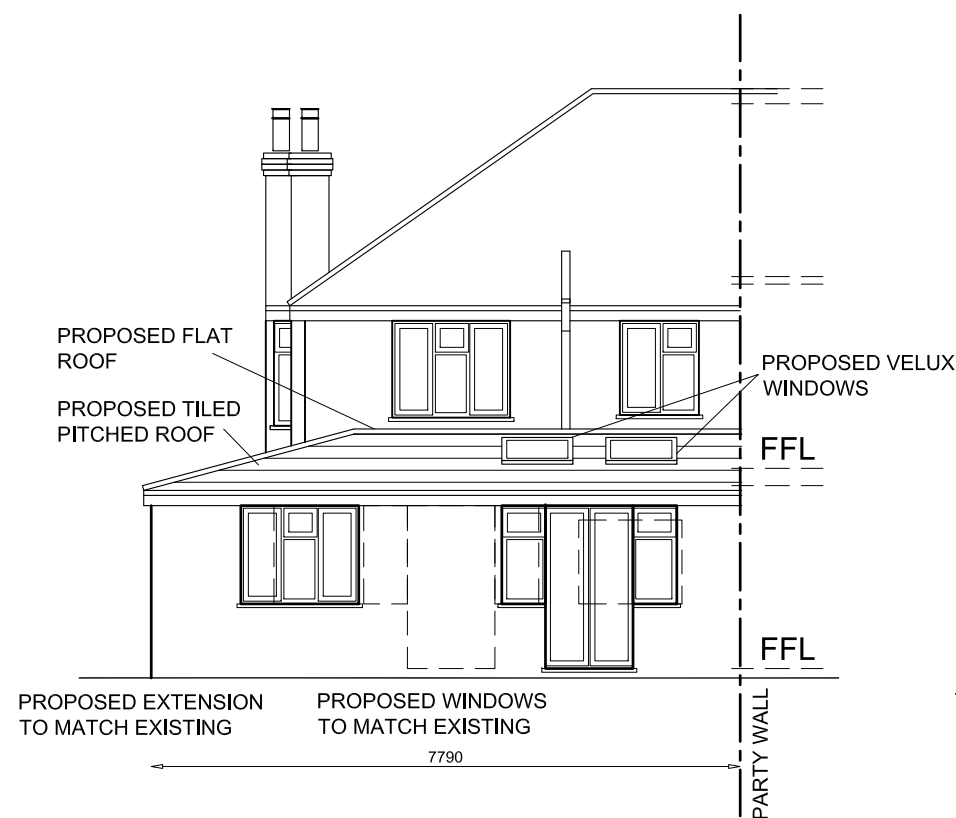

REAR ELEVATION

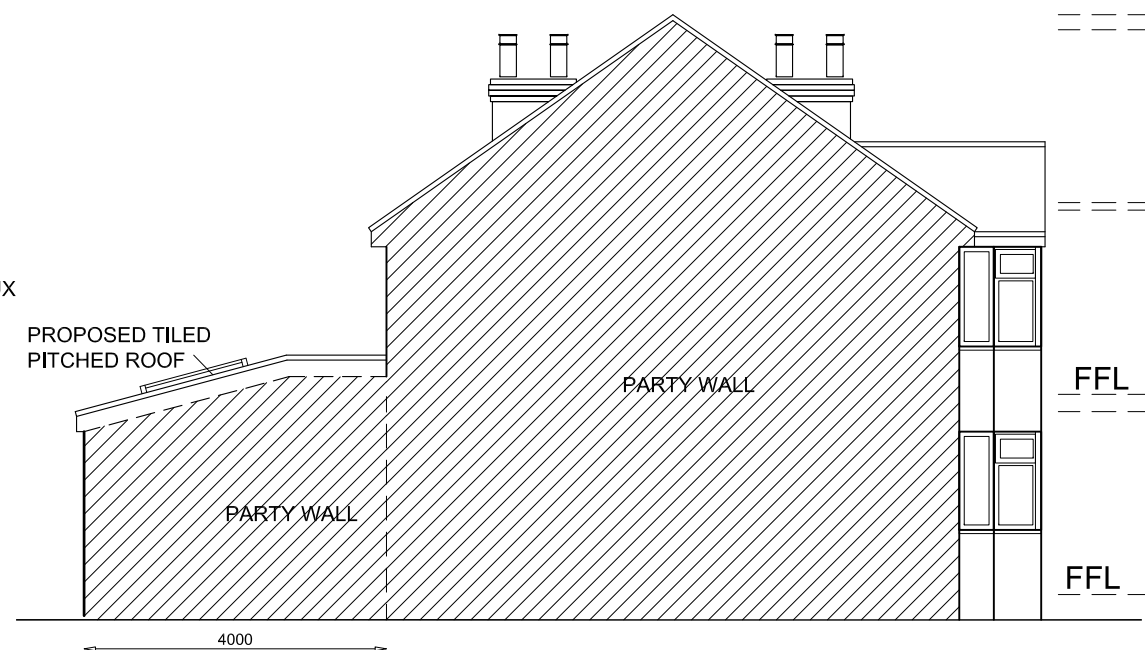

L/H ELEVATION



STAAC ©

1A Fairlight Road
Eastbourne
BN22 7NY

t: 01323 325354
t: 01932 506111
e: office@staac.co.uk

NOTES:

This drawing is to be read in conjunction with all relevant Architects and Engineers drawings
Only figured dimensions are to be used for construction
All dimensions are to be verified on site prior to work commencing

No.	Description	Date
Client:	Stephen Moore	
Address:	167 Whitley Wood Road, Reading RG2 8LB	
Project:	Proposed Rear Extension	
Drawing title:	Proposed Elevations	
Project No	17153	
Date	15-12-17	
Drawn by	IA	
Drawing No	P04_B	
Scale1:100@A3		