


THIS DRAWING IS THE PROPERTY OF DESIGN TWO SEVEN
- COPYING / REDISTRIBUTION BY CONSENT ONLY

NOTES

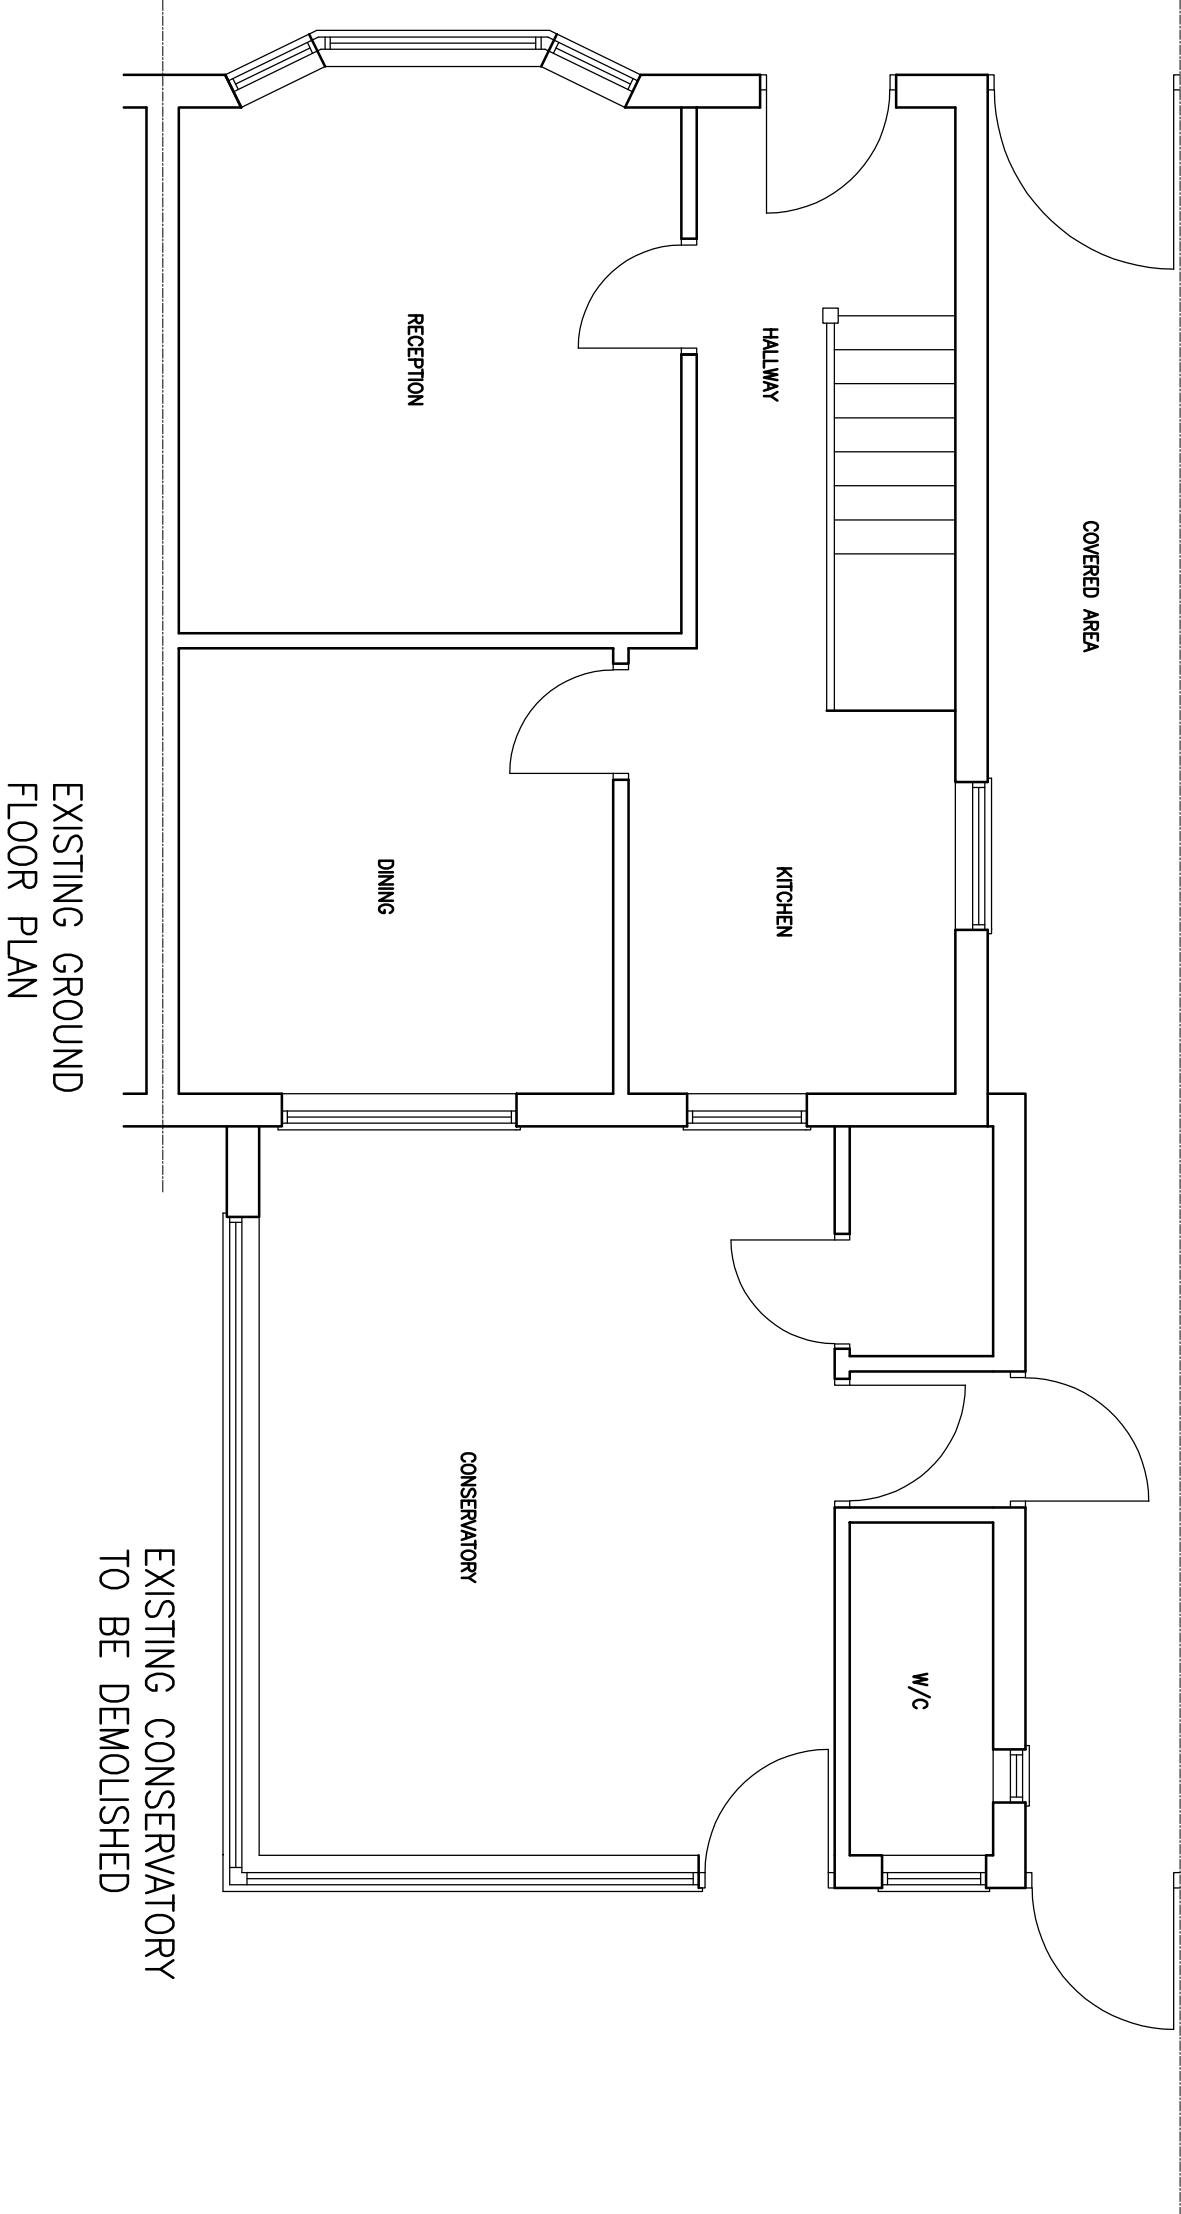

EXISTING GROUND
FLOOR PLAN

EXISTING CONSERVATORY
TO BE DEMOLISHED

PROJECT 453 BASINGSTOKE ROAD READING RG2 0JF		TITLE	
EXISTING GROUND FLOOR PLAN			
DESIGN TWO SEVEN			
17 FOX ROAD, LANGLEY, SLOUGH SL3 7SG TEL. 07964 32663 design@twoseven@outlook.com			
DRAWN AS	SCALE @ A3	1:50	
DATE MARCH 18			
DRAWING No.	REV.		
AS00318-01			