


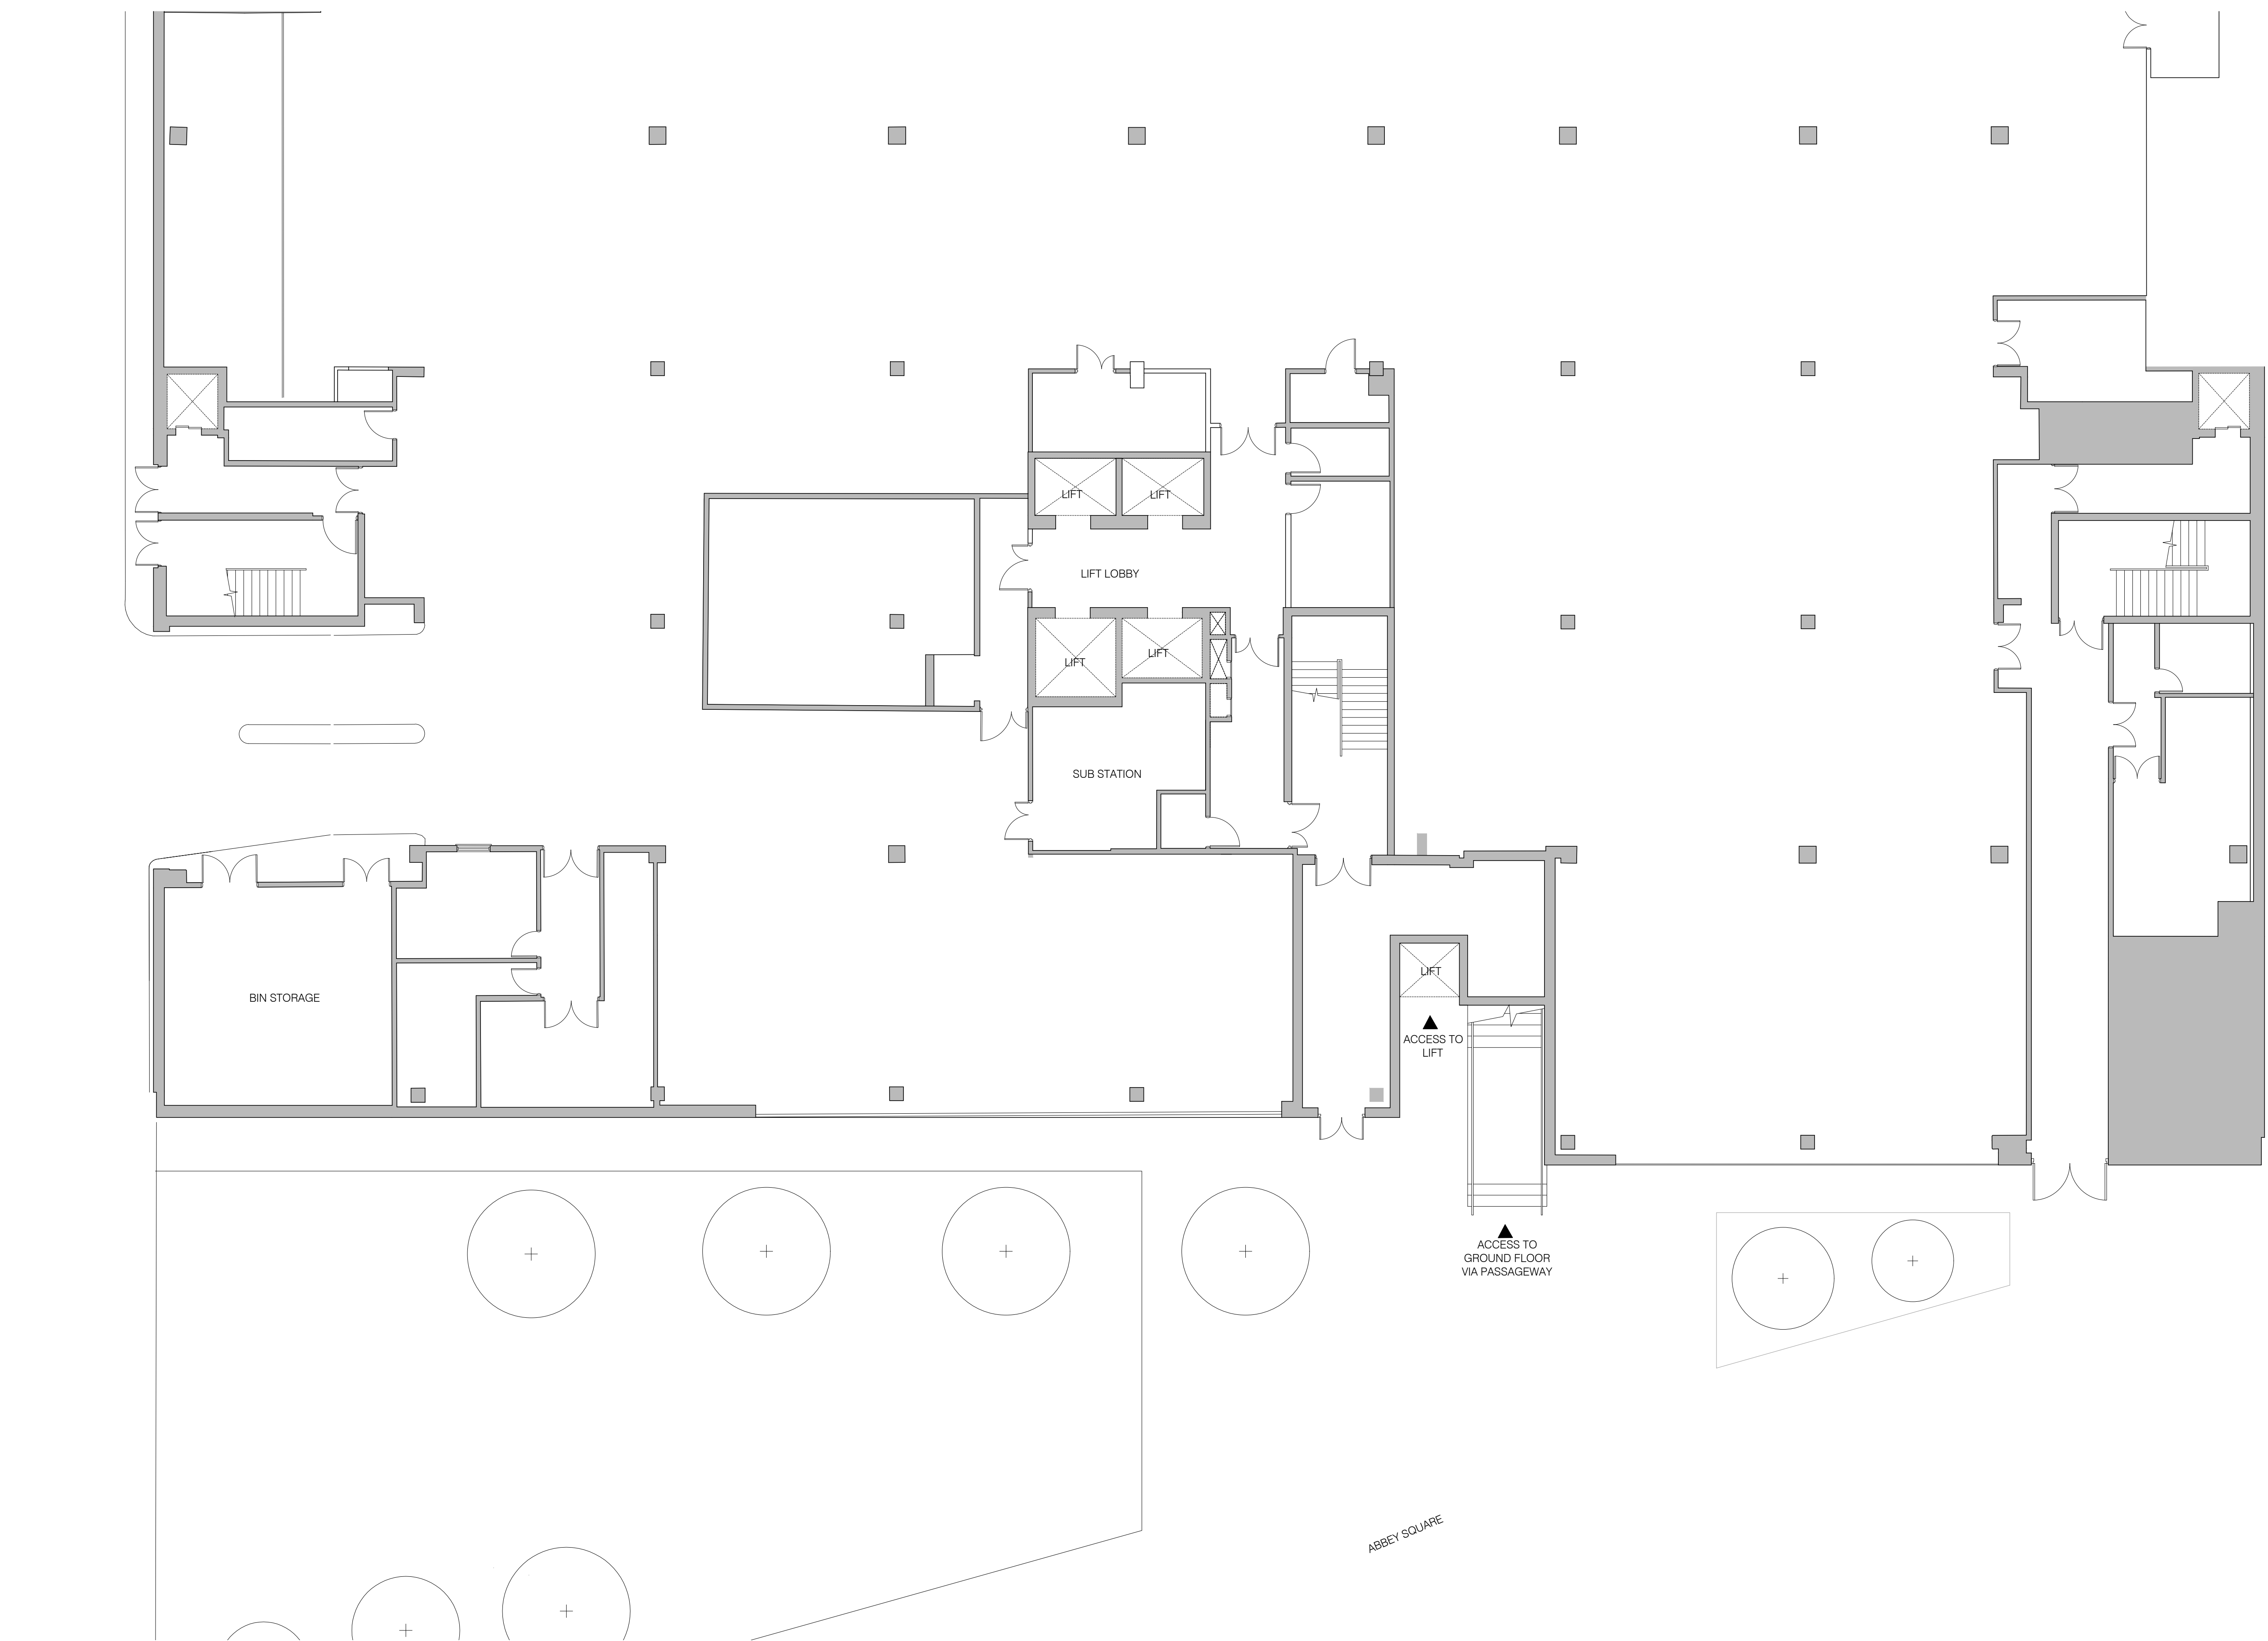

SCHRODERS

DAVIDSON , READING

EXISTING BASEMENT FLOOR PLAN



Drawn By:	Checked By:	Authorised By:	Revision By:	Rev Auth By:	1 Castle Yard Richmond
FM	JD	SMC	-	-	London TW10 6TF
Date:	Scale	Drawing No:	Rev date:	Rev:	t: +44 (0) 20 8332 3900
10/11/2017	1:100@ A1	1293 / PL /1100	-	-	f: +44 (0) 20 8332 3901
					www.myn-a.com