

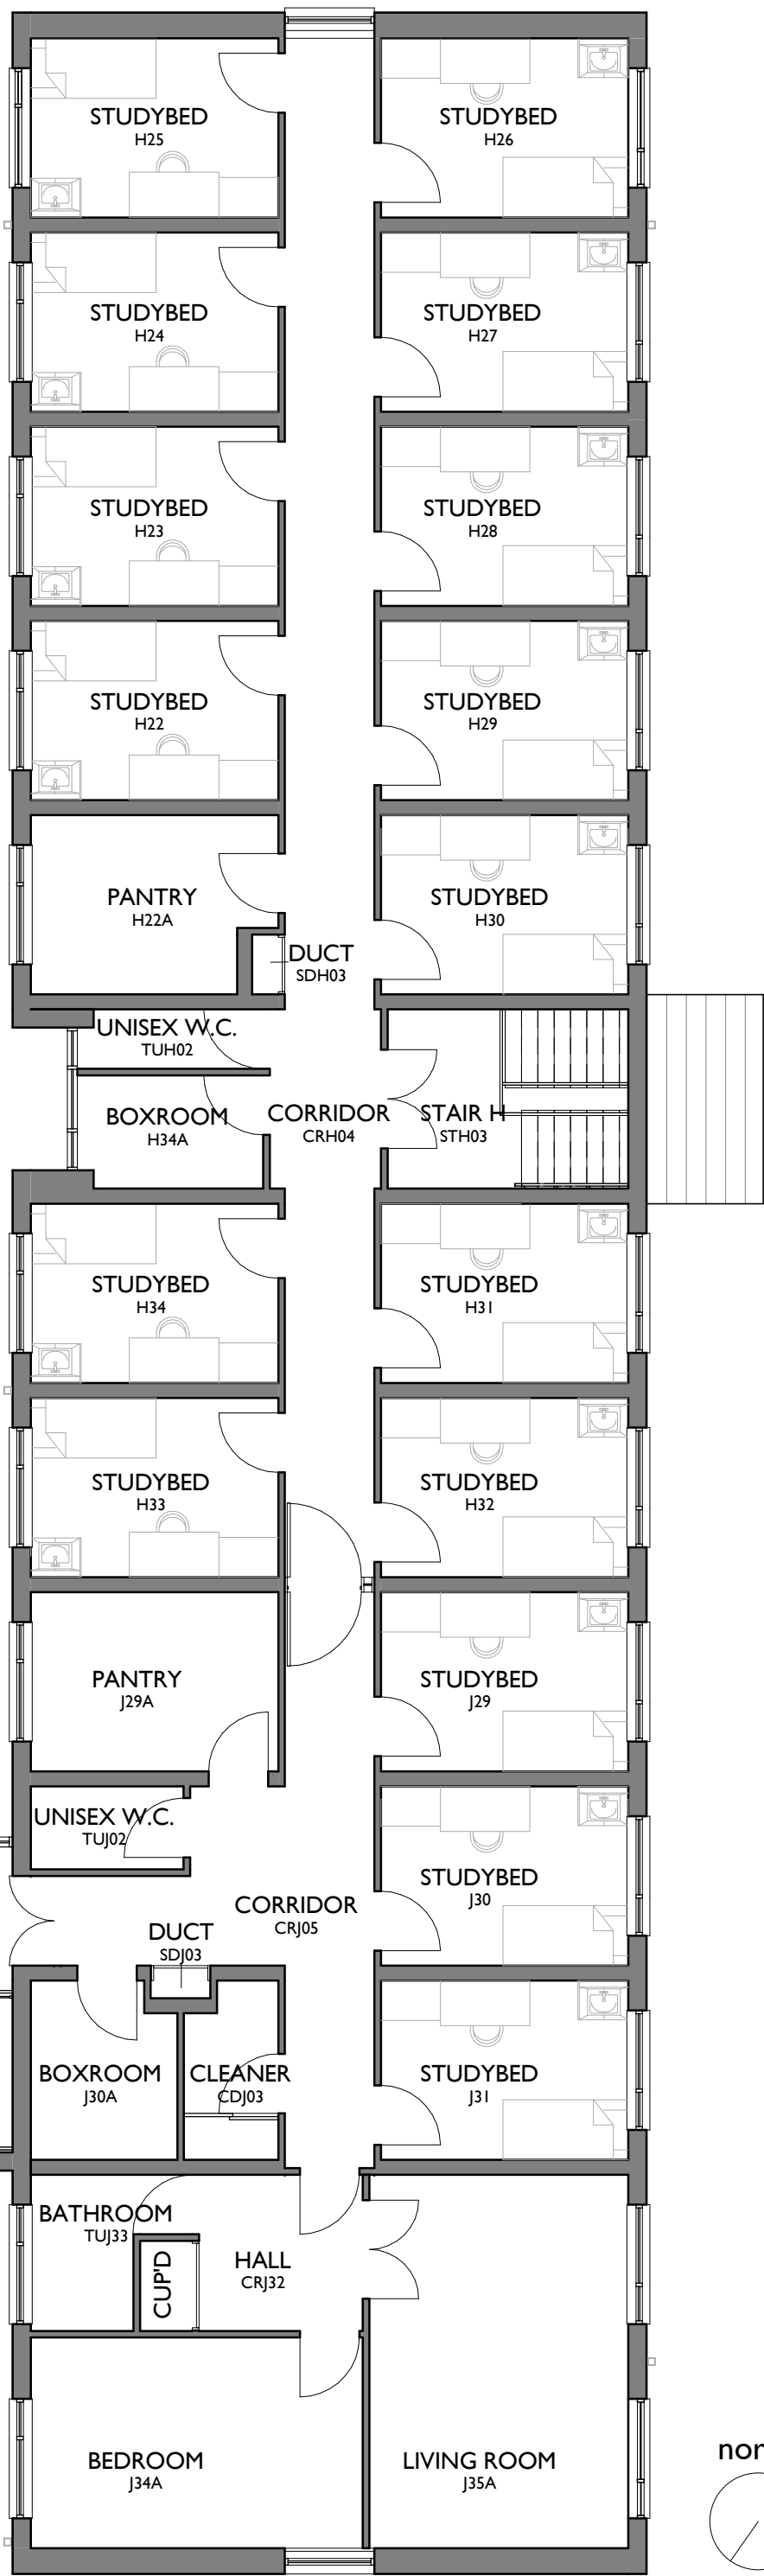
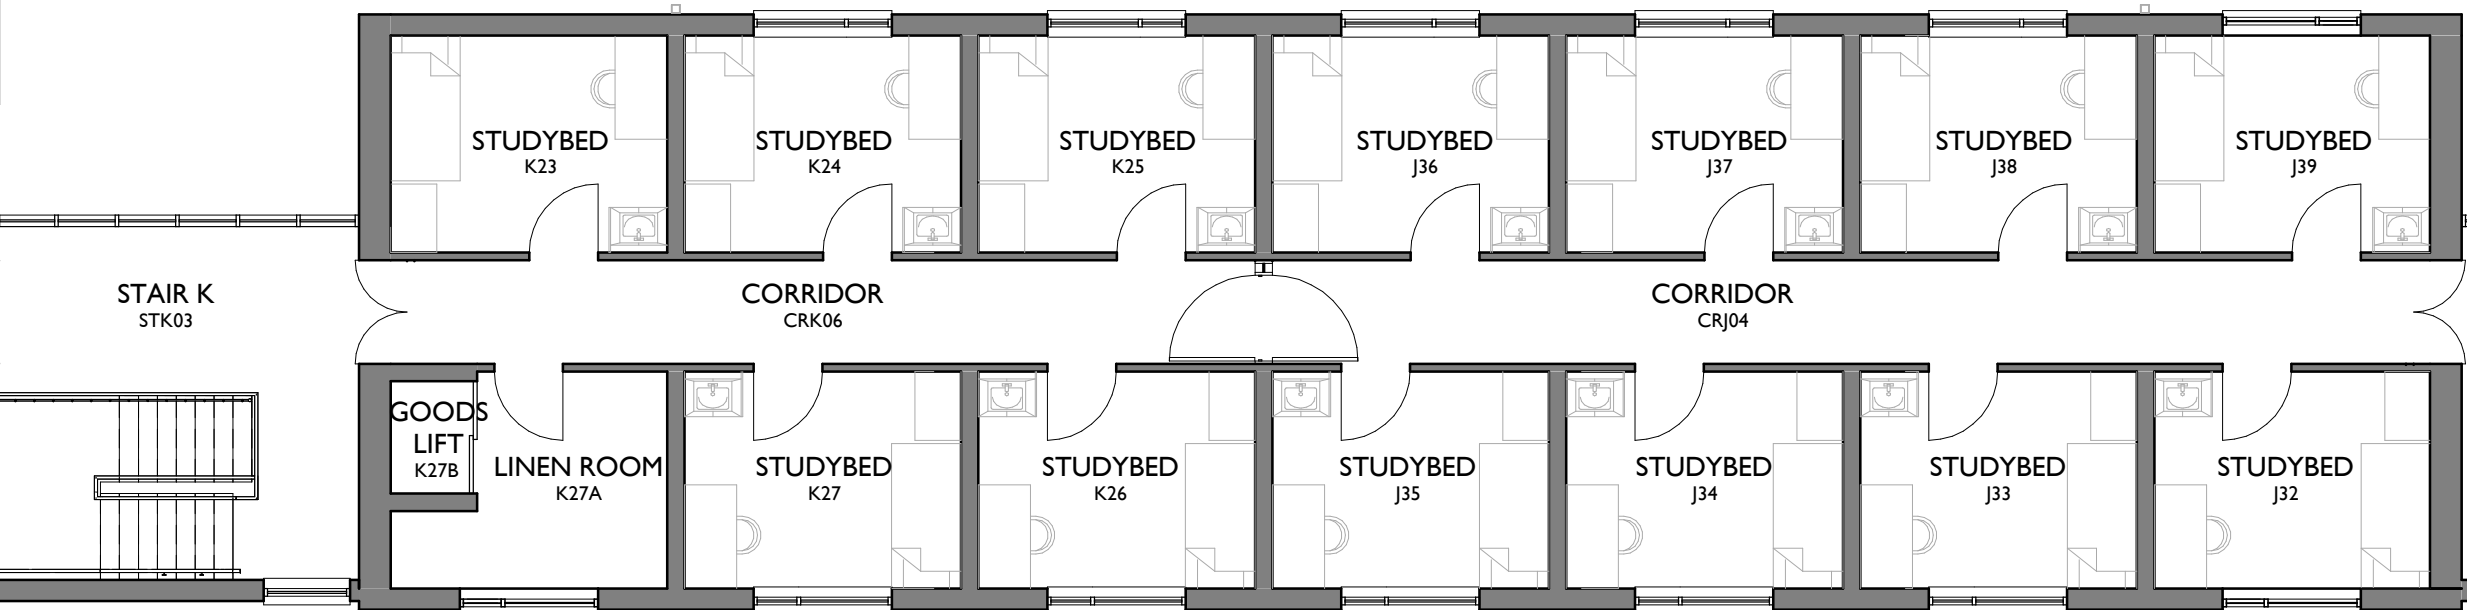
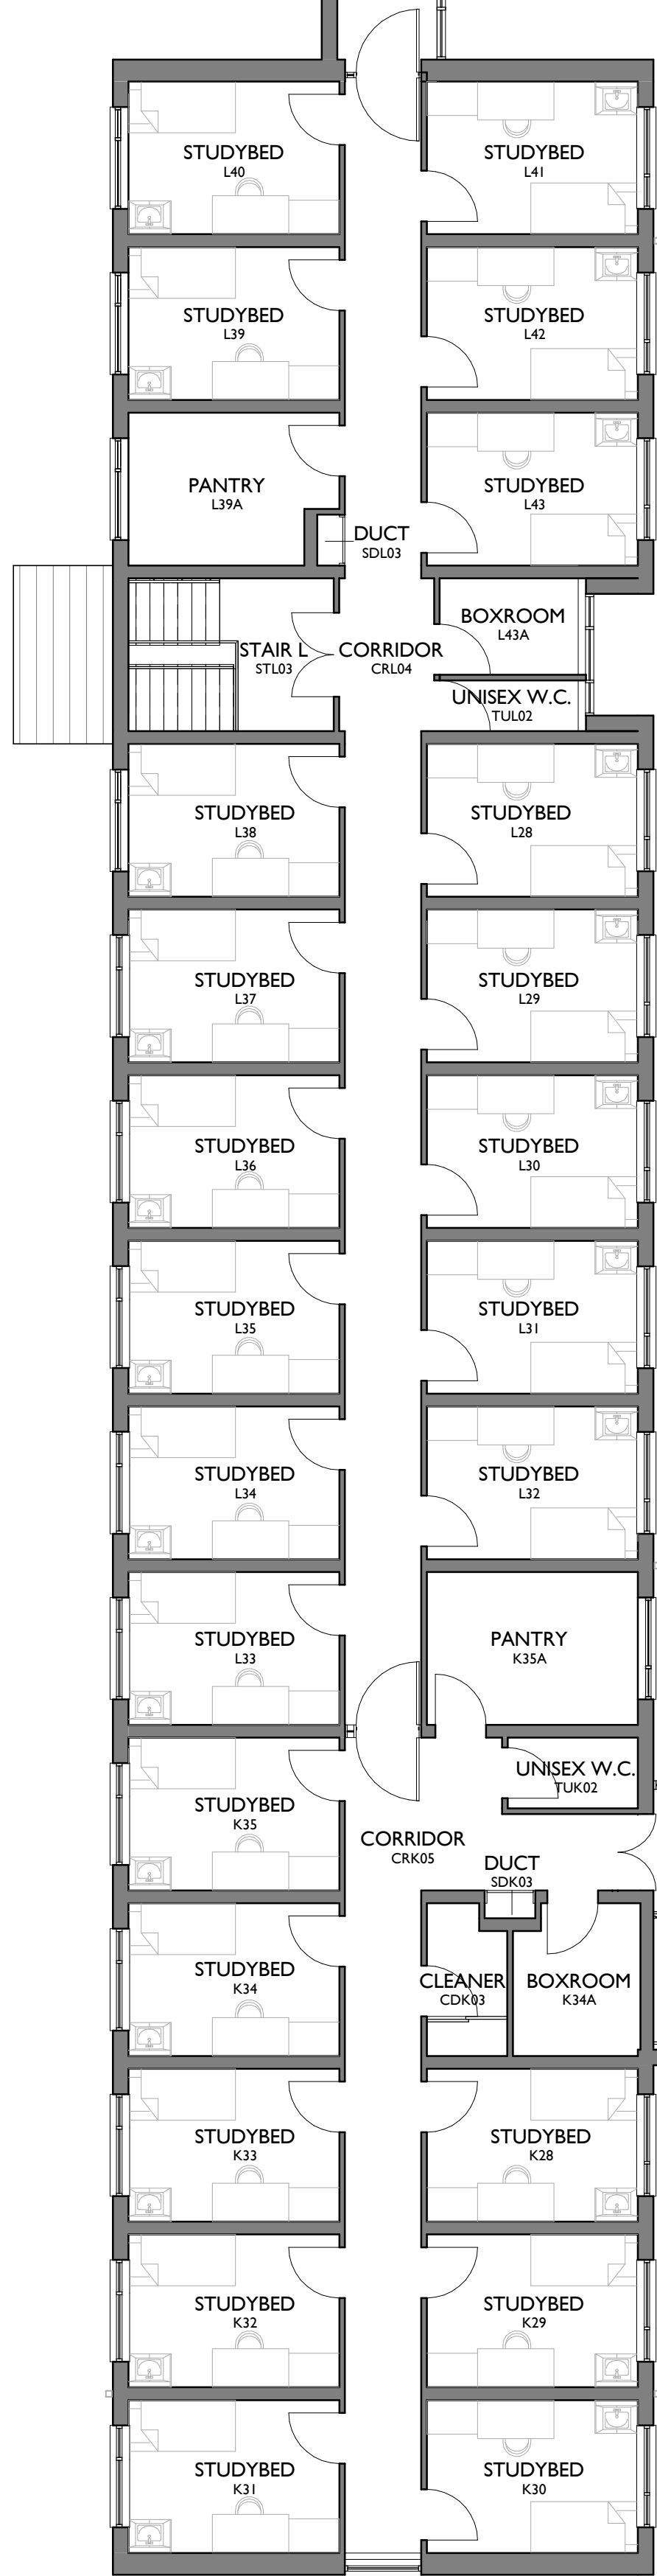


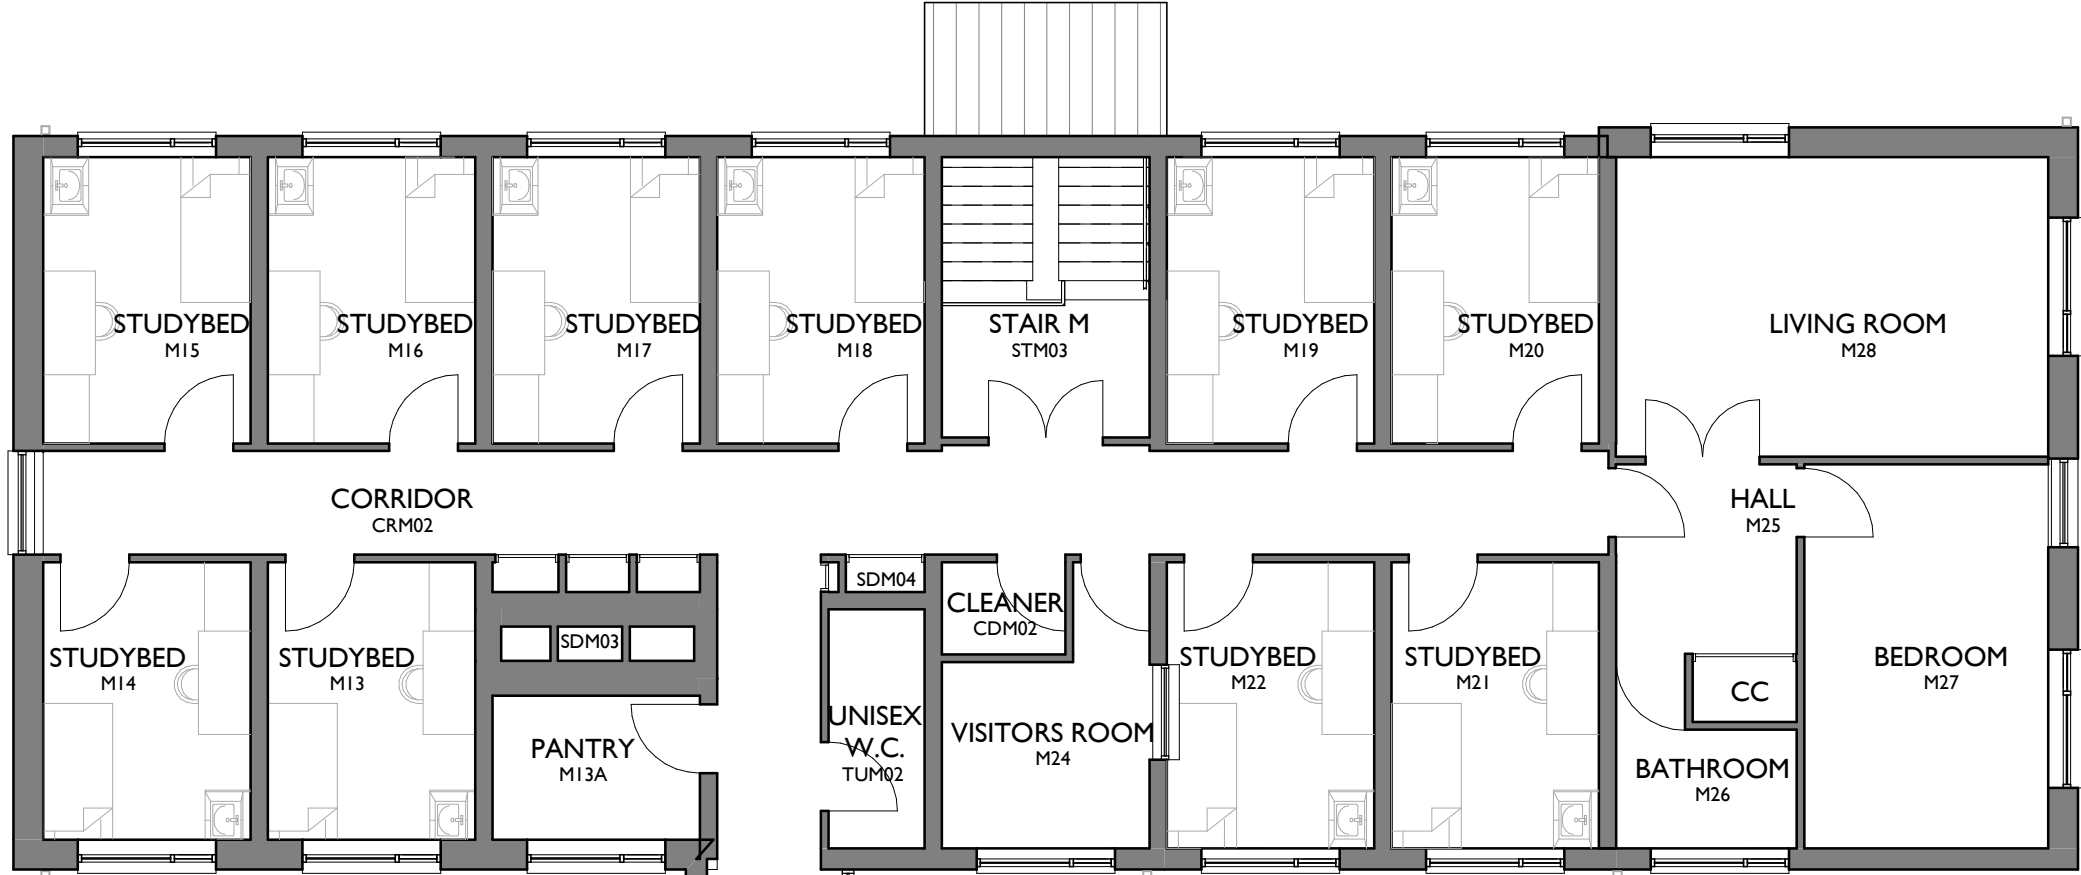

north

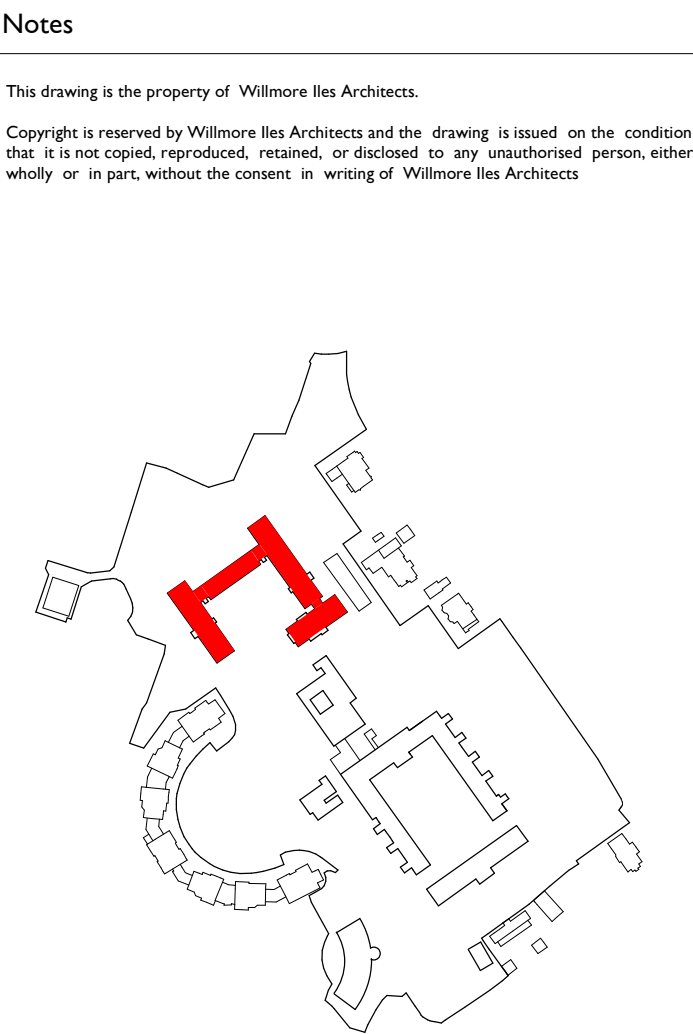

Amendment	Drwn	Chkd	Date	Rev
-----------	------	------	------	-----

wia willmore iles architects
267 Horwell Road - Horwells - Bristol - BS8 4SF - Tel: 0117 9450962
www.willmoreiles.com

Drawing Status **PLANNING**

Client
UNIVERSITY PARTNERSHIPS PROGRAMME

Job Title
**ST PATRICKS HALL
UNIVERSITY OF READING**

Drawing Title

**EXISTING PLANS - NEW COURT
SECOND FLOOR PLAN**

Scale 1 : 100	Size A1	Drawn WA	Checked RT	Date NOV 17
Job No 0616	Drawing No StP-WIA-00-SF-DR-A-180102			Rev