



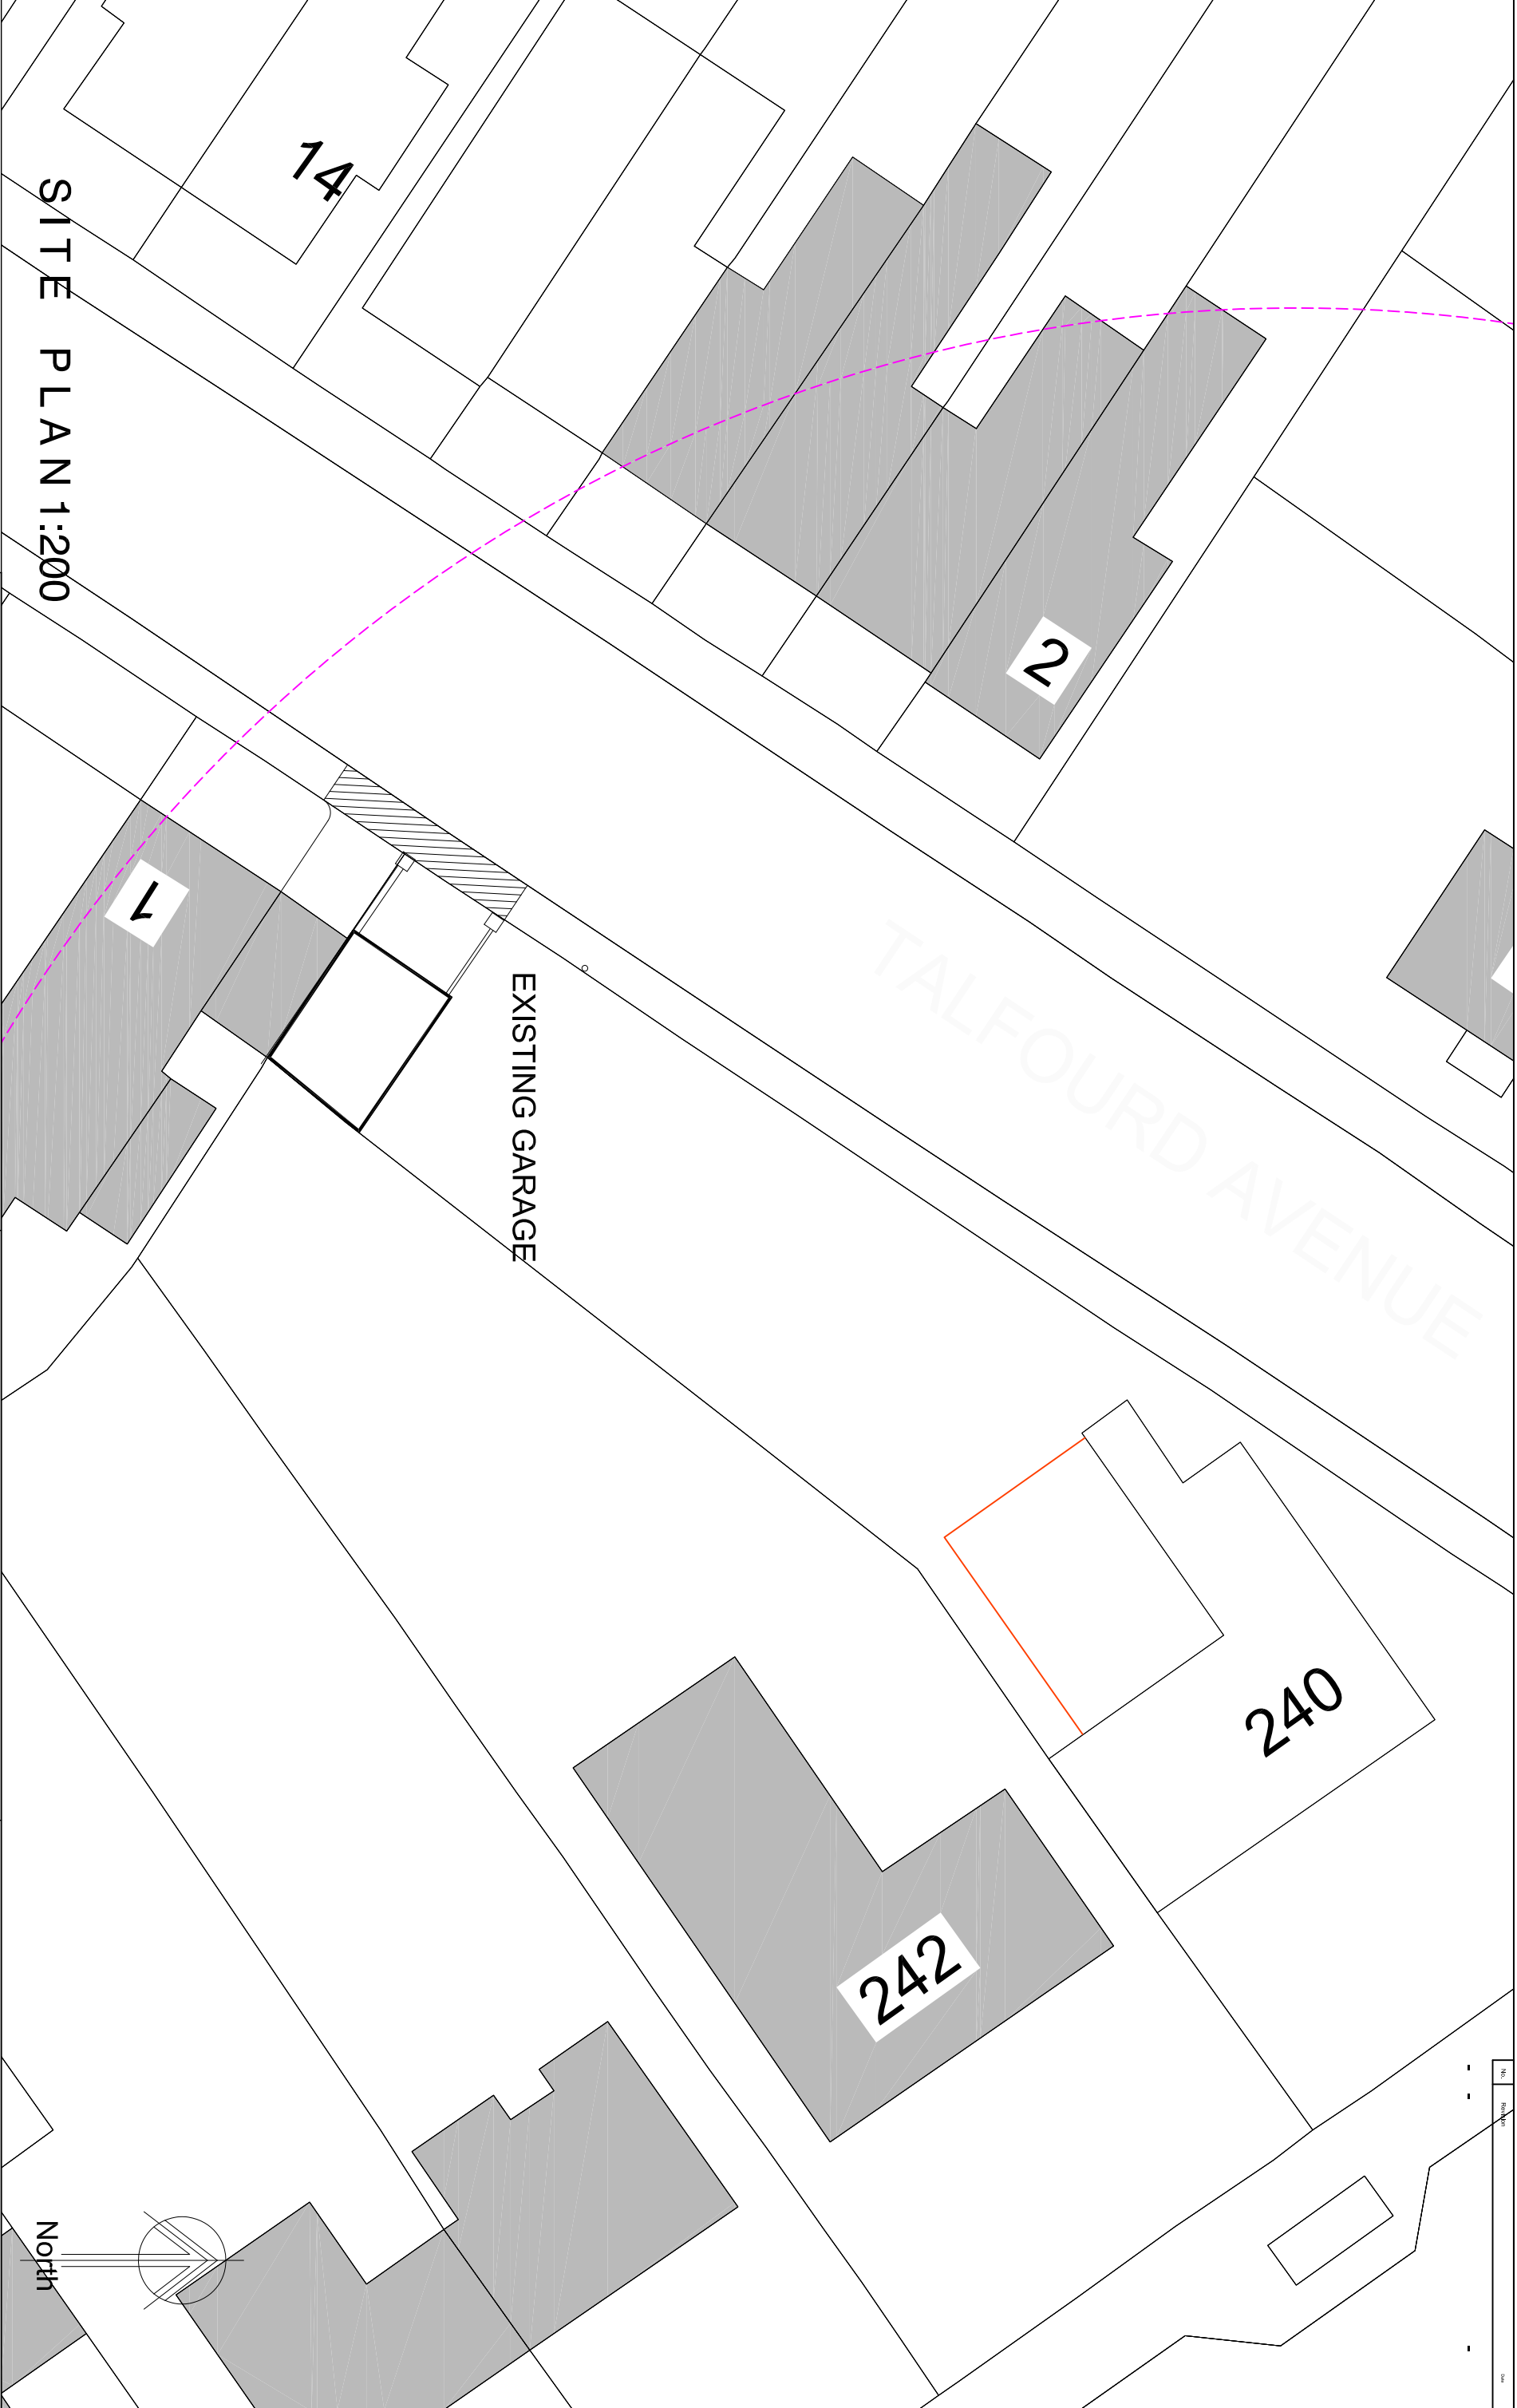


SITE PLAN 1:200

EXISTING GARAGE

TALFOURD AVENUE

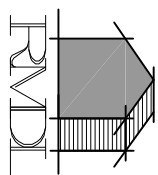

RAMMURTI DESIGN LTD
ARCHITECTURAL & PLANNING SERVICES
268 TILGHURST ROAD, READING RG30 2NE
TEL/FAX: 01189510628 MOB: 07799883574

 

Proposed Change of use from C3 to Suis Generis Large HMO
at 240 Wokingham, Reading
for Kennet Investments Ltd

SITE PLAN - Existing
Scale: as shown
Date: Jan 2018
WDR:210 Rev -