



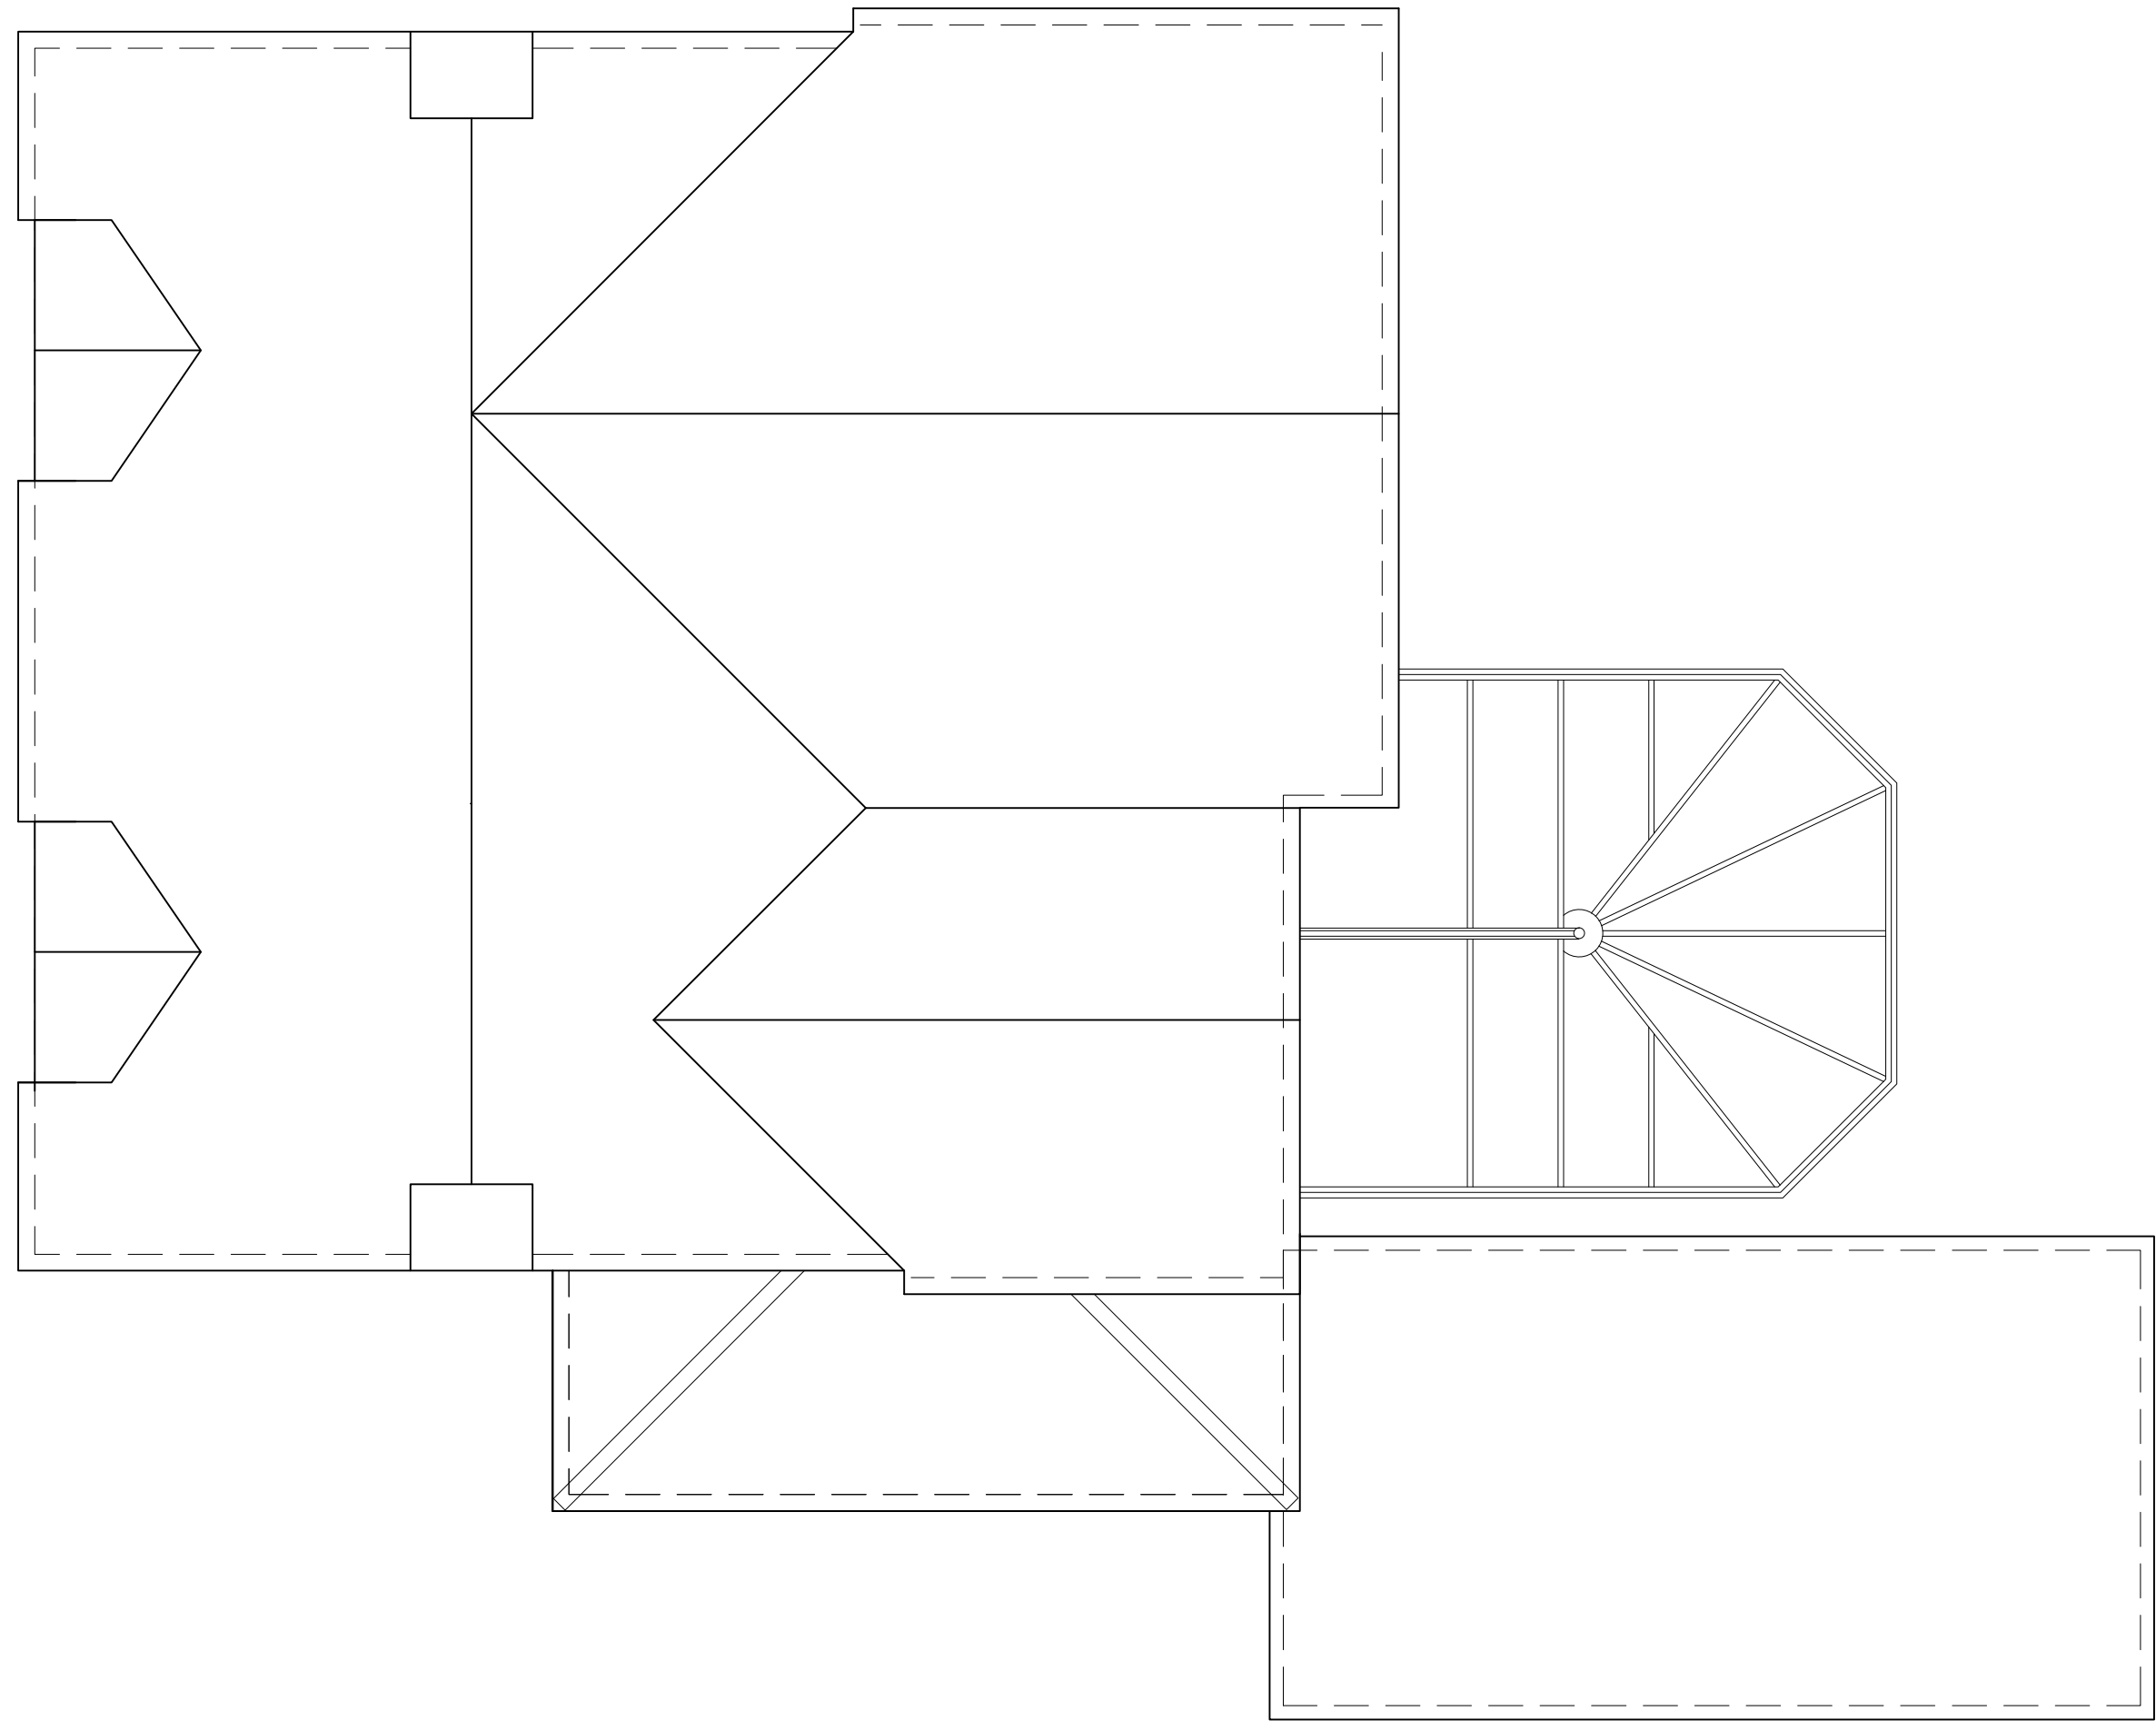

EXISTING ROOF PLAN

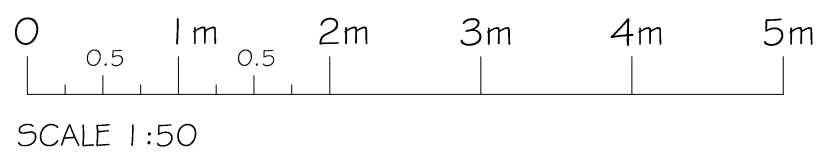

PROJECT PROPOSED DEVELOPMENT AT ; 138 KIDMORE END ROAD READING RG4 8SP				
TITLE EXISTING ROOF PLAN				
 CREATIVE DESIGN & STRUCTURE Ltd. HENSON HOUSE NEWTOWN ROAD HENLEY-ON-THAMES RG9 1HQ Tel 01491 411922 info@creativedesignandstructure.co.uk www.creativedesignandstructure.co.uk				
DRAWN EB		SCALE @ A2 1:50		
DATE OCTOBER 2018				
DRAWING No.			REV.	
30718-02				