



Disclaimer  
THIS DRAWING MUST NOT BE SCALED UNLESS ISSUED FOR PLANNING PURPOSES.  
ALL DIMENSIONS ARE TO BE VERIFIED PRIOR TO SETTING OUT, COMMENCING  
WORK, OR PRODUCTION OF FABRICATION DRAWINGS.  
REPORT ANY DISCREPANCIES TO THE SUPERVISING OFFICER IMMEDIATELY.  
DRAWINGS MARKED AS 'DRAFT' ARE FOR APPROVAL ONLY AND NOT ISSUED FOR  
CONSTRUCTION PURPOSES. COPYRIGHT ©

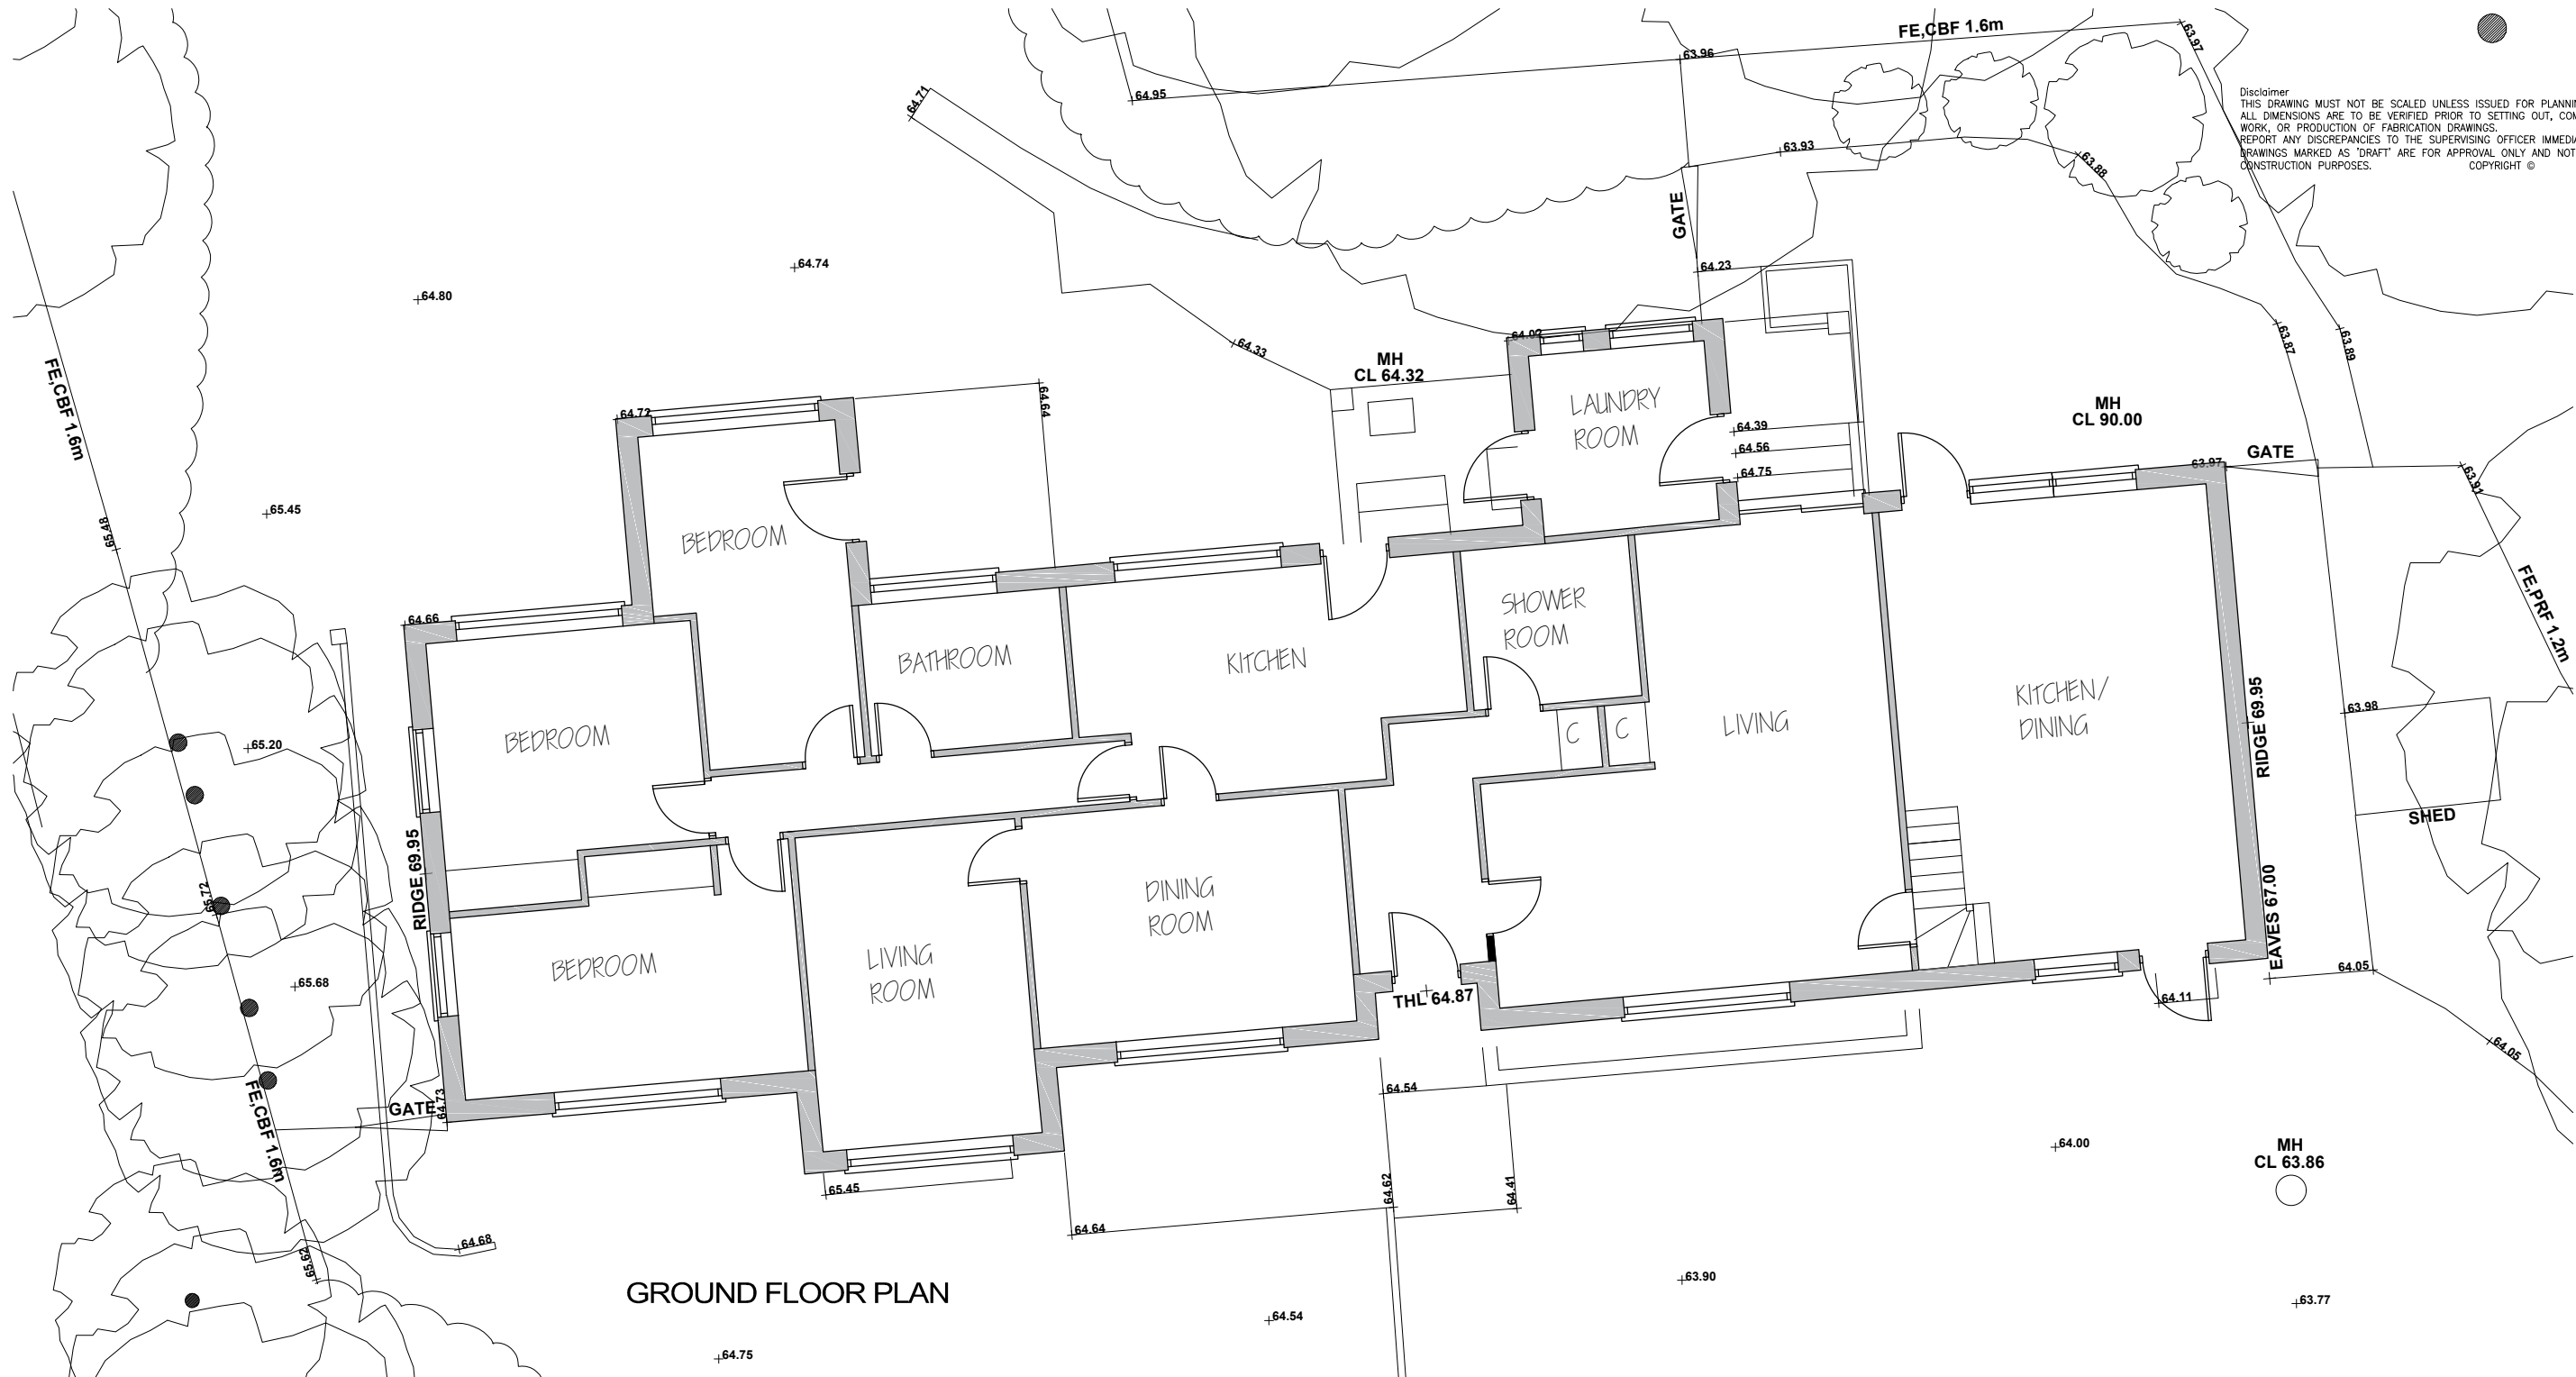


GROUND FLOOR PLAN

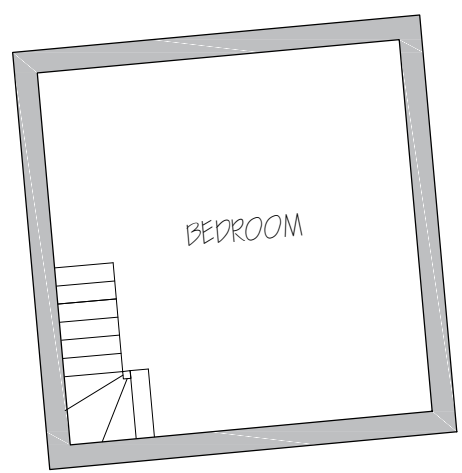

FIRST FLOOR PLAN

1:100 scale Bar  
This Drawing has been produced for printing onto A3 size paper,

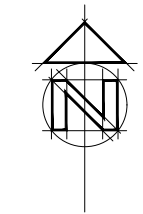

## Day • Tanner Ltd

ARCHITECTURE  
AND PLANNING

[www.daytanner.co.uk](http://www.daytanner.co.uk)

CLIENT Mr D. Hartley

JOB 10 Upper Warren Avenuen  
Caversham, Reading, RG4 7EJ

DRG Existing Floor plans

SCALE 1:100

DRAWN KN

DATE June 2017

3455/101

Wokingham  
Suite 1A Market House  
Wokingham  
Berkshire  
RG40 1AP  
0118 989 0808  
[info@daytanner.co.uk](mailto:info@daytanner.co.uk)