




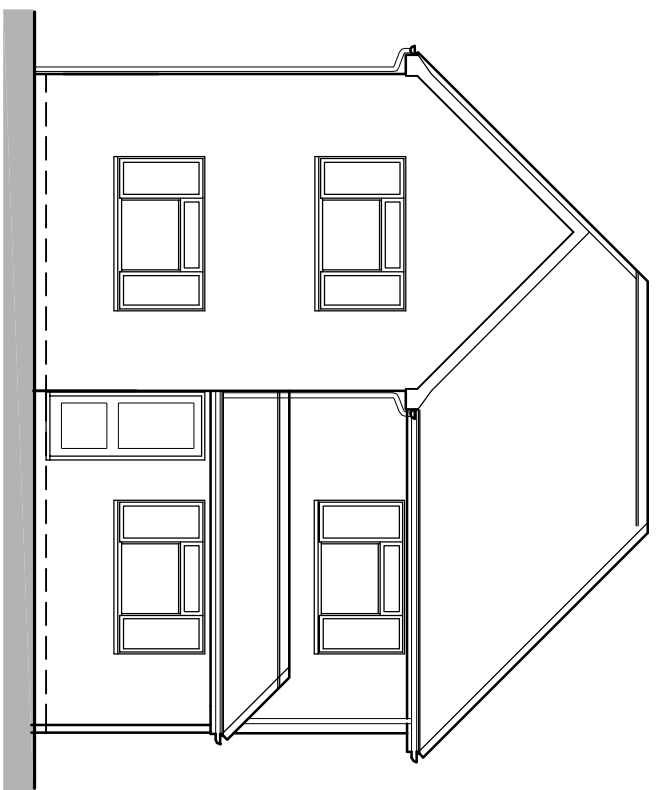


Existing Front Elevation
Scale 1-100

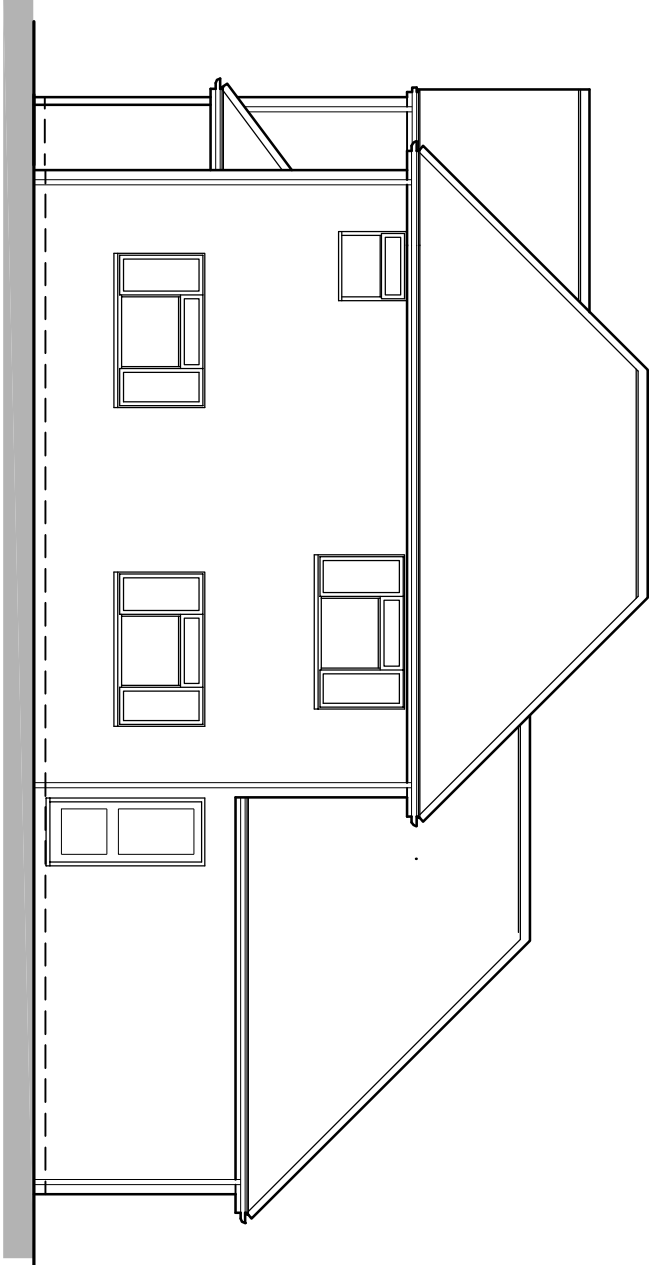


Existing Side Elevation
Scale 1-100

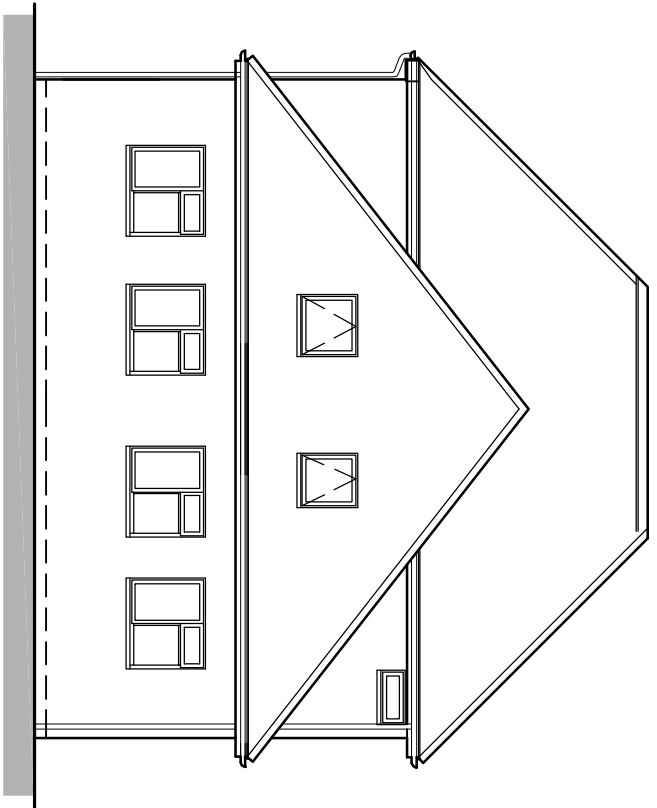


Existing Rear Elevation
Scale 1-100

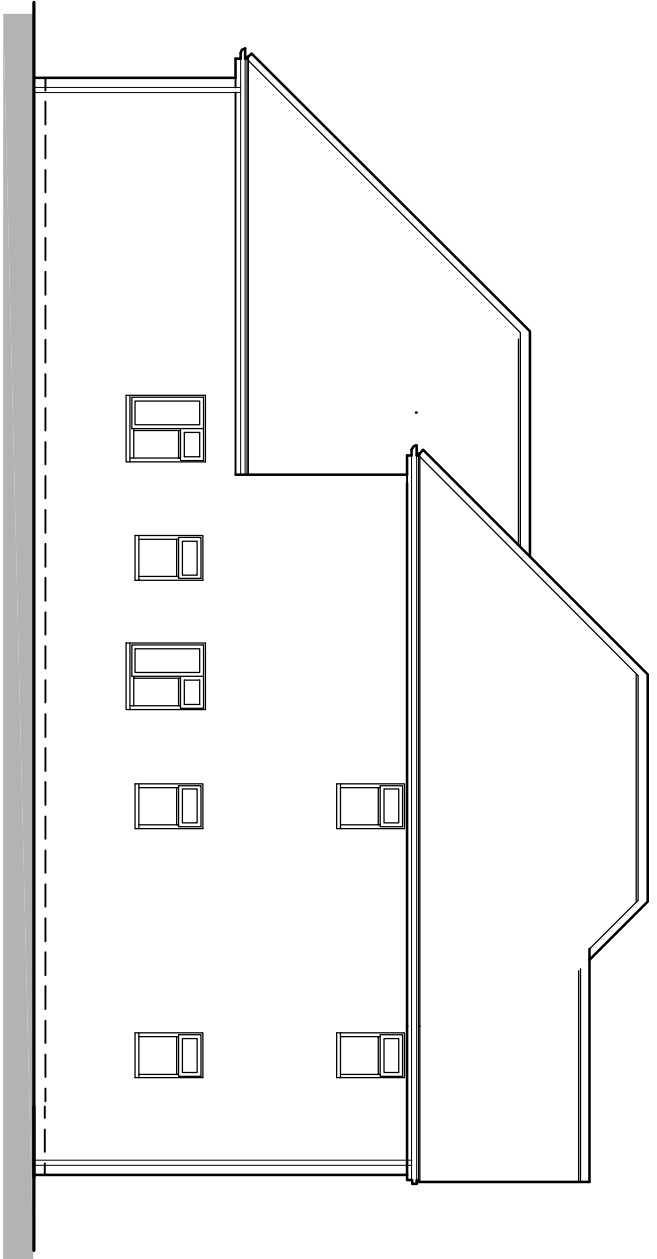


Existing Side Elevation
Scale 1-100

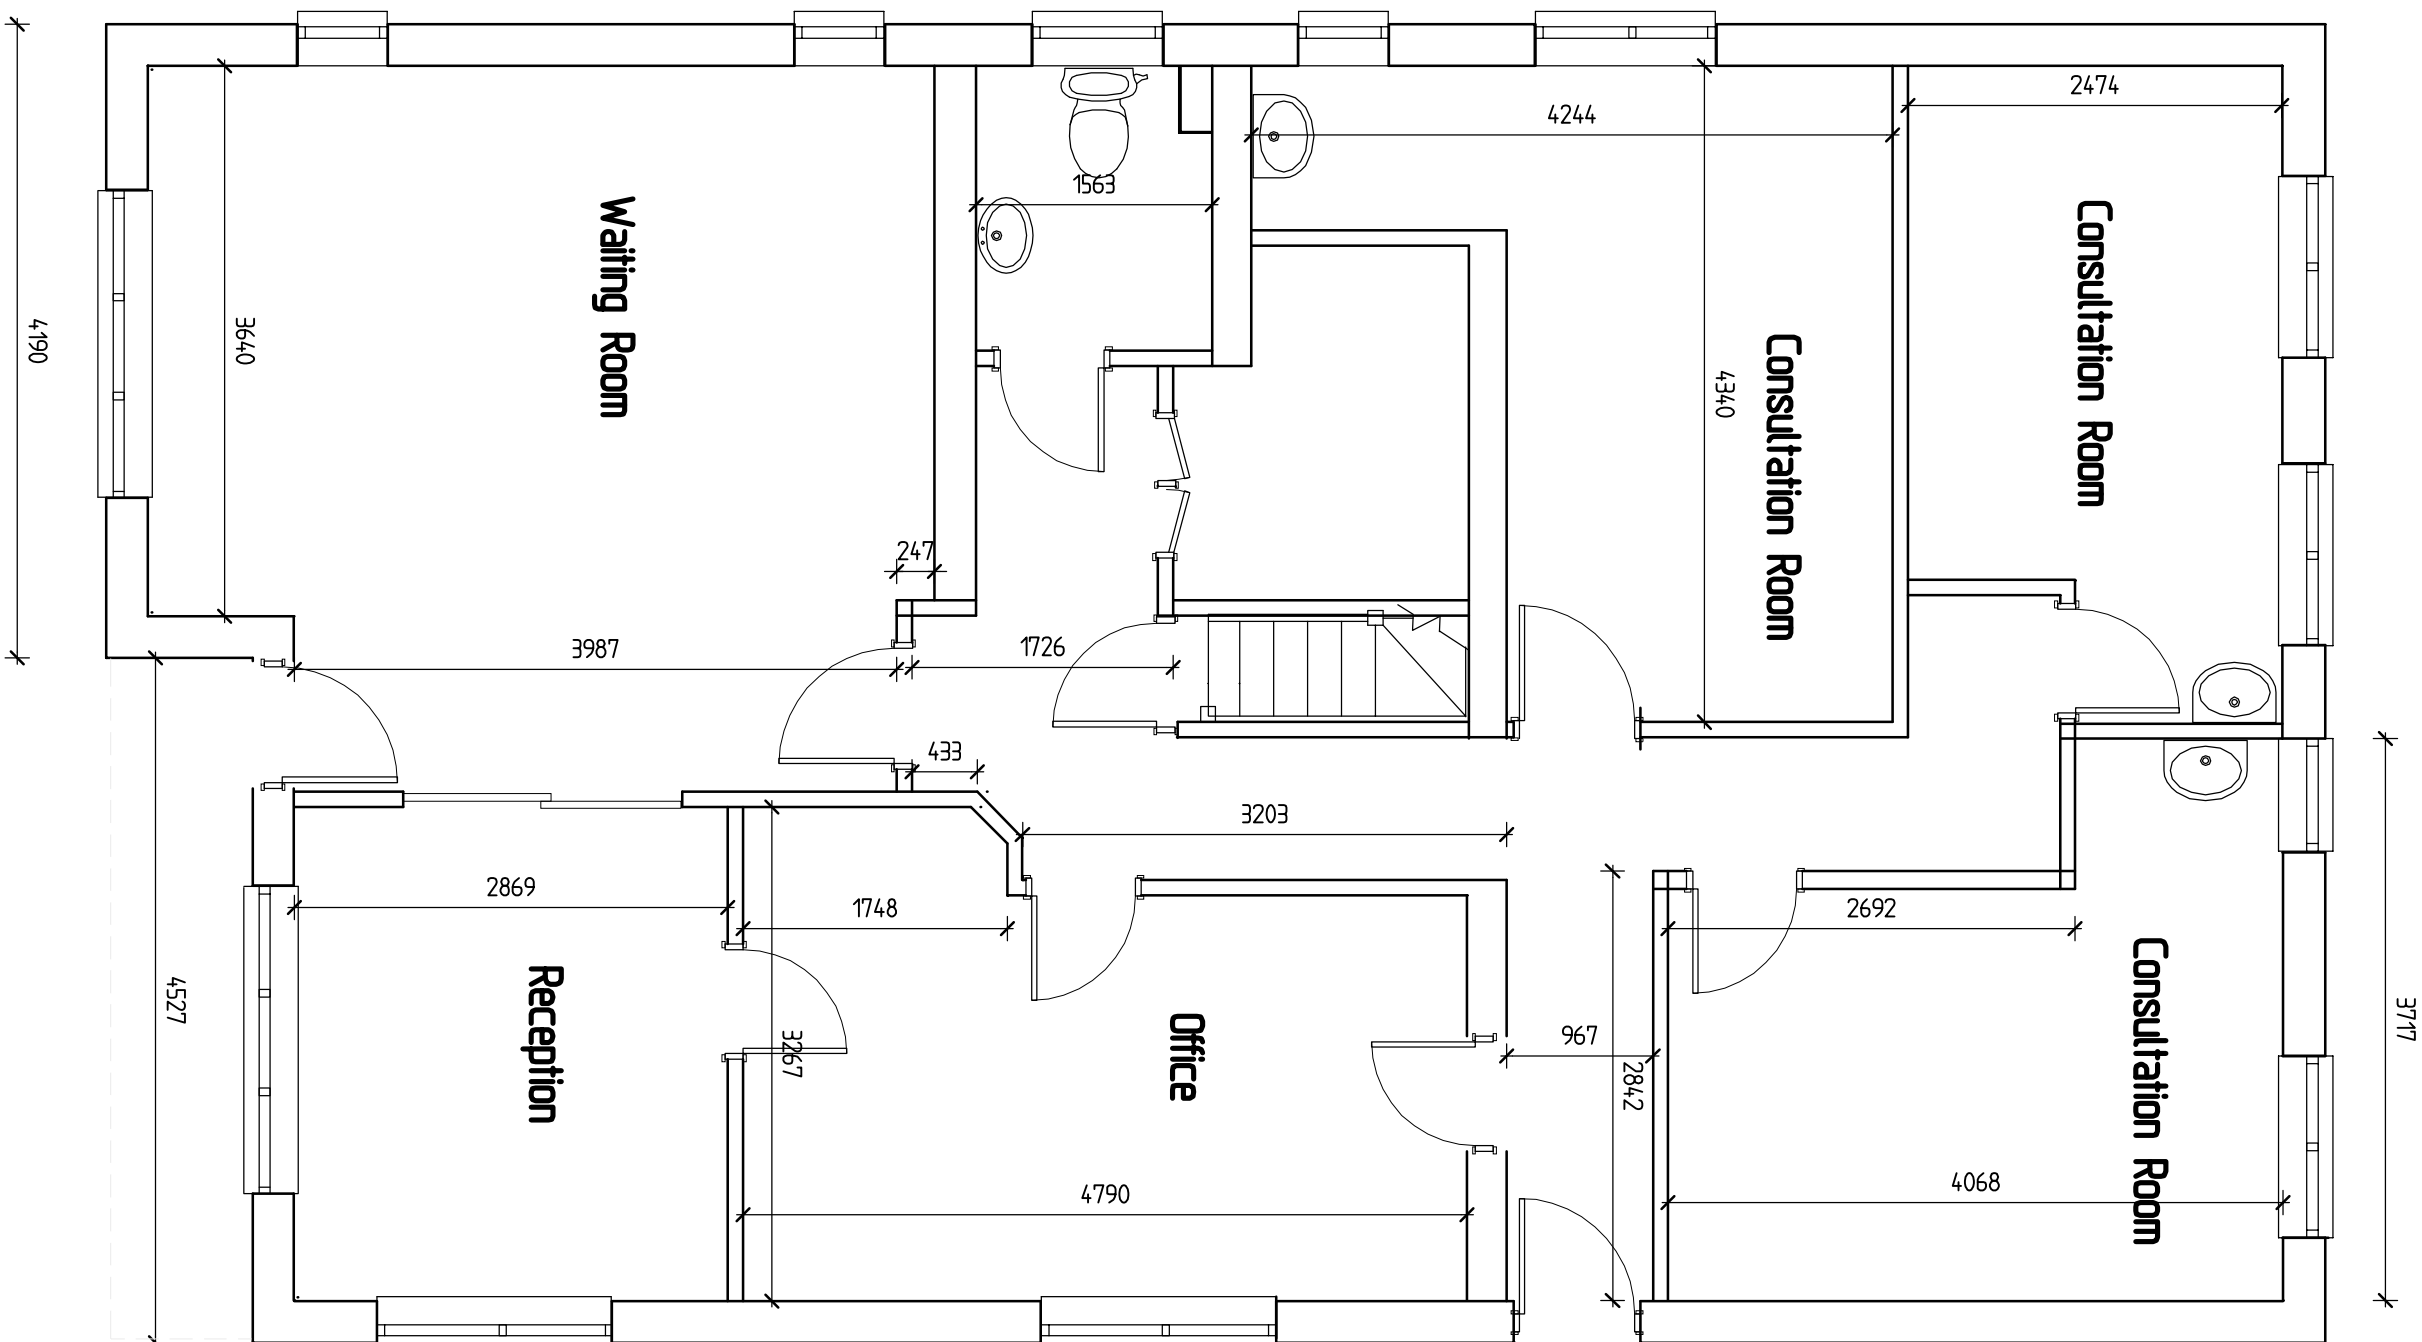

Existing Ground Floor Plan
Scale 1-50

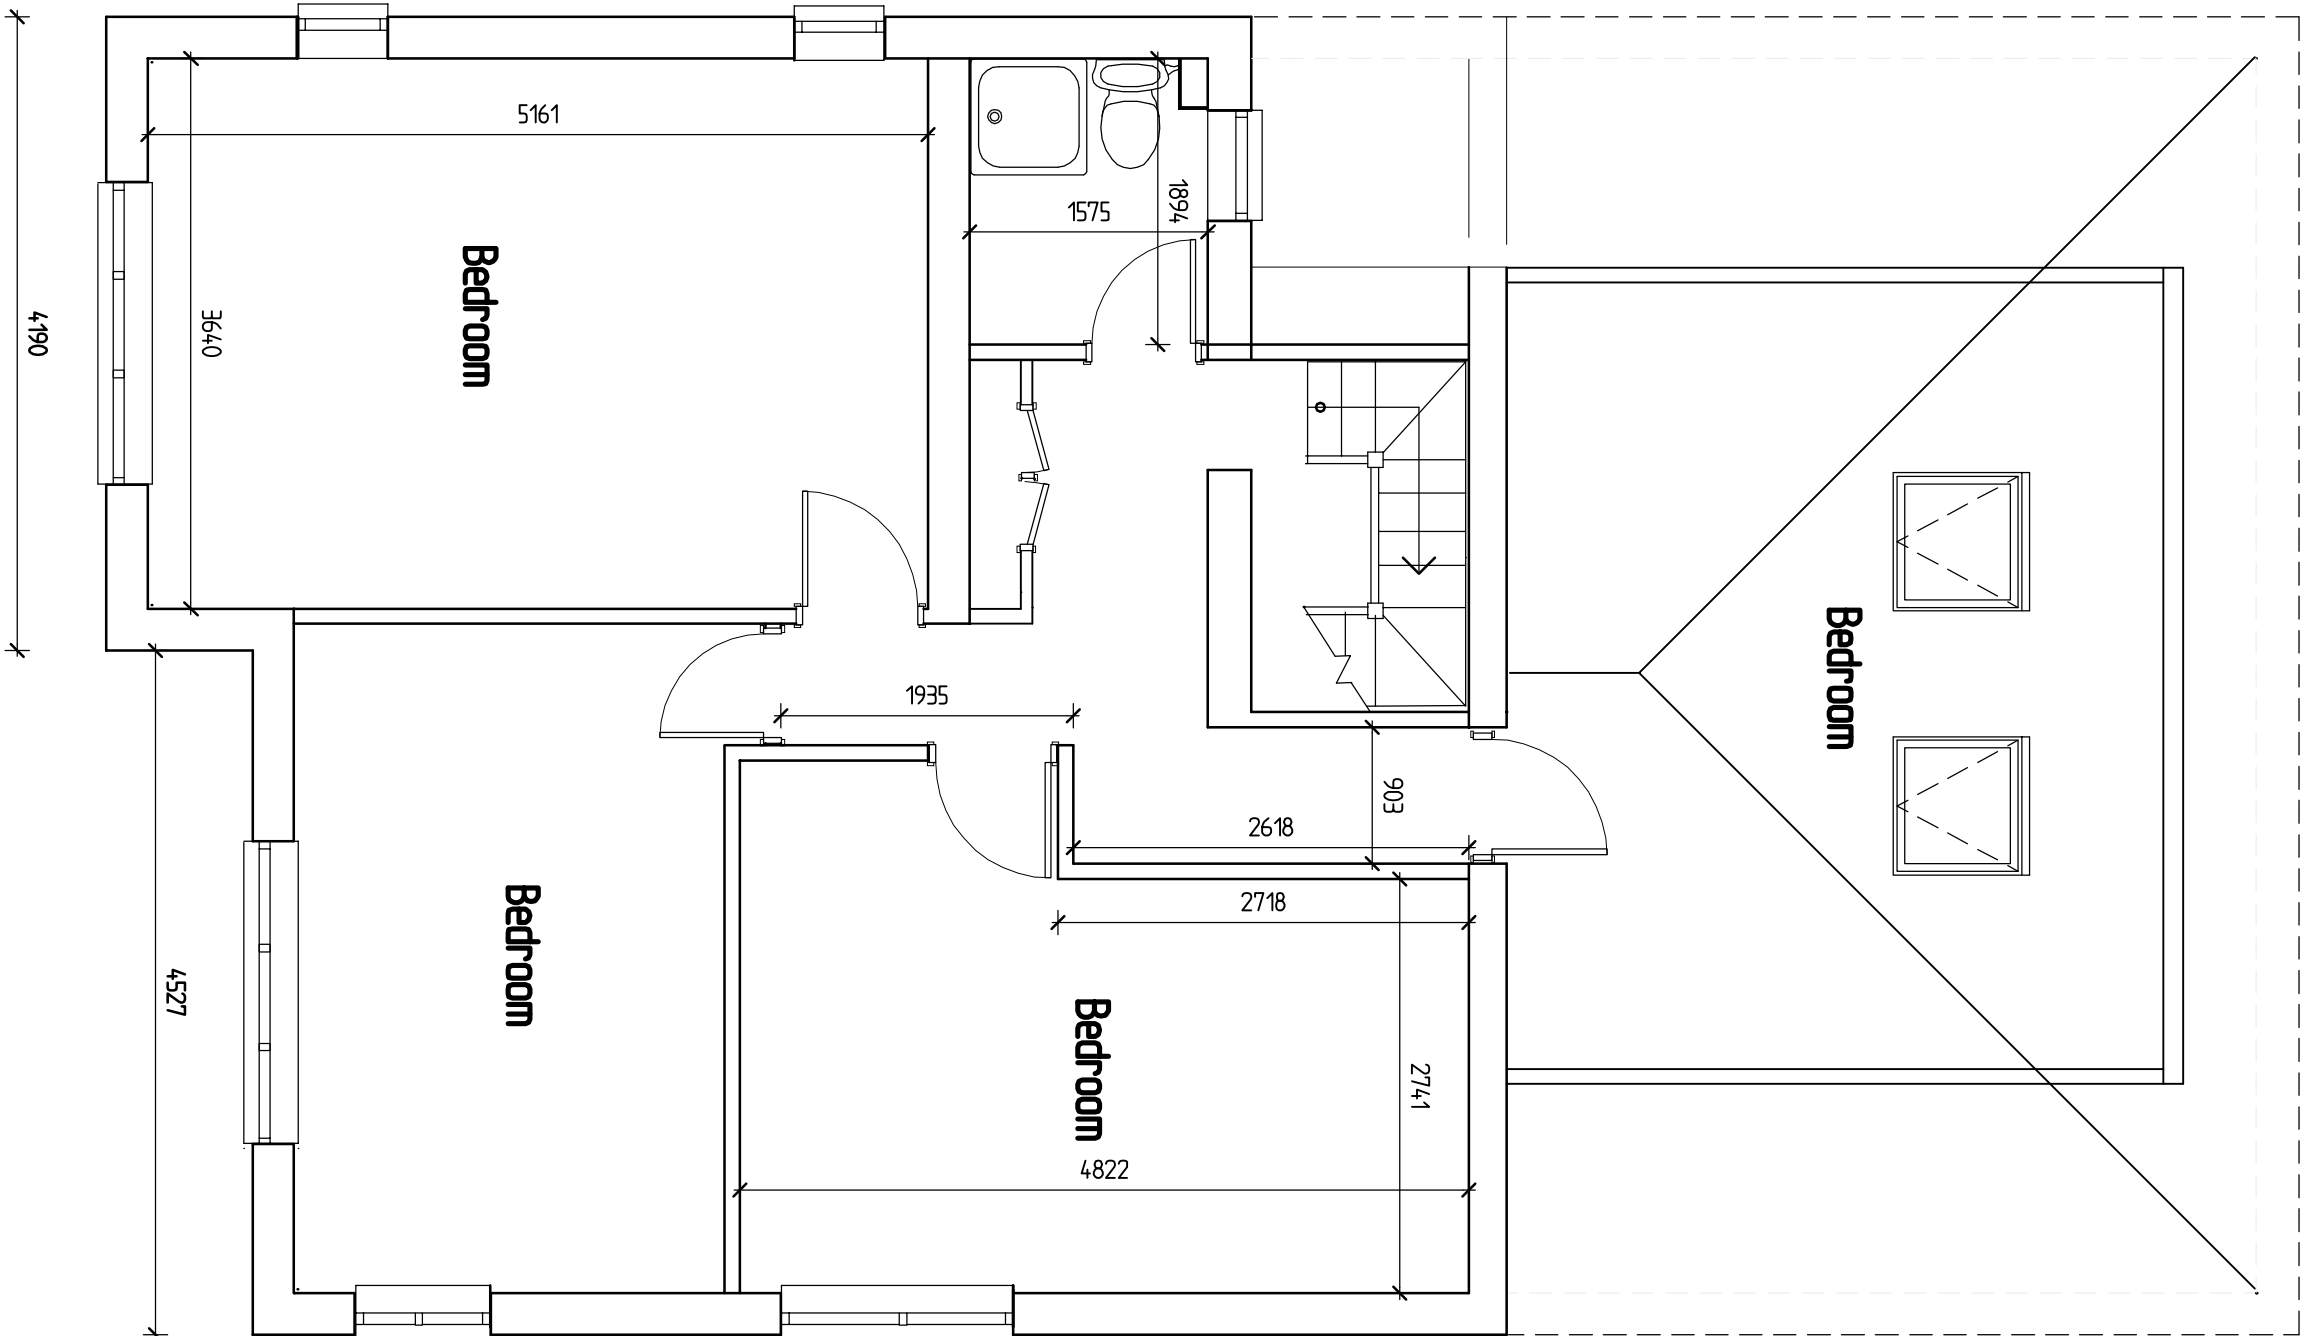

Existing First Floor Plan
Scale 1-50

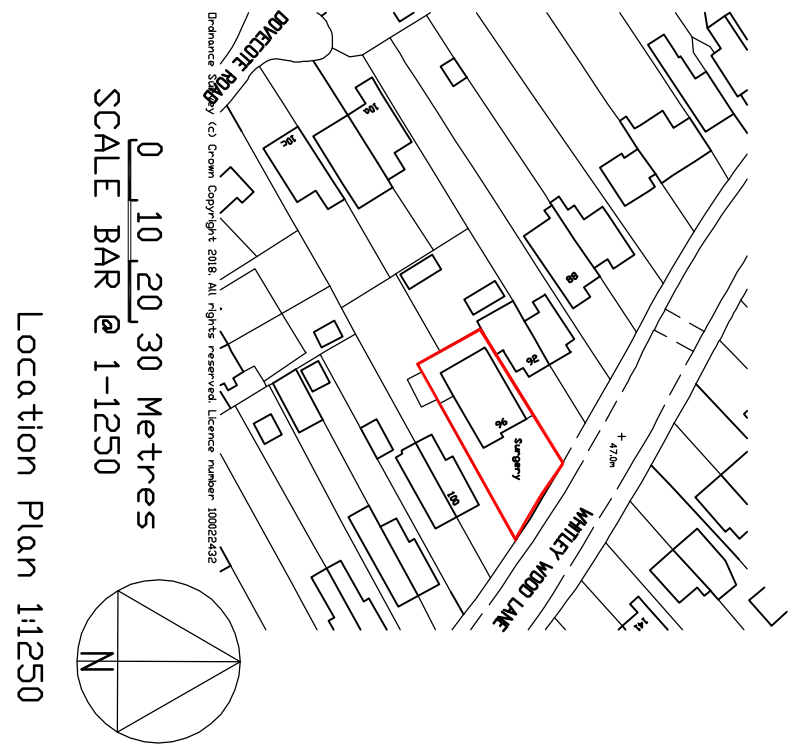



GRE

Farrell

Building & Design Consultant

43 Wadhwa Way,
Tidbury, Reading,
Berk, RG20 4BJ
Tel & Fax: 0118 941 4249
Mobile: 07997 009862
greg@gregfarrell.co.uk

Planning, Building Regulations & Structural Design

REVISIONS		Date
Rev.	Description	

JOB TITLE
46 Whiteley Wood Lane
Reading Berks

TITLE
Existing Surgery layout

SCALE1:50

DATEFebruary 2018

DRAWING No.01