



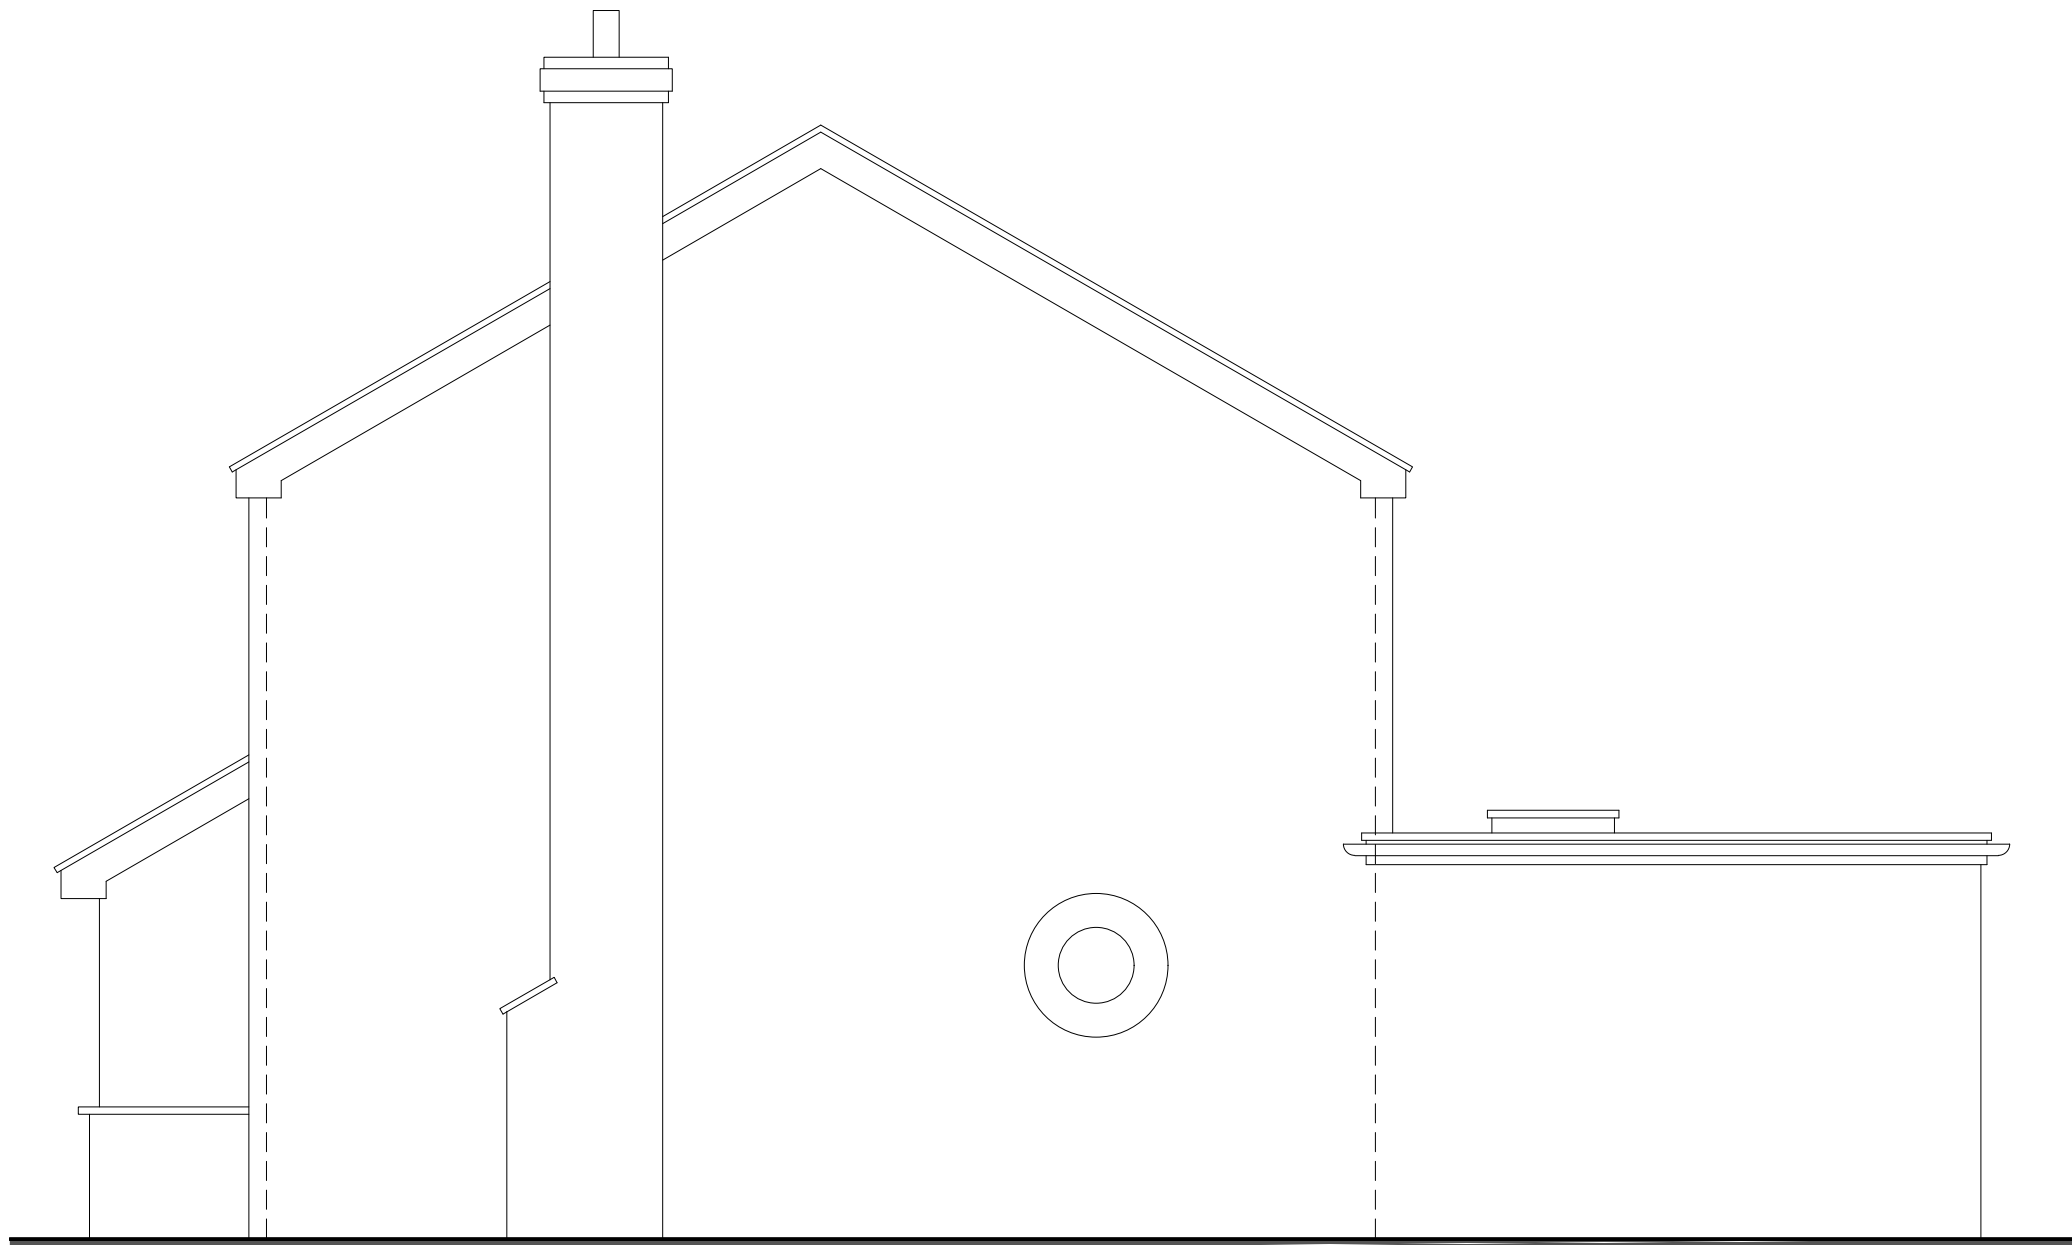

Side Elevation 1:50 Scale




Rear Elevation 1:50 Scale

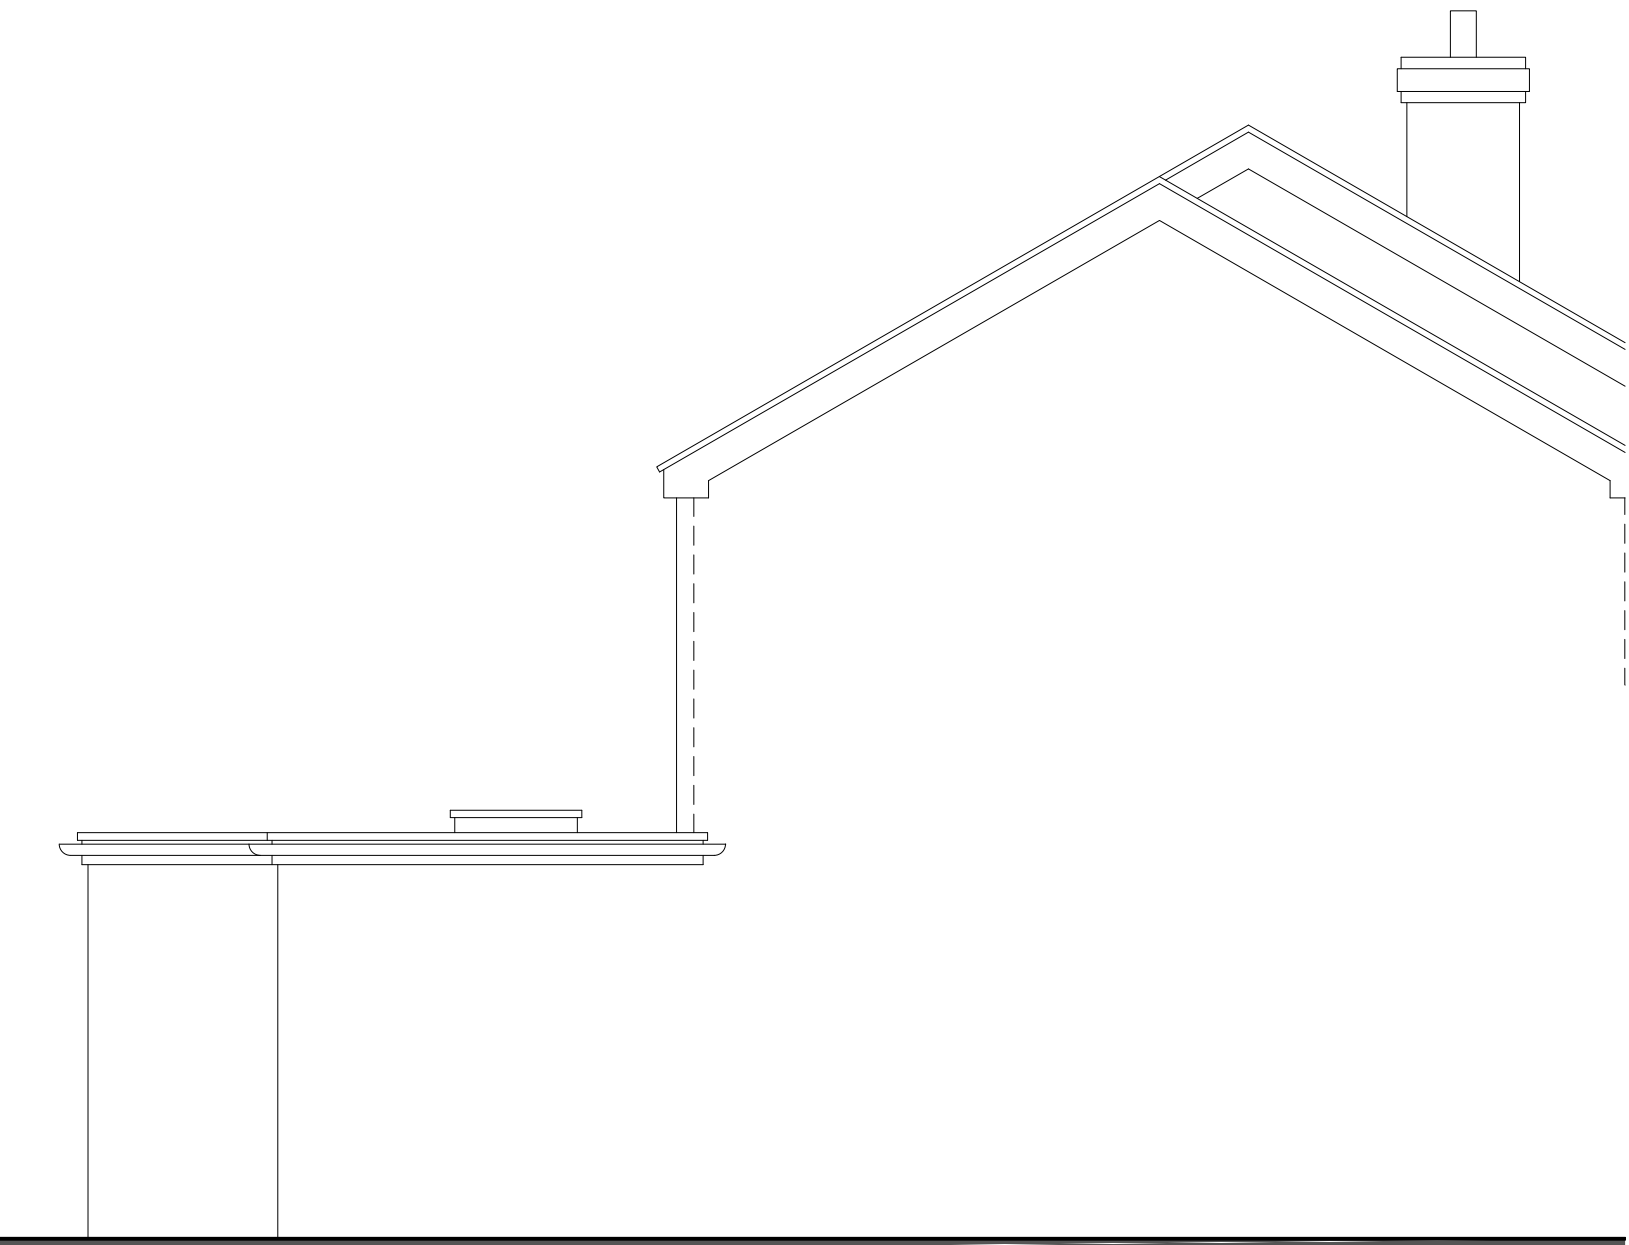

Side Elevation (South West) 1:50 Scale


1:50 scale Bar
This Drawing has been produced for printing onto A1 size paper.
If printing on A3 please use the scale below for reference.

 


1:500 scale Bar
This Drawing has been produced for printing onto A1 size paper.
If printing on A3 please use the scale below for reference.




1:1250 scale Bar
This Drawing has been produced for printing onto A1 size paper.
If printing on A3 please use the scale below for reference.

 


~~DO NOT SCALE FROM THIS DRAWING~~ VERIFY ALL DIMENSIONS BEFORE
SETTING OUT, COMMENCING WORK OR MAKING ANY SHOP DRAWINGS.
REPORT ANY DISCREPANCIES TO SUPERVISING OFFICER IMMEDIATELY.
COPYRIGHT ©

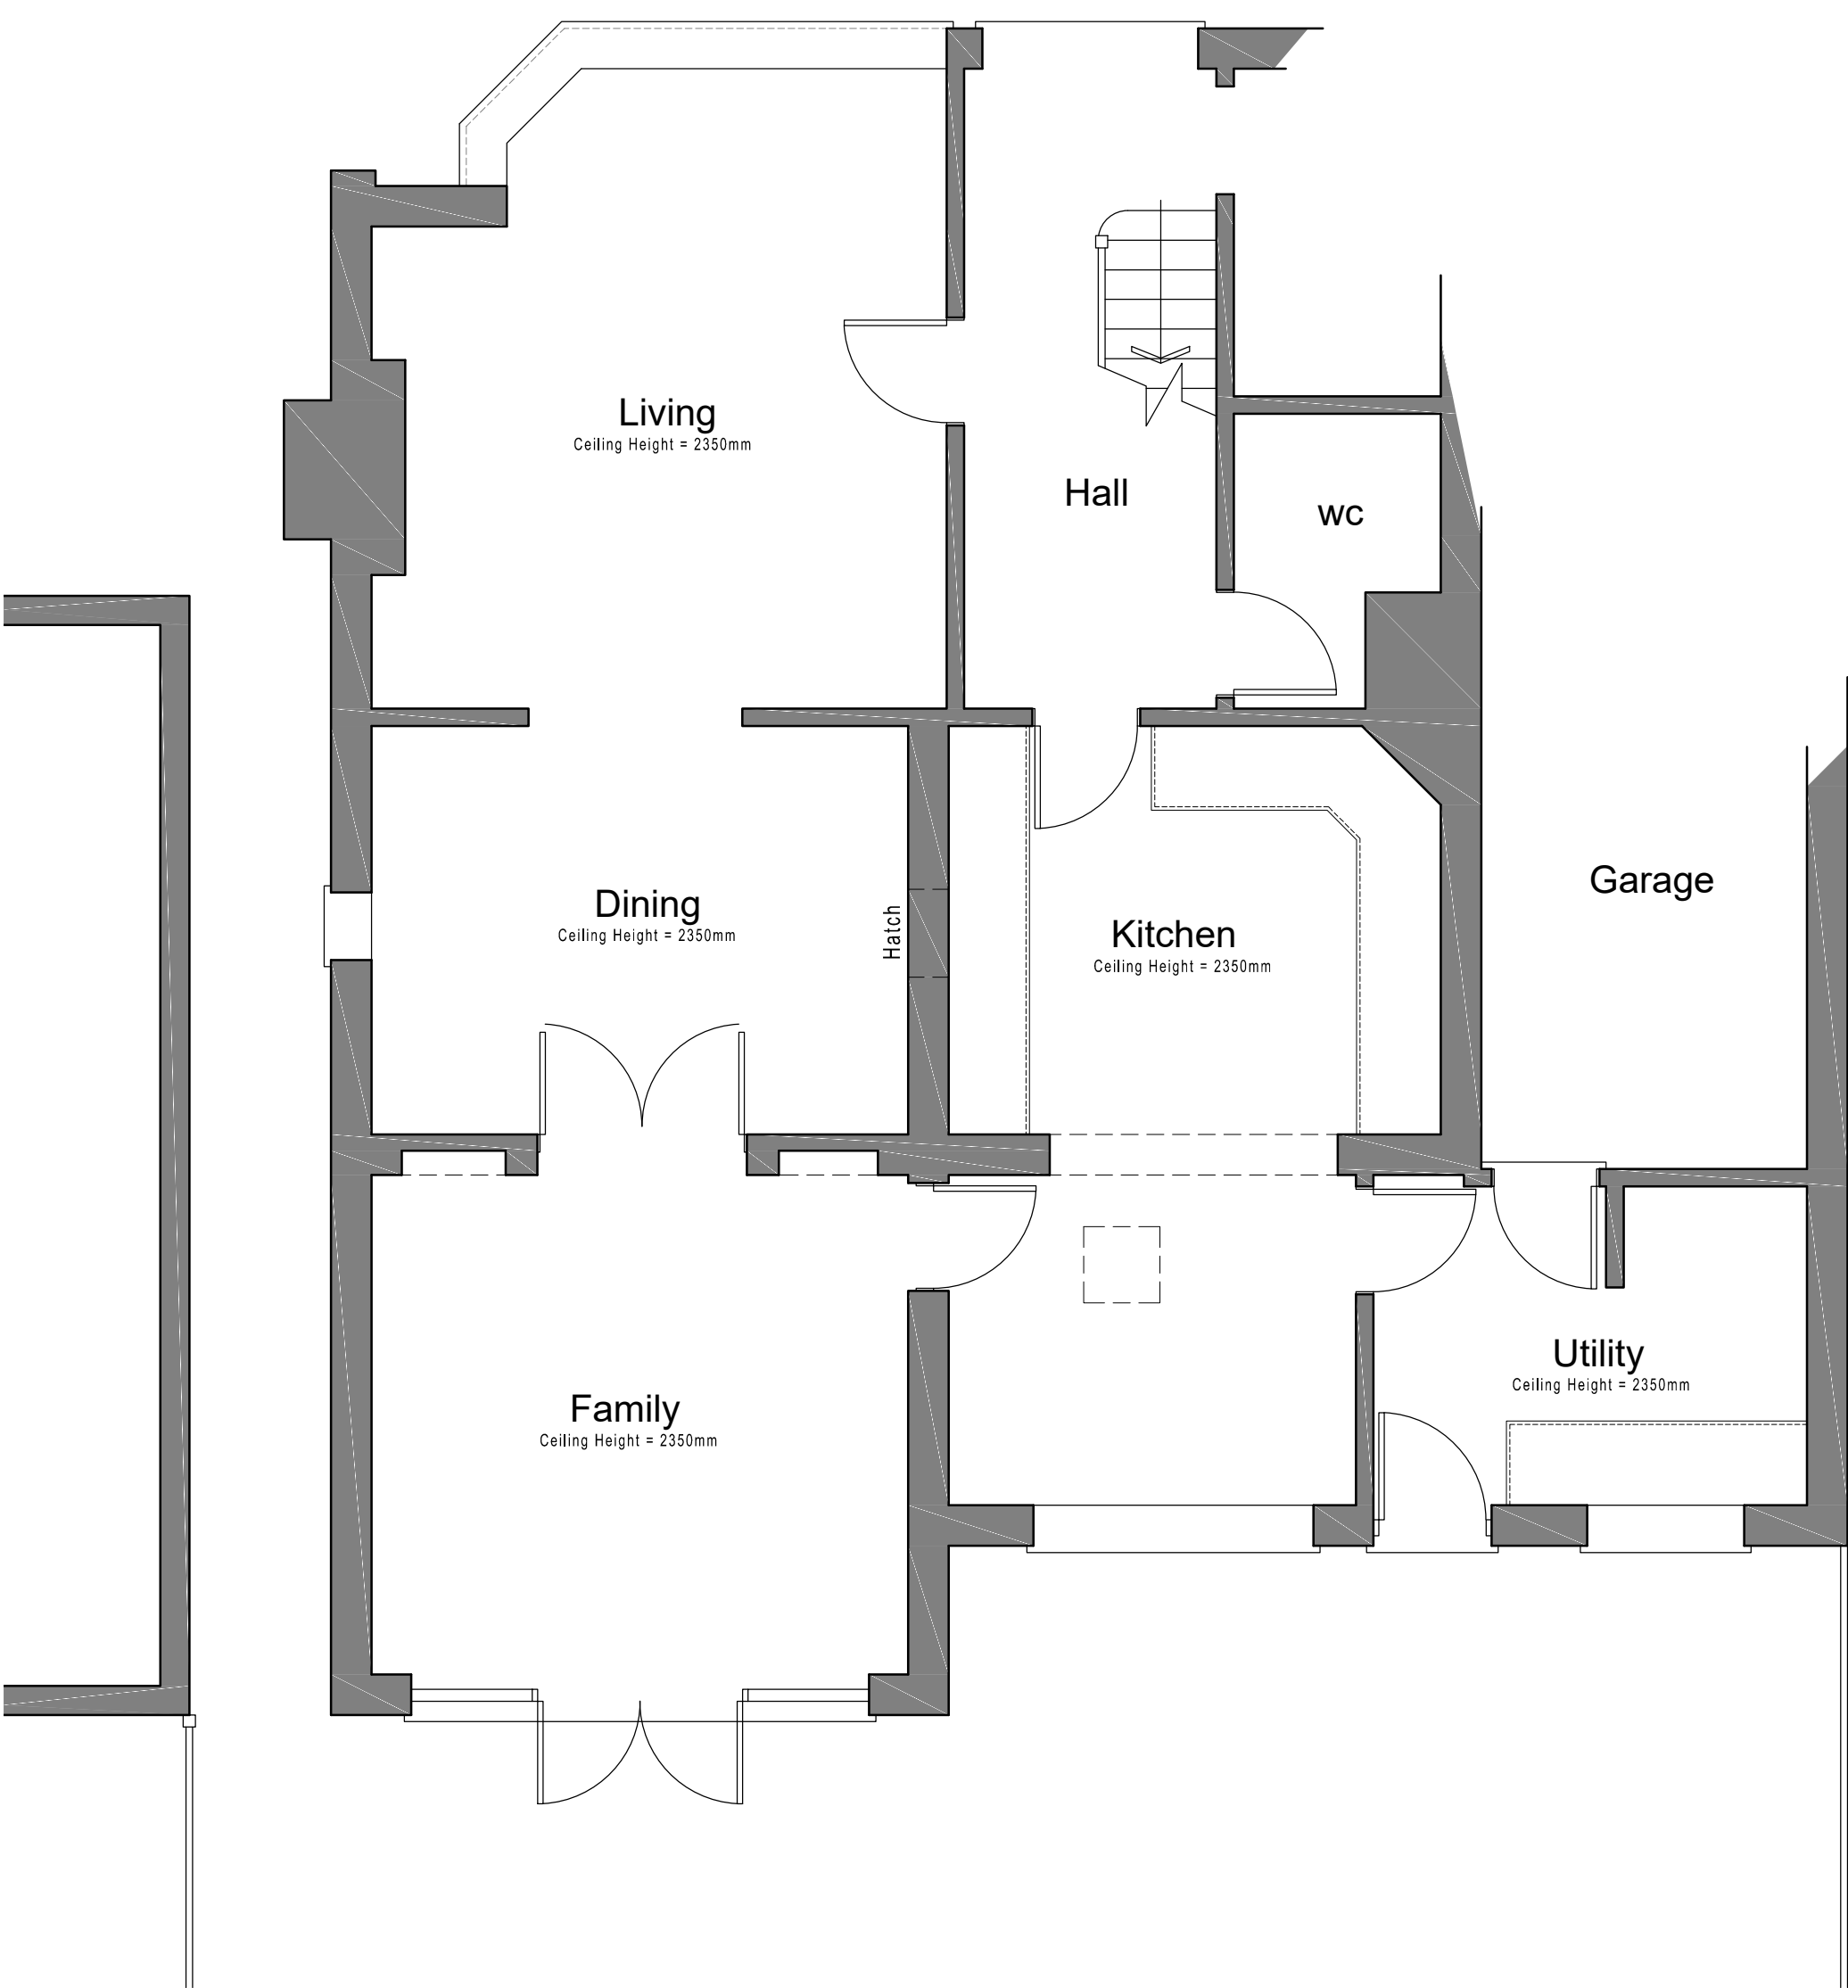


Ground Floor Plan 1:50 Scale

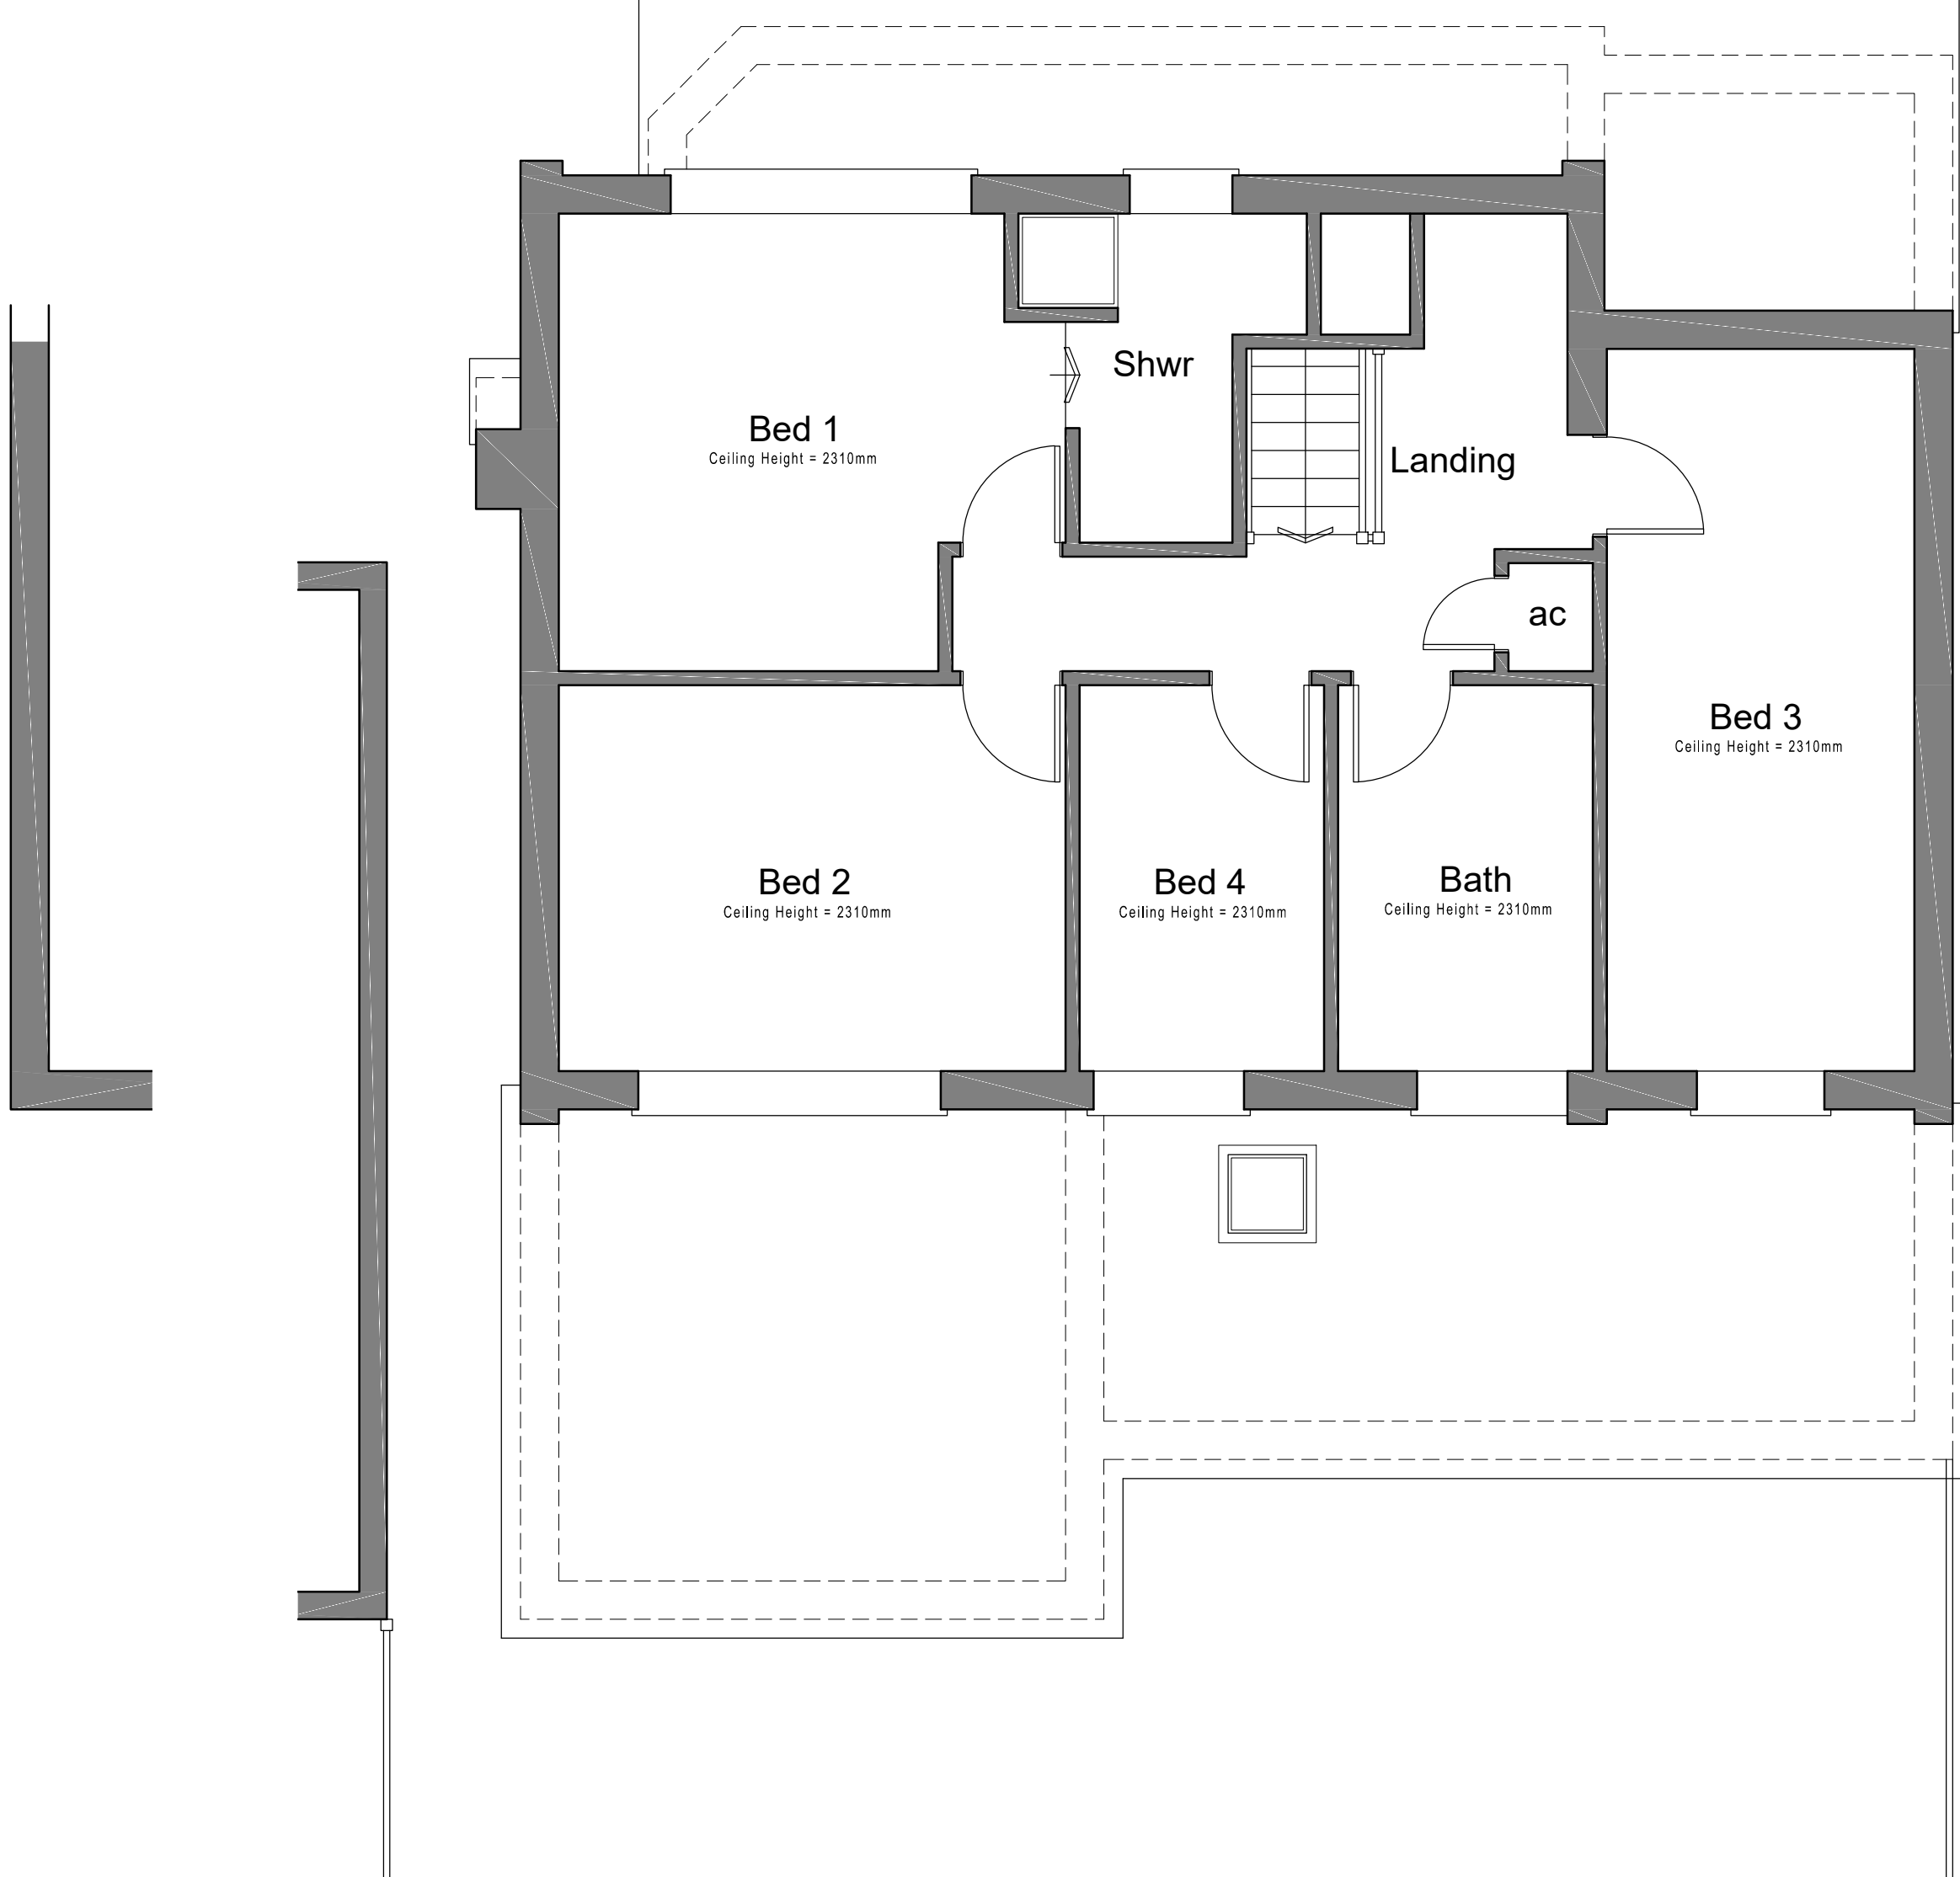

First Floor Plan 1:50 Scale

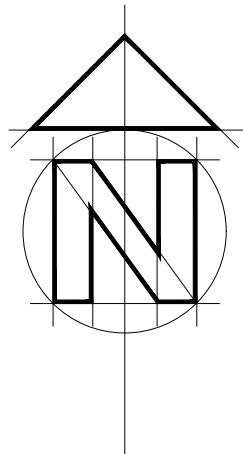

Location Plan 1:1250 Scale

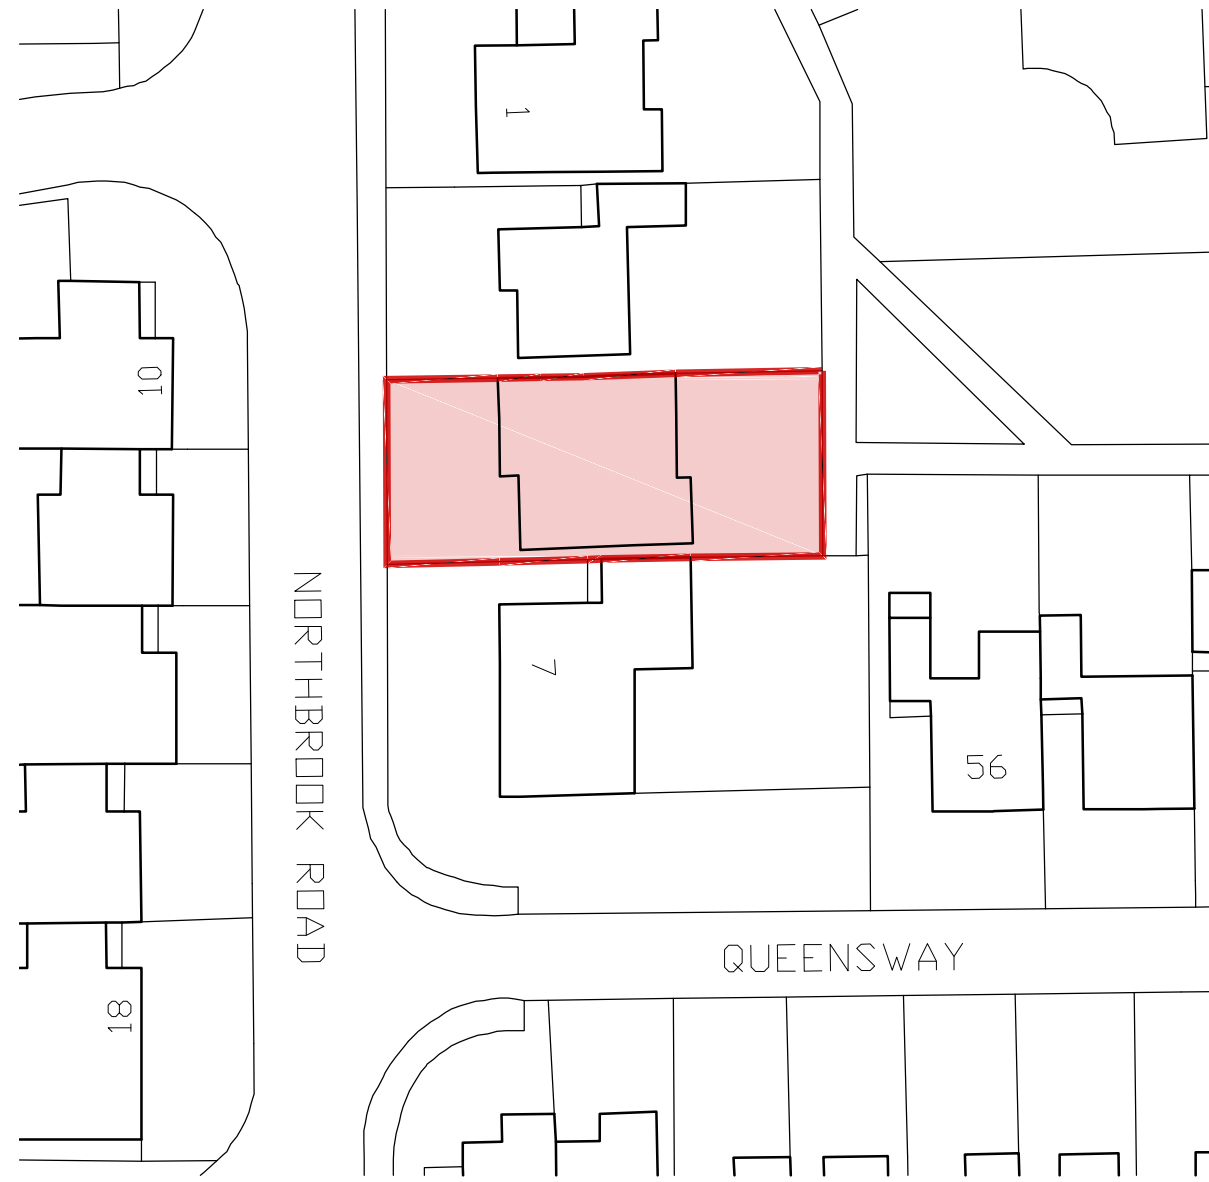

Site Plan 1:500 Scale

CLIENT Mr & Mrs A Jegede

JOB 5 Northbrook Road, Caversham
Reading, Berkshire

ORG EXISTING PLANS & ELEVATIONS

SCALE As Shown DRAWN P Bonney DATE January 2018

BA 0121 01