


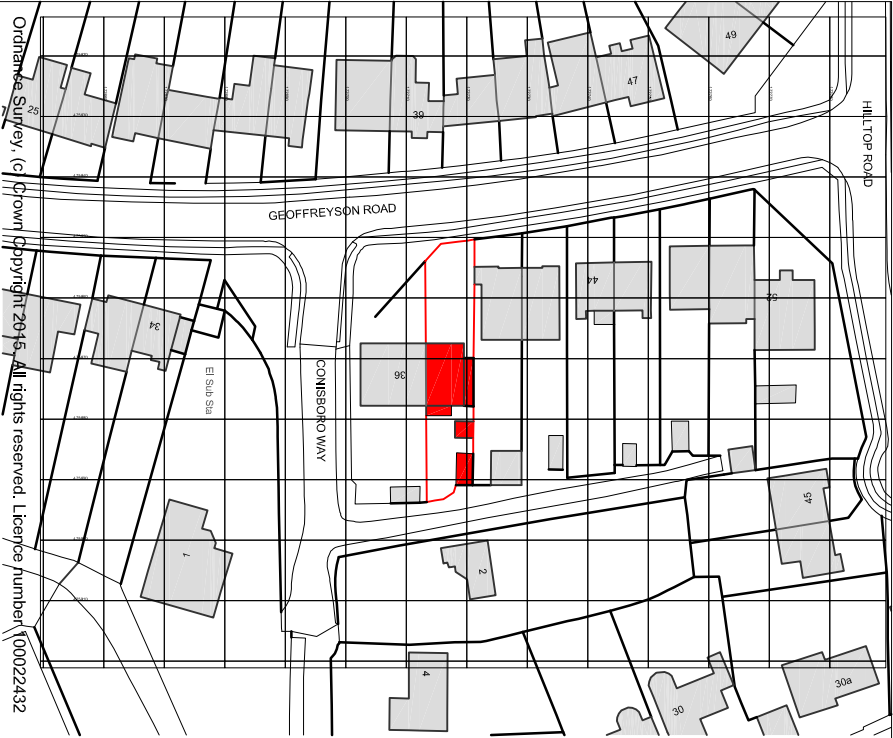


north point


Location Plan: 1:1250



1:1250 scale bar

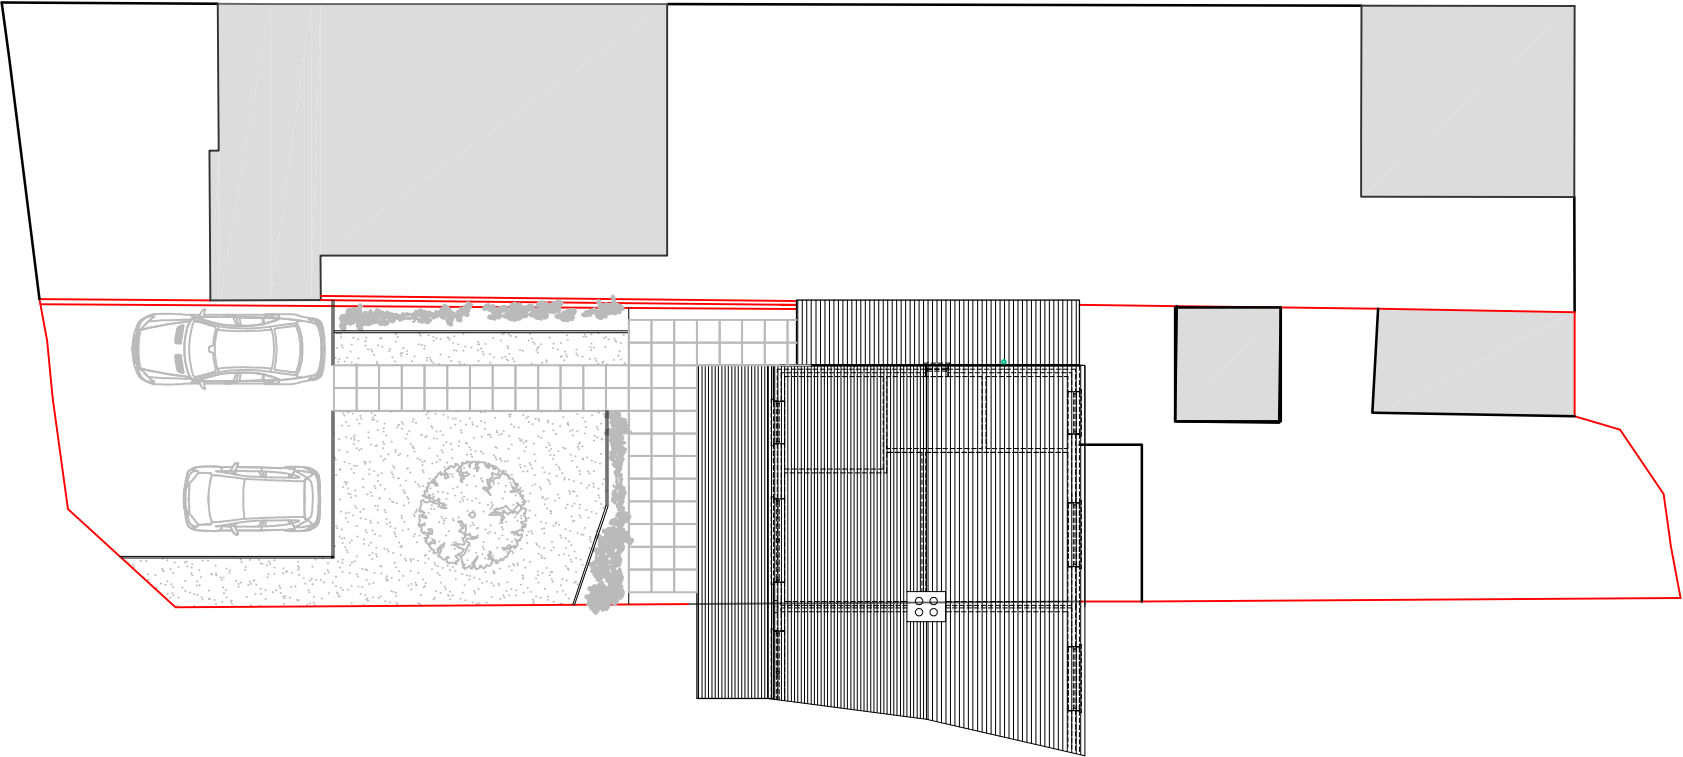

Existing Site Plan: 1:200

 

north point

1:500 scale bar

Revisions			This Drawing is Copyright and may not be reproduced without permission.	
Project Title			Renovation, Rear and Side Extension works 38 Geoffreyson Road Caversham Heights Reading RG47HS	
Client	Mr R McEwan		Drawing Title	Location Plan and Site Plan
Status	Planning	Job No. - Dwg No.	800-01	
Scale/Drawing Size	1:200-500-1250	A3	Revision	B
Date	24.07.2017			
Drawn By	PS			
Checked By				
CAD file reference				