


Notes

© The Archadia Practice (London) Ltd

This drawing is solely for the use of the intended recipient and is not to be passed in any form to a third party without our written consent

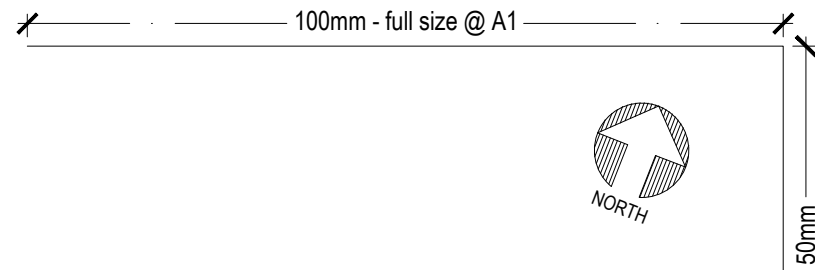

Rev S3: 29-04-2016 - Rooflight added adjacent to
jfh Flat 31.

Rev S2: 11-01-2016 - Window in second bedroom
ms apartment 34 revised to match elevation.
Rooflight added to apartment 31 kitchen.

Rev S1: 06-08-2015 - Planning Submission Issue
jfh

Archadia Chartered Architects
Architecture : Surveying : Interiors : Space Planning : Design
ASHLEY HOUSE, 58-60 ASHLEY RD, HAMPTON,
MIDDX, TW12 2HU. Tel: 020 89 415161 Fax: 020 89 415050

Client: Feltham Construction for
A2Dominion Housing Options Ltd

Project: New Extra Care Development
1 Albert Road,
Caversham, Reading

Title: **Second Floor plan**

Scale: 1:100 @ A1, 1:200 @ A3 Date: 17-02-2015
Drawn by: jfh Rev Date: 29-04-2016
Checked by: Rev by: ms
Drwg No: FC420-1-03 Rev: S3