


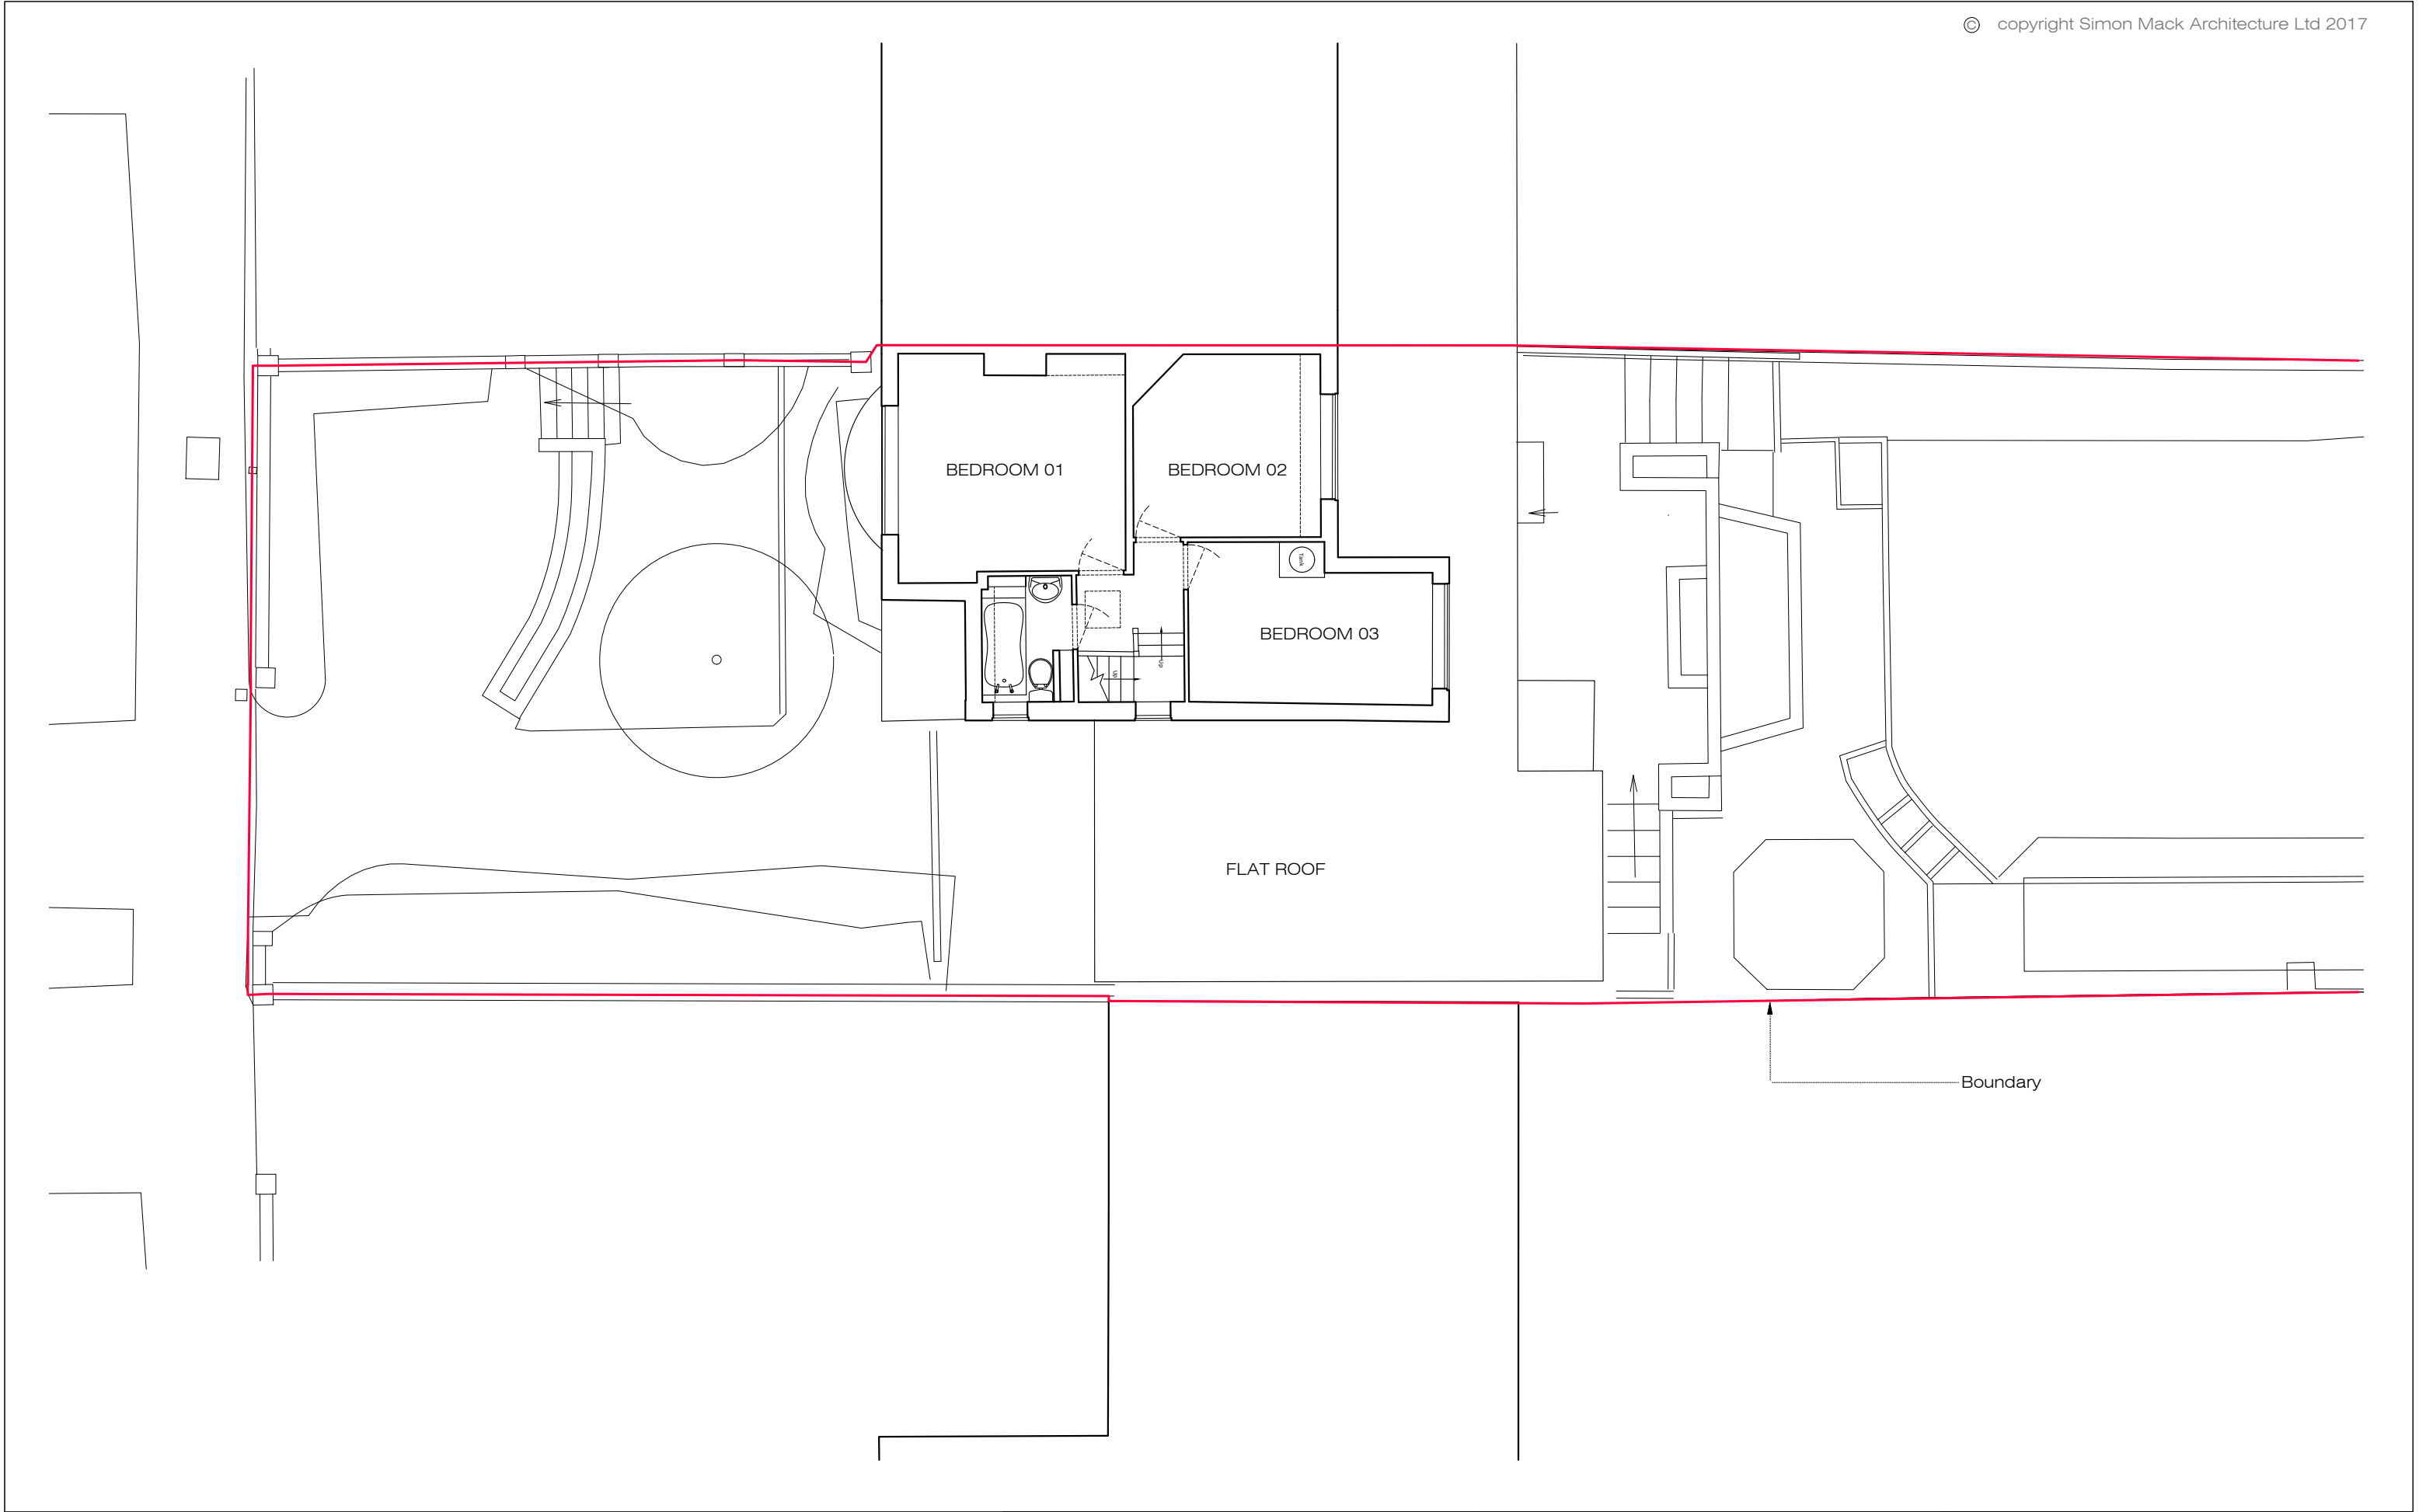

Boundary



Simon Mack Architecture
3 Walton Avenue, Henley on Thames, Oxfordshire, RG9 1LA
www.simonmackarchitecture.com
t +44 (0)14 9157 1475

Client Mr and Mrs Trueman,
Project 28 Allcroft Road
Reading
Rg1 5HH
RIBA stage 3 Developed Design

Drawings title	Pre Application Planning Advice	
	Existing: First floor plans	
Scale @ A3	Drawing No.	Revision No.
1:100	062 PA 006	/