



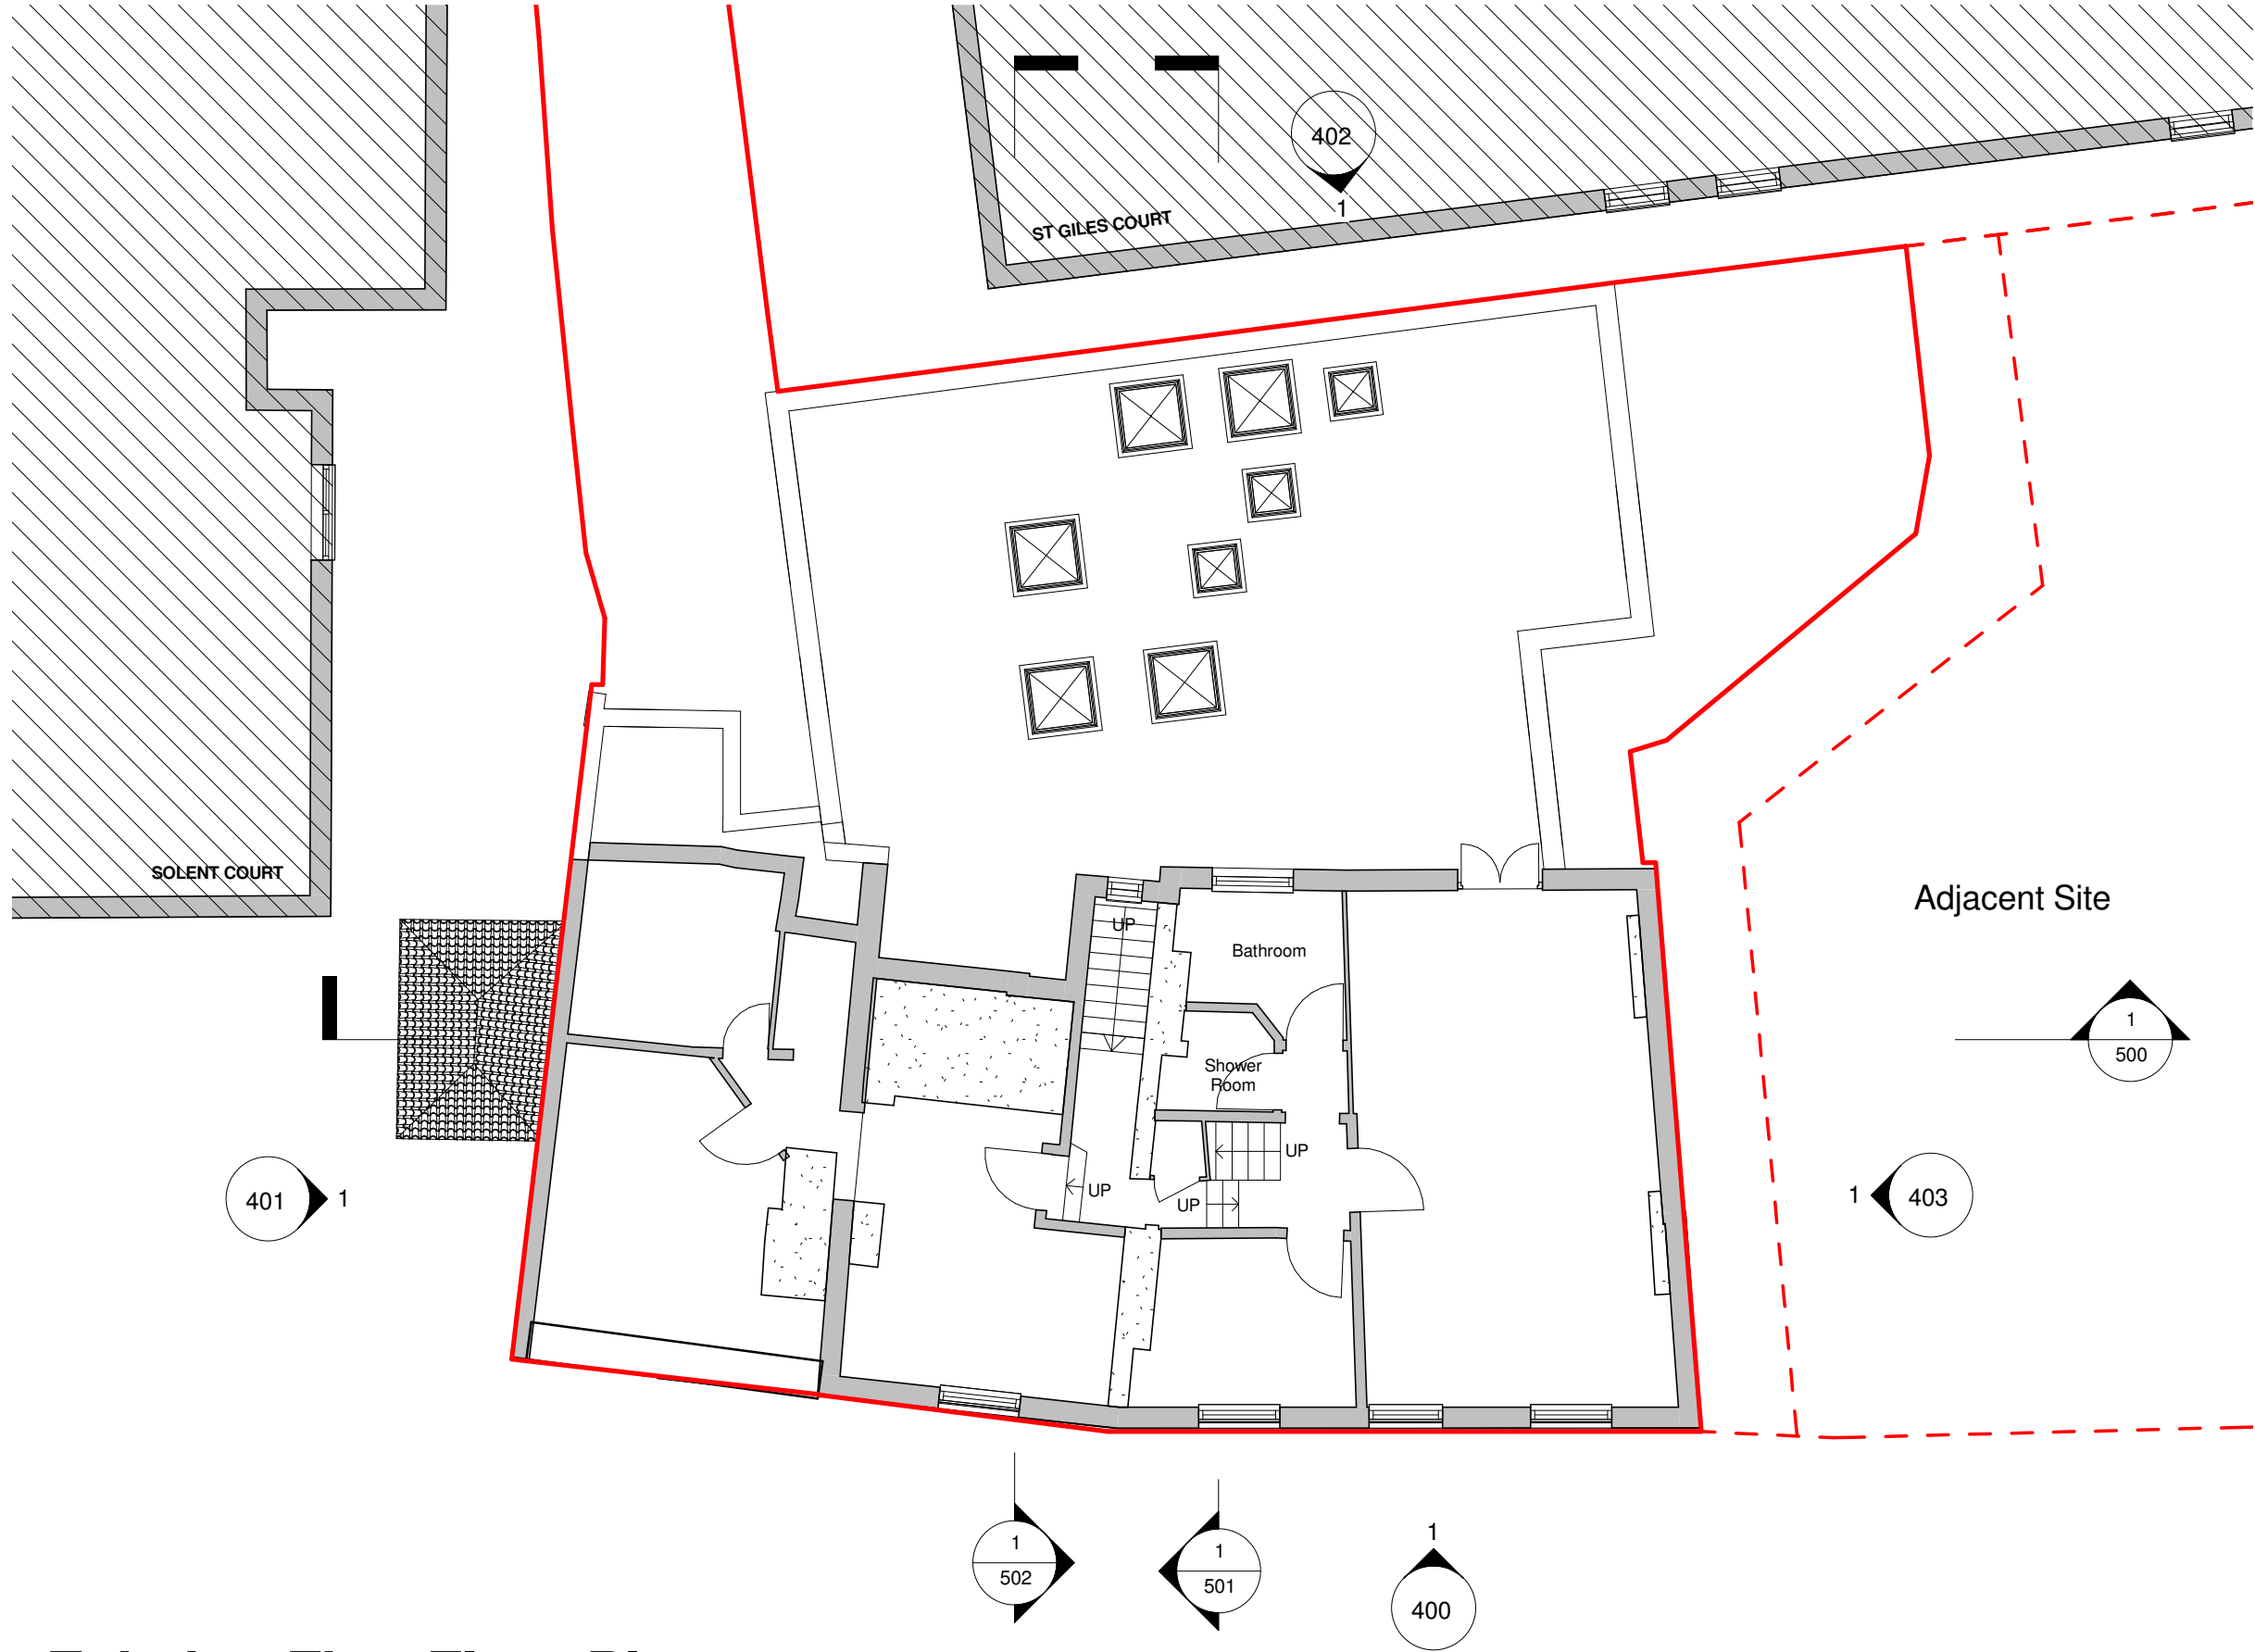


Existing First Floor Plan
1 : 100

Notes
This drawing may be scaled for the purposes of Planning Applications, Land Registry and for Legal plans where the scale bar is used, and where it verifies that the drawing is an original or an accurate copy. It may not be scaled for construction purposes.
Always refer to figured dimensions. All dimensions are to be checked on site. Discrepancies and/or ambiguities between this drawing and information given elsewhere must be reported immediately to this office for clarification before proceeding. All drawings are to be read in conjunction with the specification and all works to be carried out in accordance with latest British Standards / Codes of Practice.

 

A 17/11/17 IS No. 38 added to scheme NM

Rev Date Init Notes Chkd

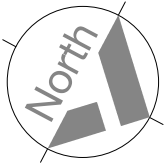

Client
Sats Ahluwalia

Drawing Originator

AWW inspired environments

London - 106 Weston Street, London, SE1 3QB 020 7160 6000
Bristol - Rivergate House, Bristol, BS1 6LS 0117 923 2535
Plymouth - East Quay House, Plymouth, PL4 0HN 01752 261 282

RIBA Chartered Practice www.aww-uk.com

Project Title
Red Lion
34-38 Southampton Street

Drawing Title
Existing First Floor Plan

Scale 1 : 100 Sheet A3 Drawn KW Checked NM Date 09/17/16

Status	Project No.	
PLANNING	3717	
Drawing Reference	Drawing No.	Revision
RED-AWW-A-DWG	301	A