



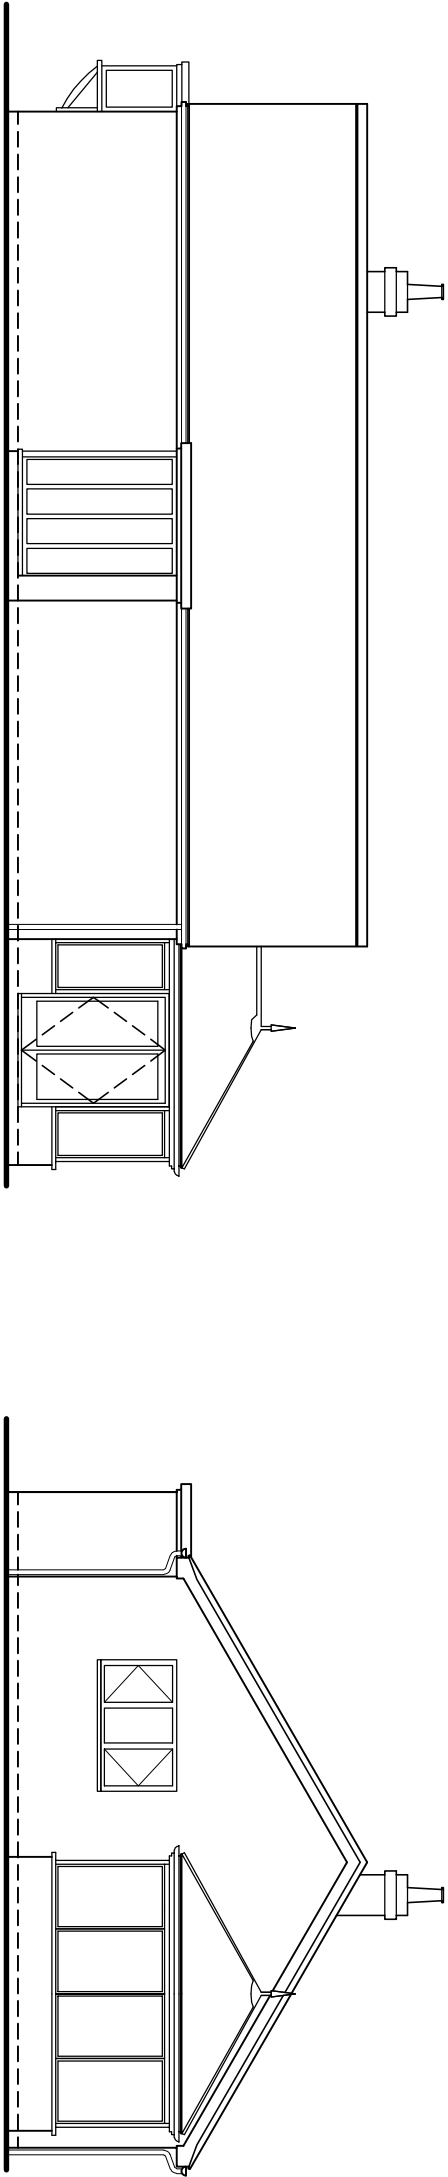


EXISTING FRONT ELEVATION

EXISTING SIDE ELEVATION

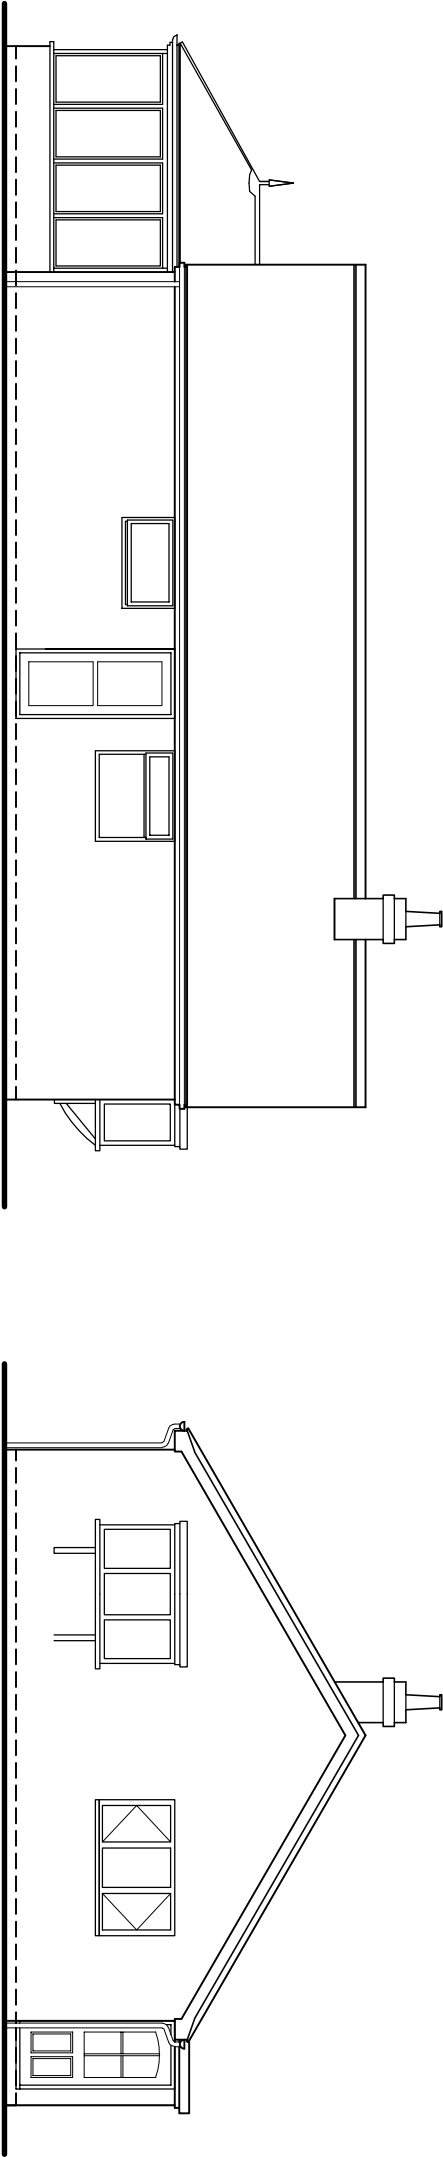


EXISTING REAR ELEVATION

EXISTING SIDE ELEVATION

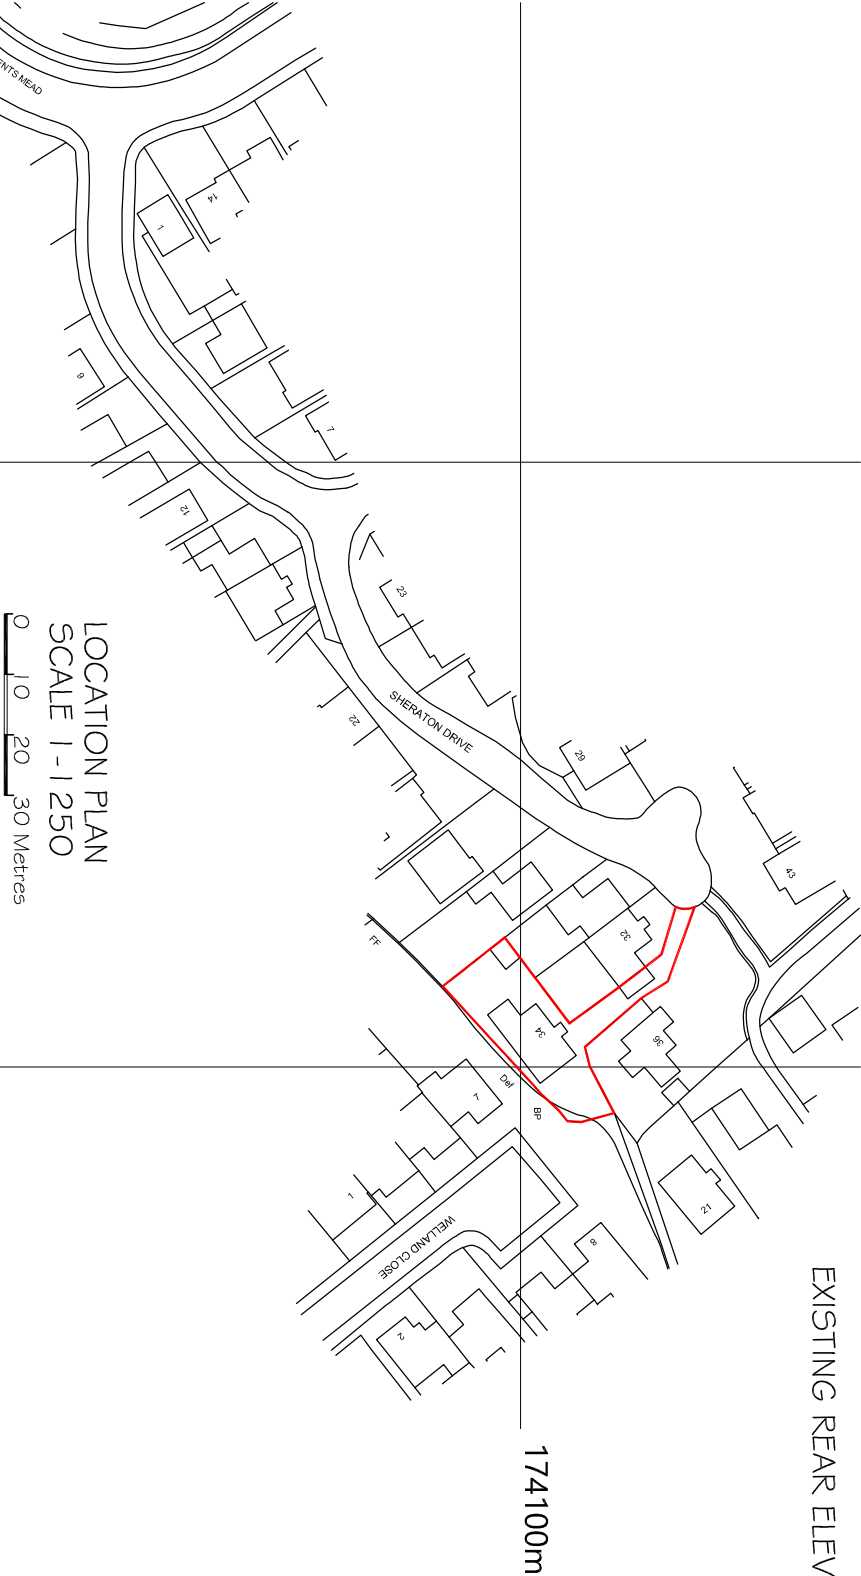

LOCATION PLAN
SCALE 1:1250

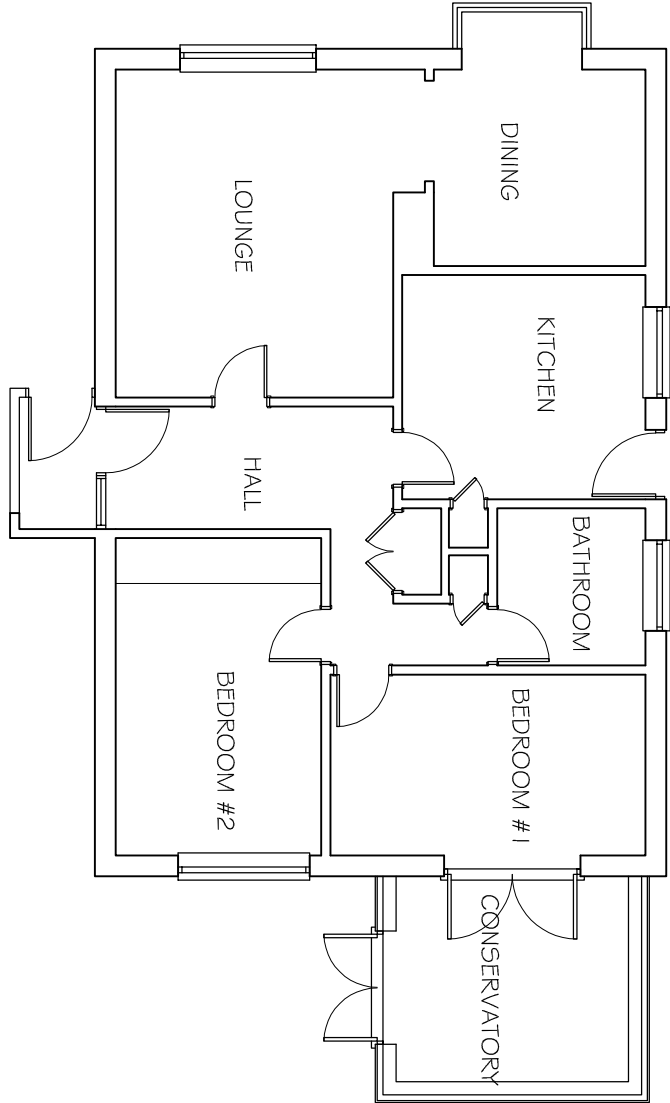

EXISTING GROUND FLOOR PLAN

DATE	MODIFICATION	ISSUE	TITLE:-	SCALE:-
			EXISTING PLANS & ELEVATIONS	1:100 uos
			AT 34 SHERATON DRIVE, TILFURST,	DRAWN BY:-
			READING, BERKS. RG31 5UZ	DATE:-
			FOR MR & MRS STEVENS	October 2017
				DRAWING No:-
				01