


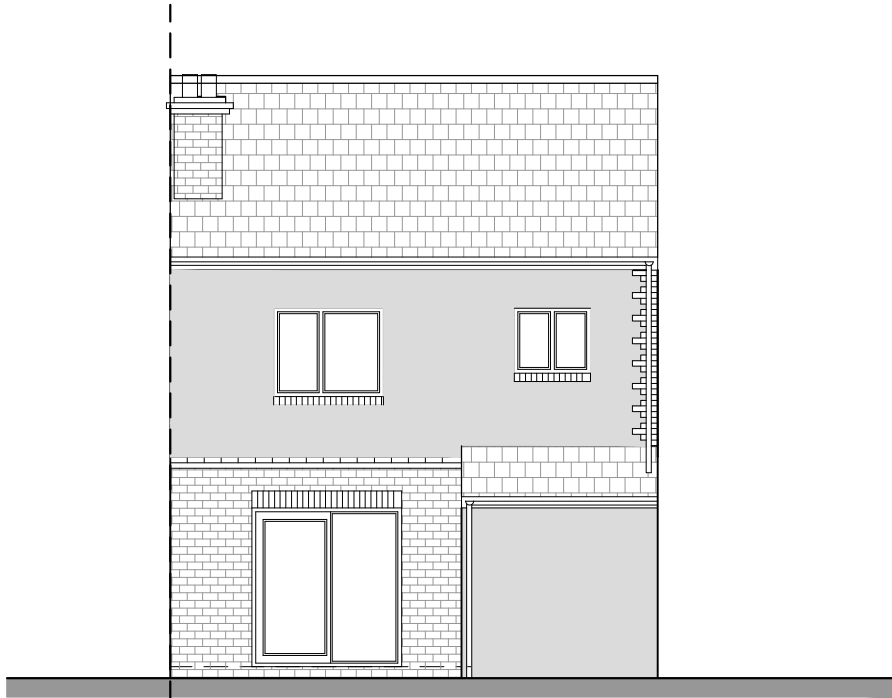


Existing Rear Elevation



Existing Side Elevation



Existing Front Elevation

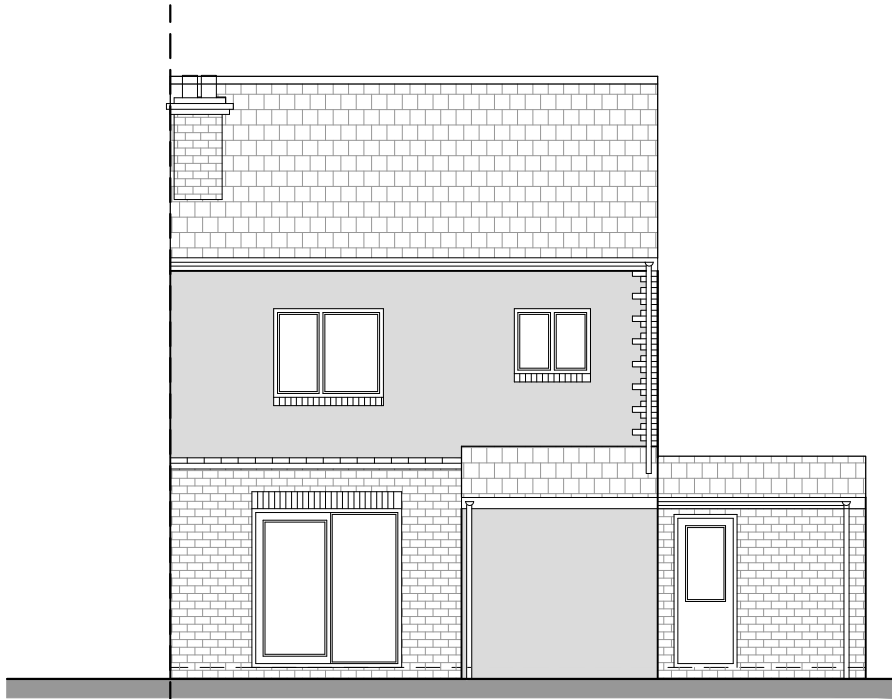


Proposed Rear Elevation



Proposed Side Elevation



Proposed Front Elevation

 

A	22.06.17	JA	DA	JA	ISSUED FOR PLANNING APPROVAL
REV	DATE	DRN	CHKD	APPD	DESCRIPTION

DRAWING STATUS

For Approval



E: info@bluebirdengineering.co.uk
T: 0118 9583 551 F: 0118 9583 563
A: 110 London Street, Reading, RG1 4SJ

CLIENT Mr & Mrs O'Malley

PROJECT 90 Burghfield Road
Reading

TITLE Existing and Proposed
Elevations

DRAWN JA	DATE June 17	SCALE 1:50 @ A1
-------------	-----------------	--------------------

DRG NO A-1020	REV A
------------------	----------