

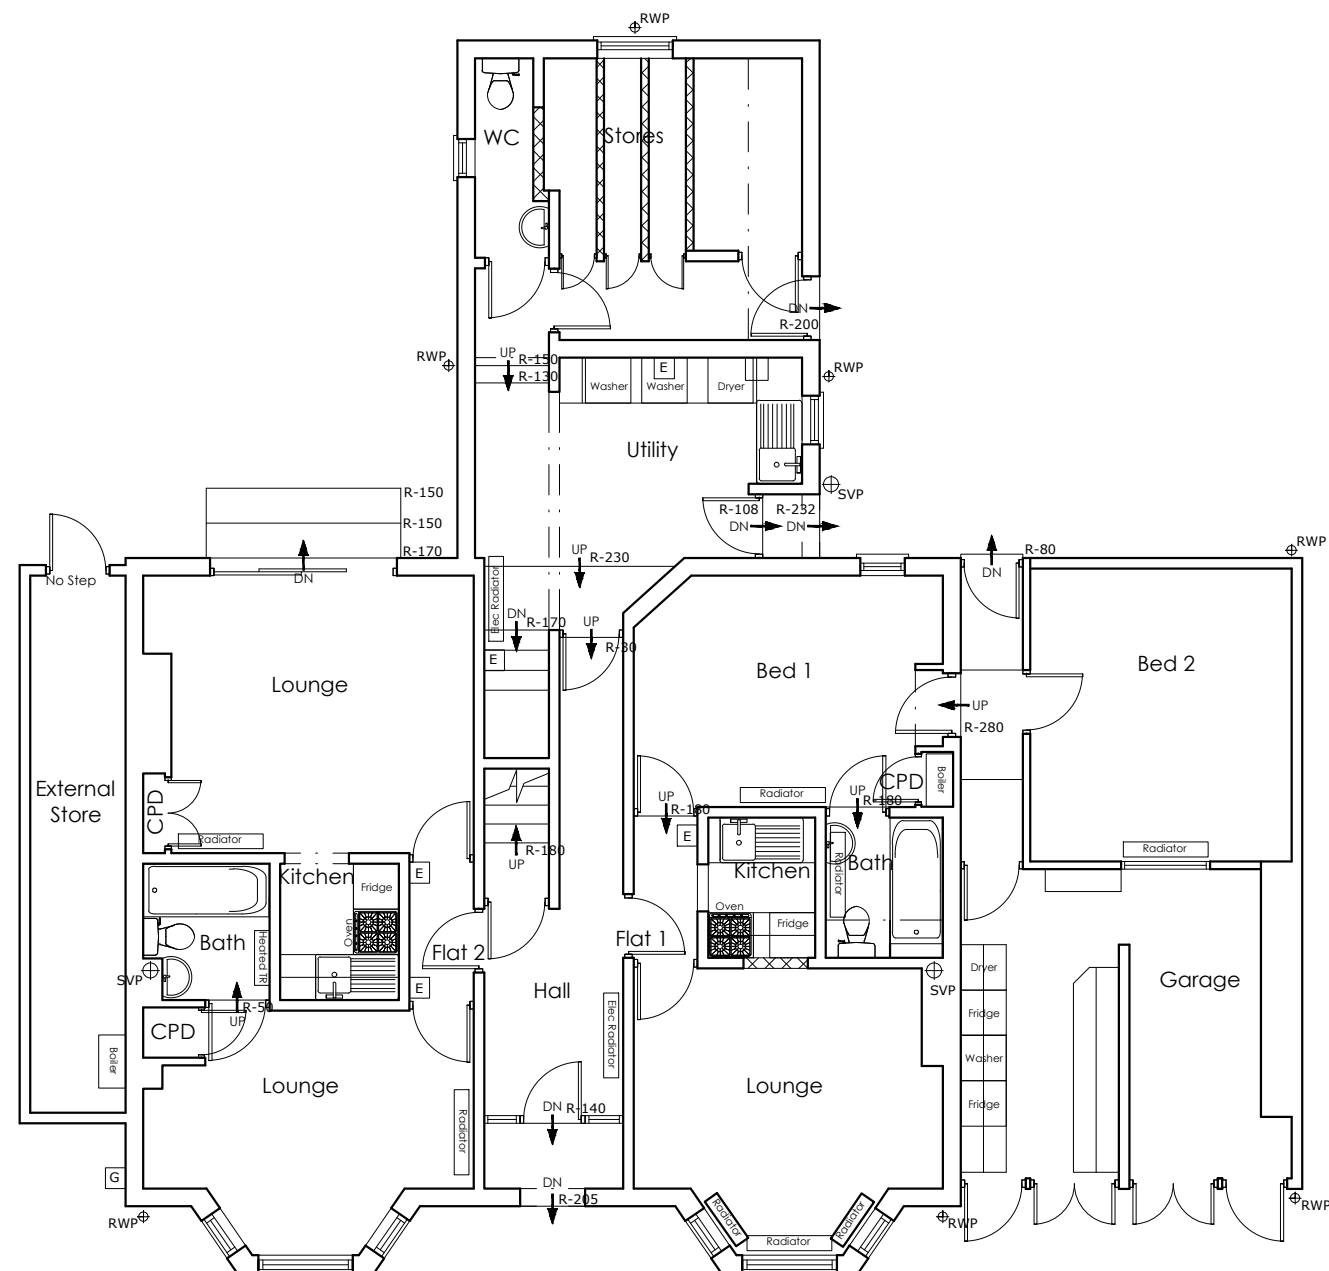


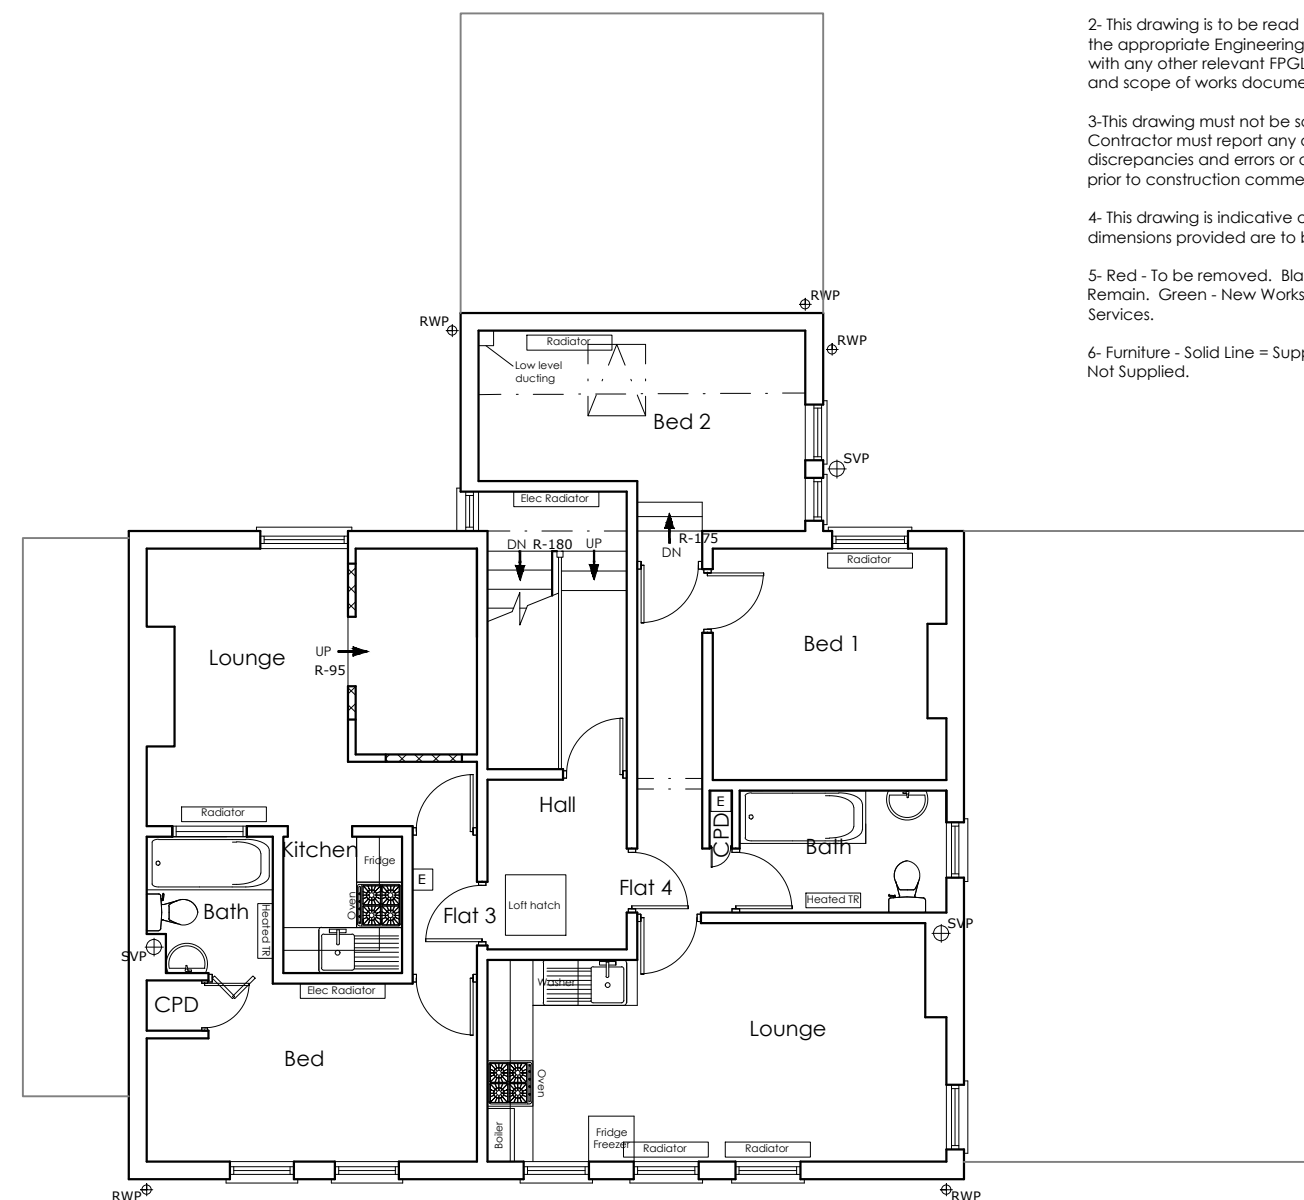

Existing
Ground Floor Plan
Scale 1:100 @ A3

 

Existing
First Floor Plan
Scale 1:100 @ A3

NOTES

1- This drawing is copyright and the property of
 FPGL and must not be copied in whole or part
 without their prior written permission.

2- This drawing is to be read in conjunction with the appropriate Engineering drawings, together with any other relevant FPGL drawings, sketches and scope of works documents.

3-This drawing must not be scaled, the Contractor must report any dimensional discrepancies and errors or omissions to FPGL prior to construction commencing.

4- This drawing is indicative only. Layout & dimensions provided are to be verified on site.

5- Red - To be removed. Black - Existing to Remain. Green - New Works. Blue - New Services.

6- Furniture - Solid Line = Supplied, Dotted Line = Not Supplied.

-	-	--	-
Rev	By	Notes	Date
 Fairhome Group, Quays Reach, 16 Carolina Way, Manchester, M50 2ZY T: 0330 3909500 W: www.fairhomegroup.co.uk			
Project			
Flat 1, Connaught House, 116 Connaught Rd			
Reading, Berkshire, RG30 2UF			
Title			
Existing Floor Plans			

Drawn By ZS			
Checked --			
Approved --			
Date JAN 18			
Paper Size A3			
DWG Number		Revision	
FP1378-002		PL1	