
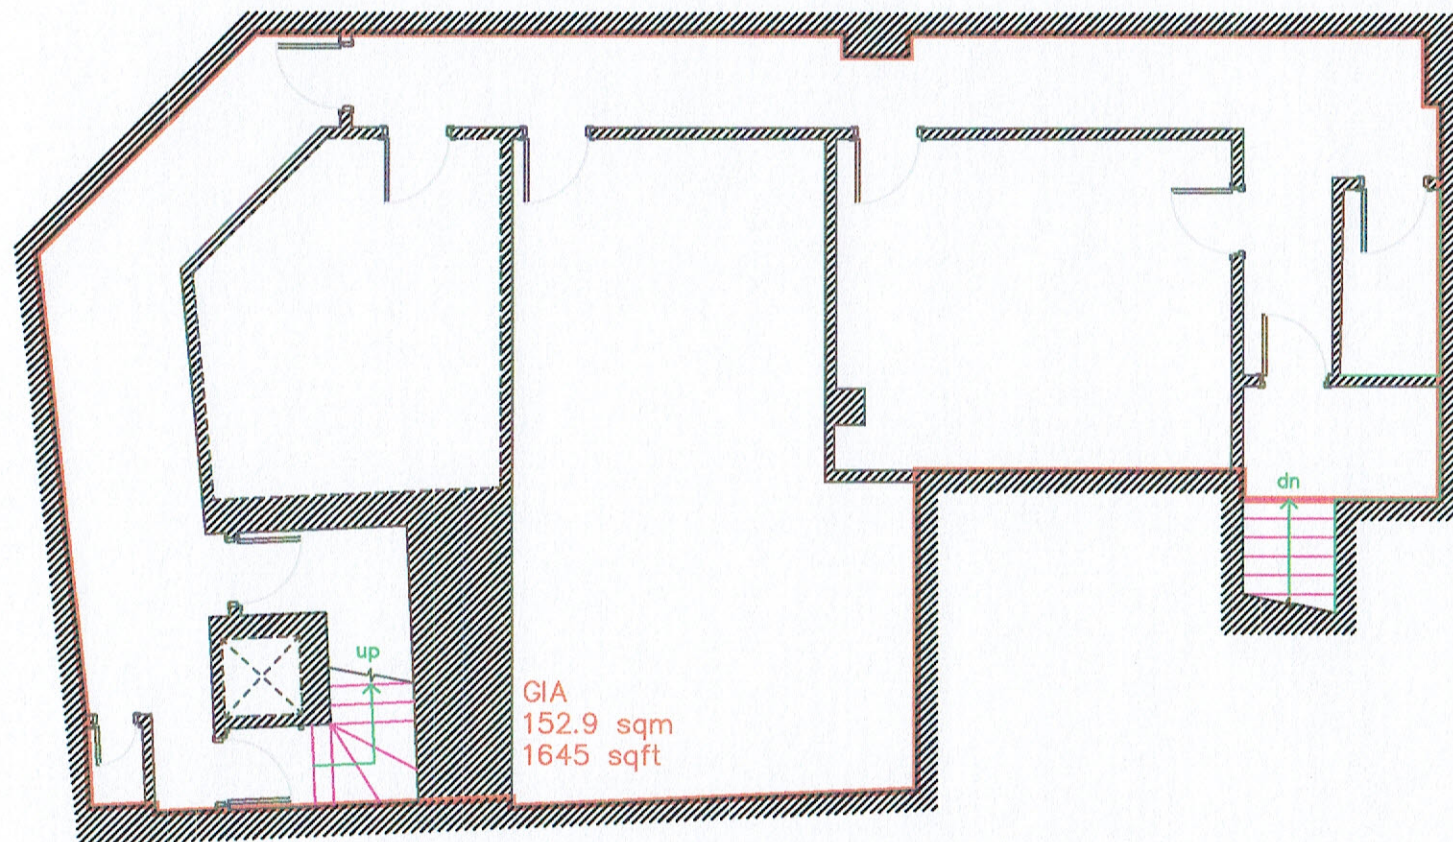
 


Notes	Description	Date	Drawn by	Checked by
A	First Issue	05/06/00	TS	CT

Project:
200 Broad
Street
Reading
BC1
Project:
Broad Street
Status:
Planning

Description
Basement Floor Plan
Measured Survey

Date:
March 18
Scale:
1:100 @ A3
Job No:
99993
Drawing No:
BS 00 -
Rev:
A

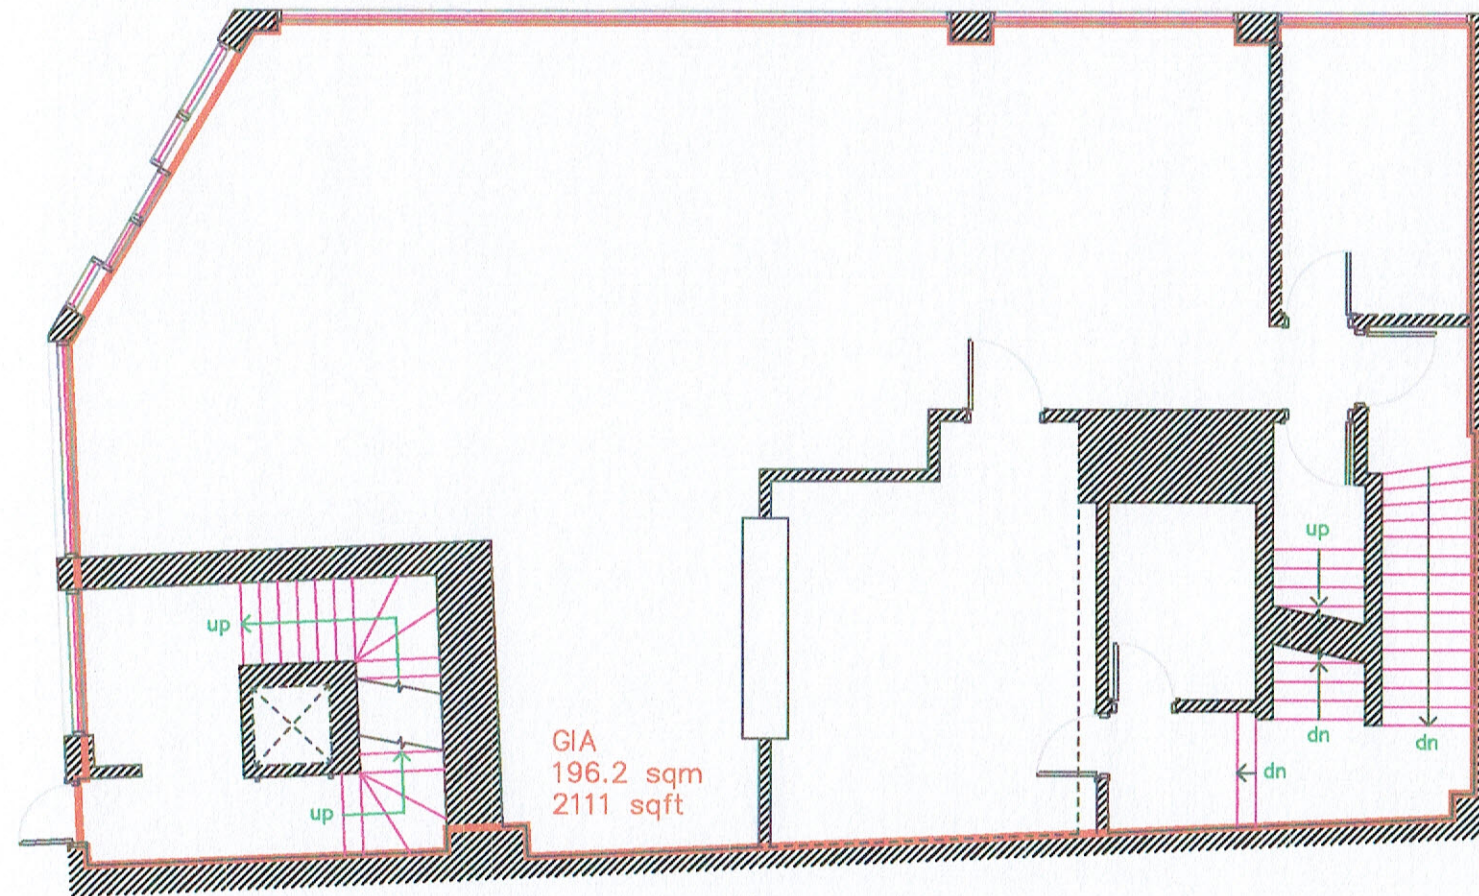


Notes	Description	Date	Drawn by	Checked by
A	First Issue	08/08/00	TS	CT


Project:
200 Broad
Street
Reading
Project:
Broad Street
Status:
Planning

Description
Ground & Lower Ground Floor Plan
Measured Survey

Date:
March 18
Scale:
1:100 @ A3
Job No:
99993
Drawing No:
BS 01 -
Rev:
A

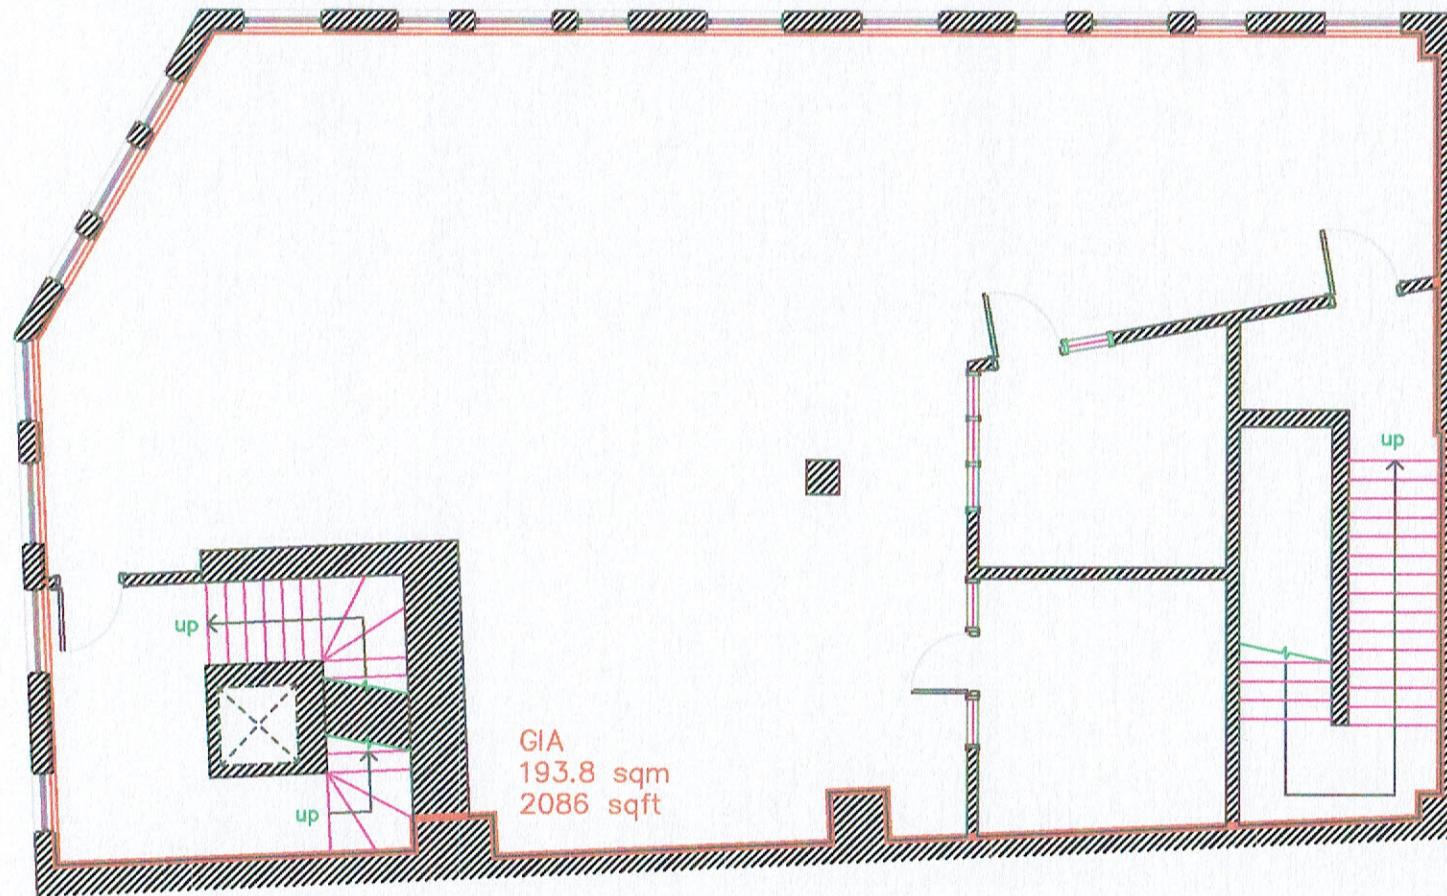

GIA
193.8 sqm
2086 sqft


 


Notes	Description	Date	Drawn by	Checked by
A	First Issue	08/08/00	TS	CT

Project:
200 Broad
Street
Reading
Project:
Broad Street
Status:
Planning



Description
First Floor Plan
Measured Survey

Date: March 18	Scale: 1:100 @ A3
Job No: 99993	Drawing No: BS 02 -
	Rev: A

 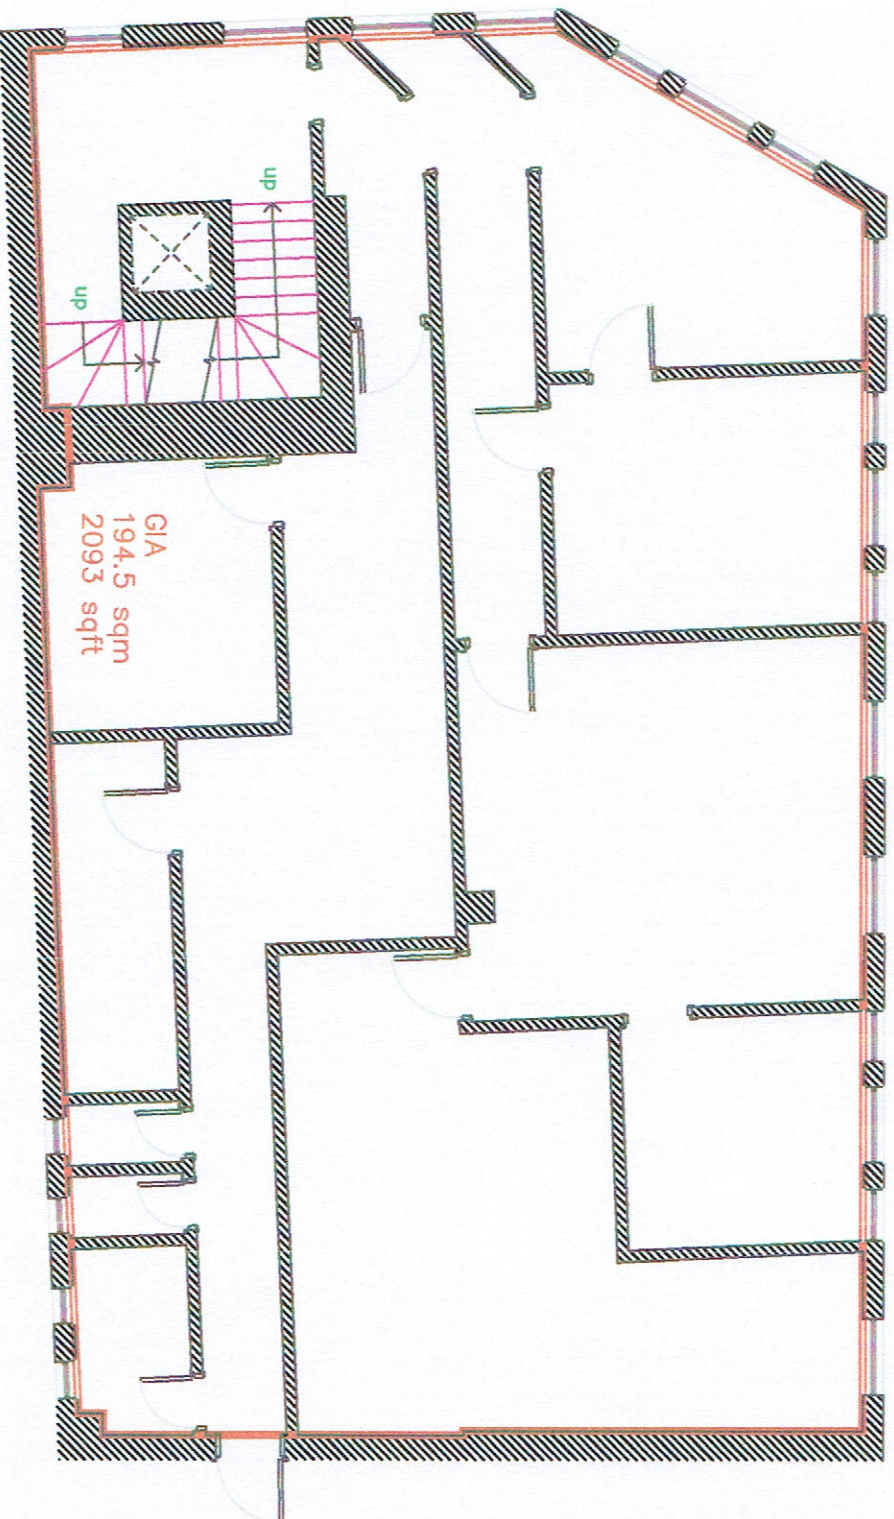

Notes	Description	Date	Drawn by	Checked by
A	First Issue	09/08/00	TS	CT

Project:	200 Broad Street Reading	Description:	Second Floor Plan Measured Survey
Project:	Broad Street	Date:	March 18
Status:	Planning	Scale:	1:100 @ A3
		Job No:	99993
		Drawing No:	BS 03 -
		Rev:	A

 
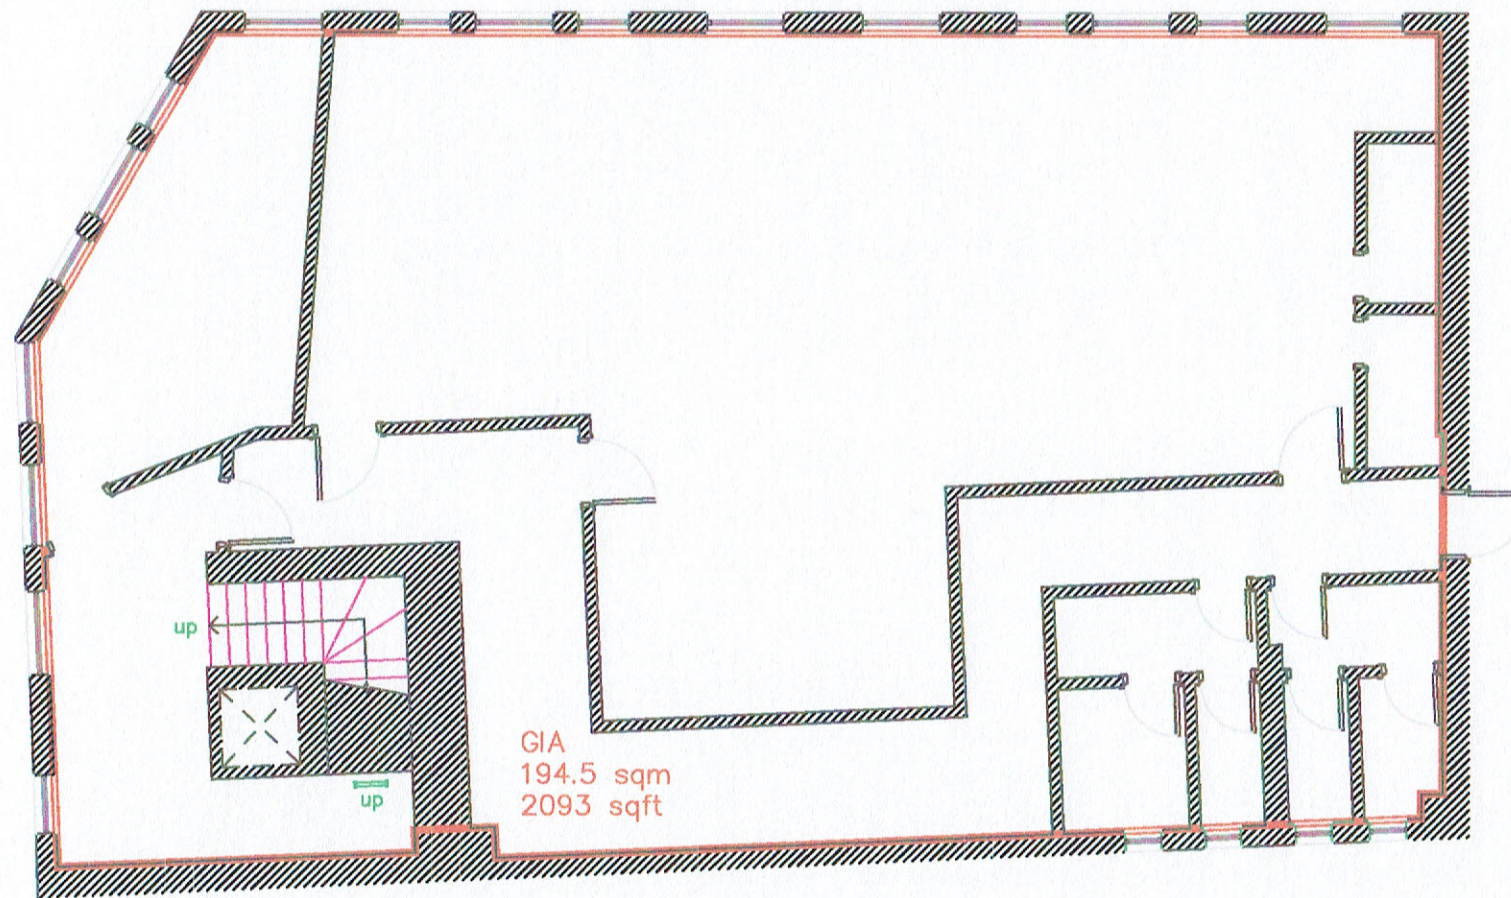


Notes	Description	Date	Drawn by	Checked by
A	First Issue	08/08/00	TS	CT

Project:
200 Broad
Street
Reading
Project:
Broad Street
Status:
Planning

Description
Third Floor Plan
Measured Survey

Date: March 18	Scale: 1:100 @ A3	
Job No: 99993	Drawing No: BS 04 -	Rev: A

 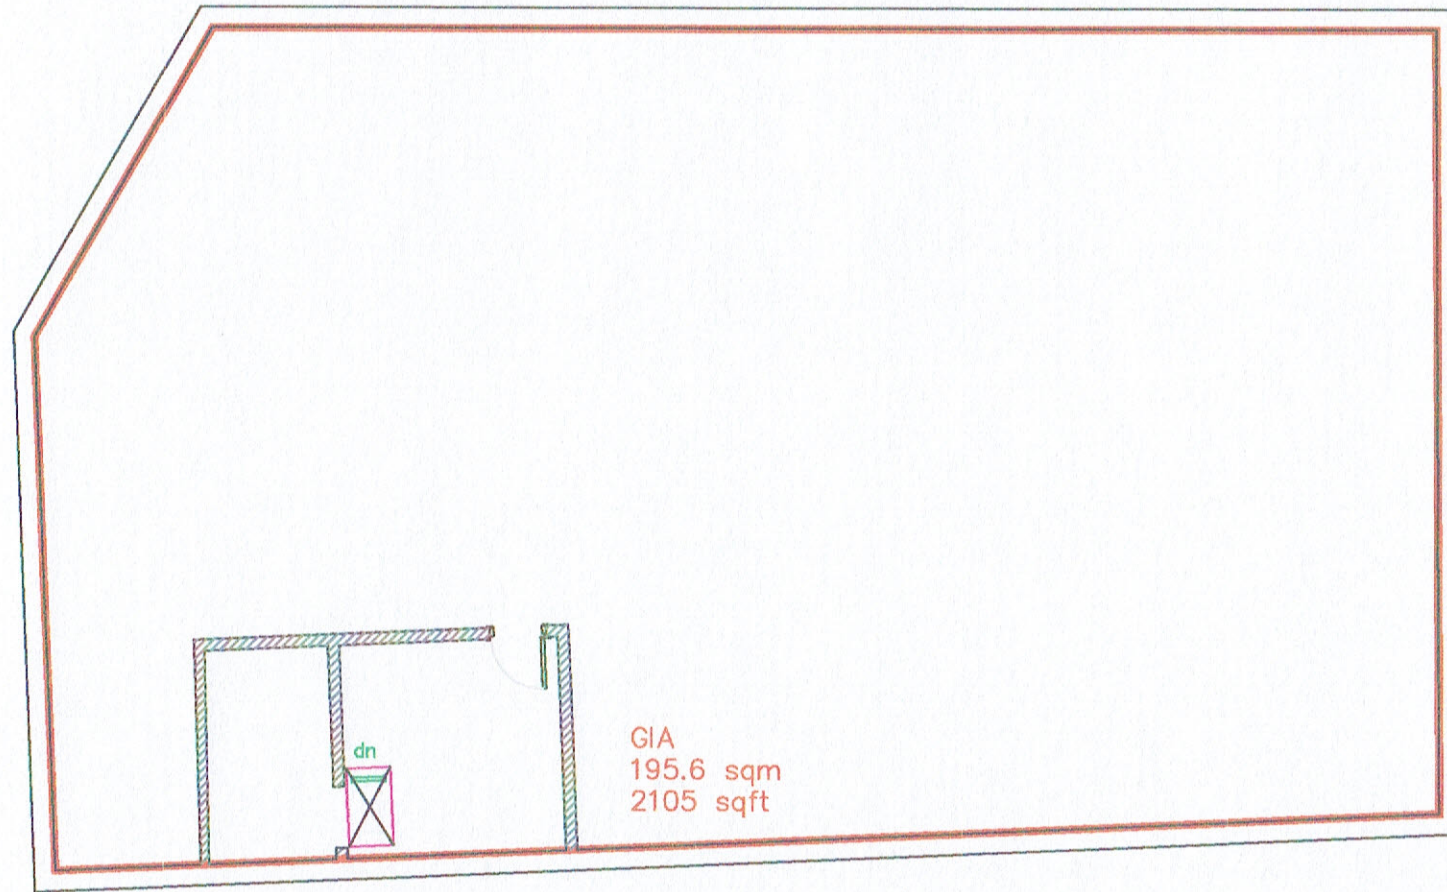

Notes	Description	Date	Drawn by	Checked by
A	First Issue	08/06/00	TS	CT

Project:
200 Broad
Street
Reading
SG1
Project:
Broad Street
Status:
Planning

Description
Roof Plan
Measured Survey

Date: March 18	Scale: 1:100 @ A3
Job No: 99993	Drawing No: BS 05 -
	Rev: A