




Rear Elevation 1 :100

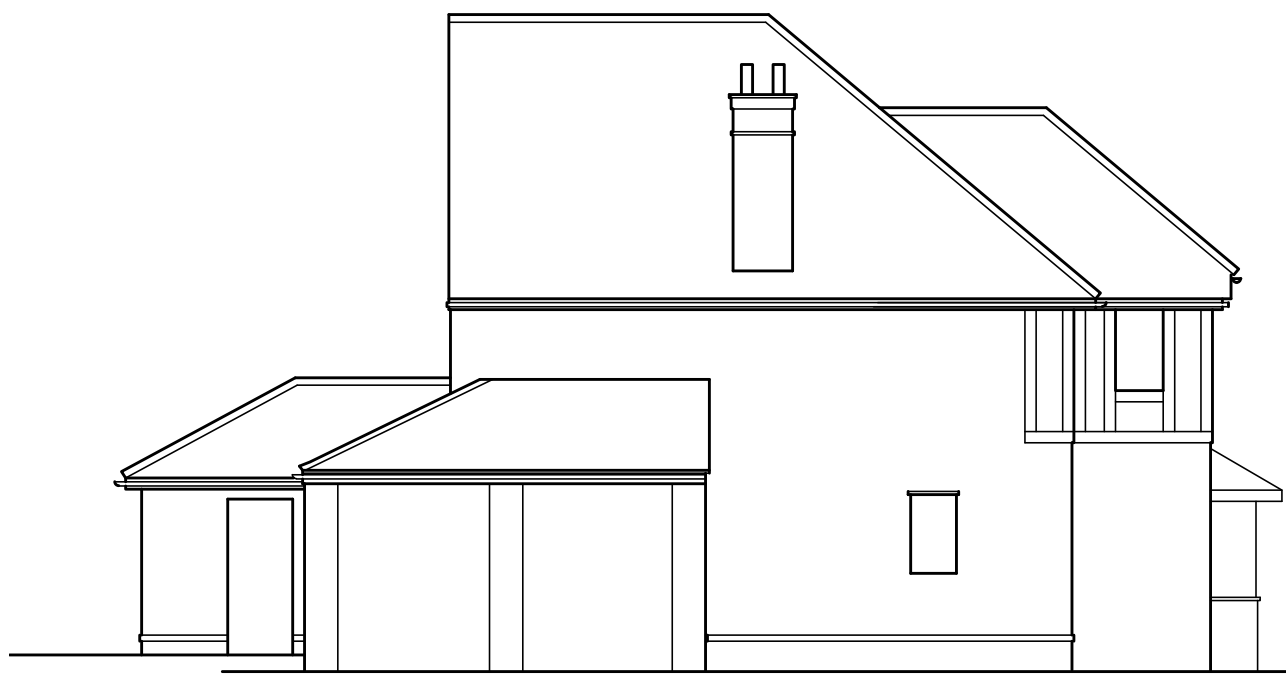


Side Elevation 1 :100




Side Elevation 1 :100




Rear Elevation 1 :100

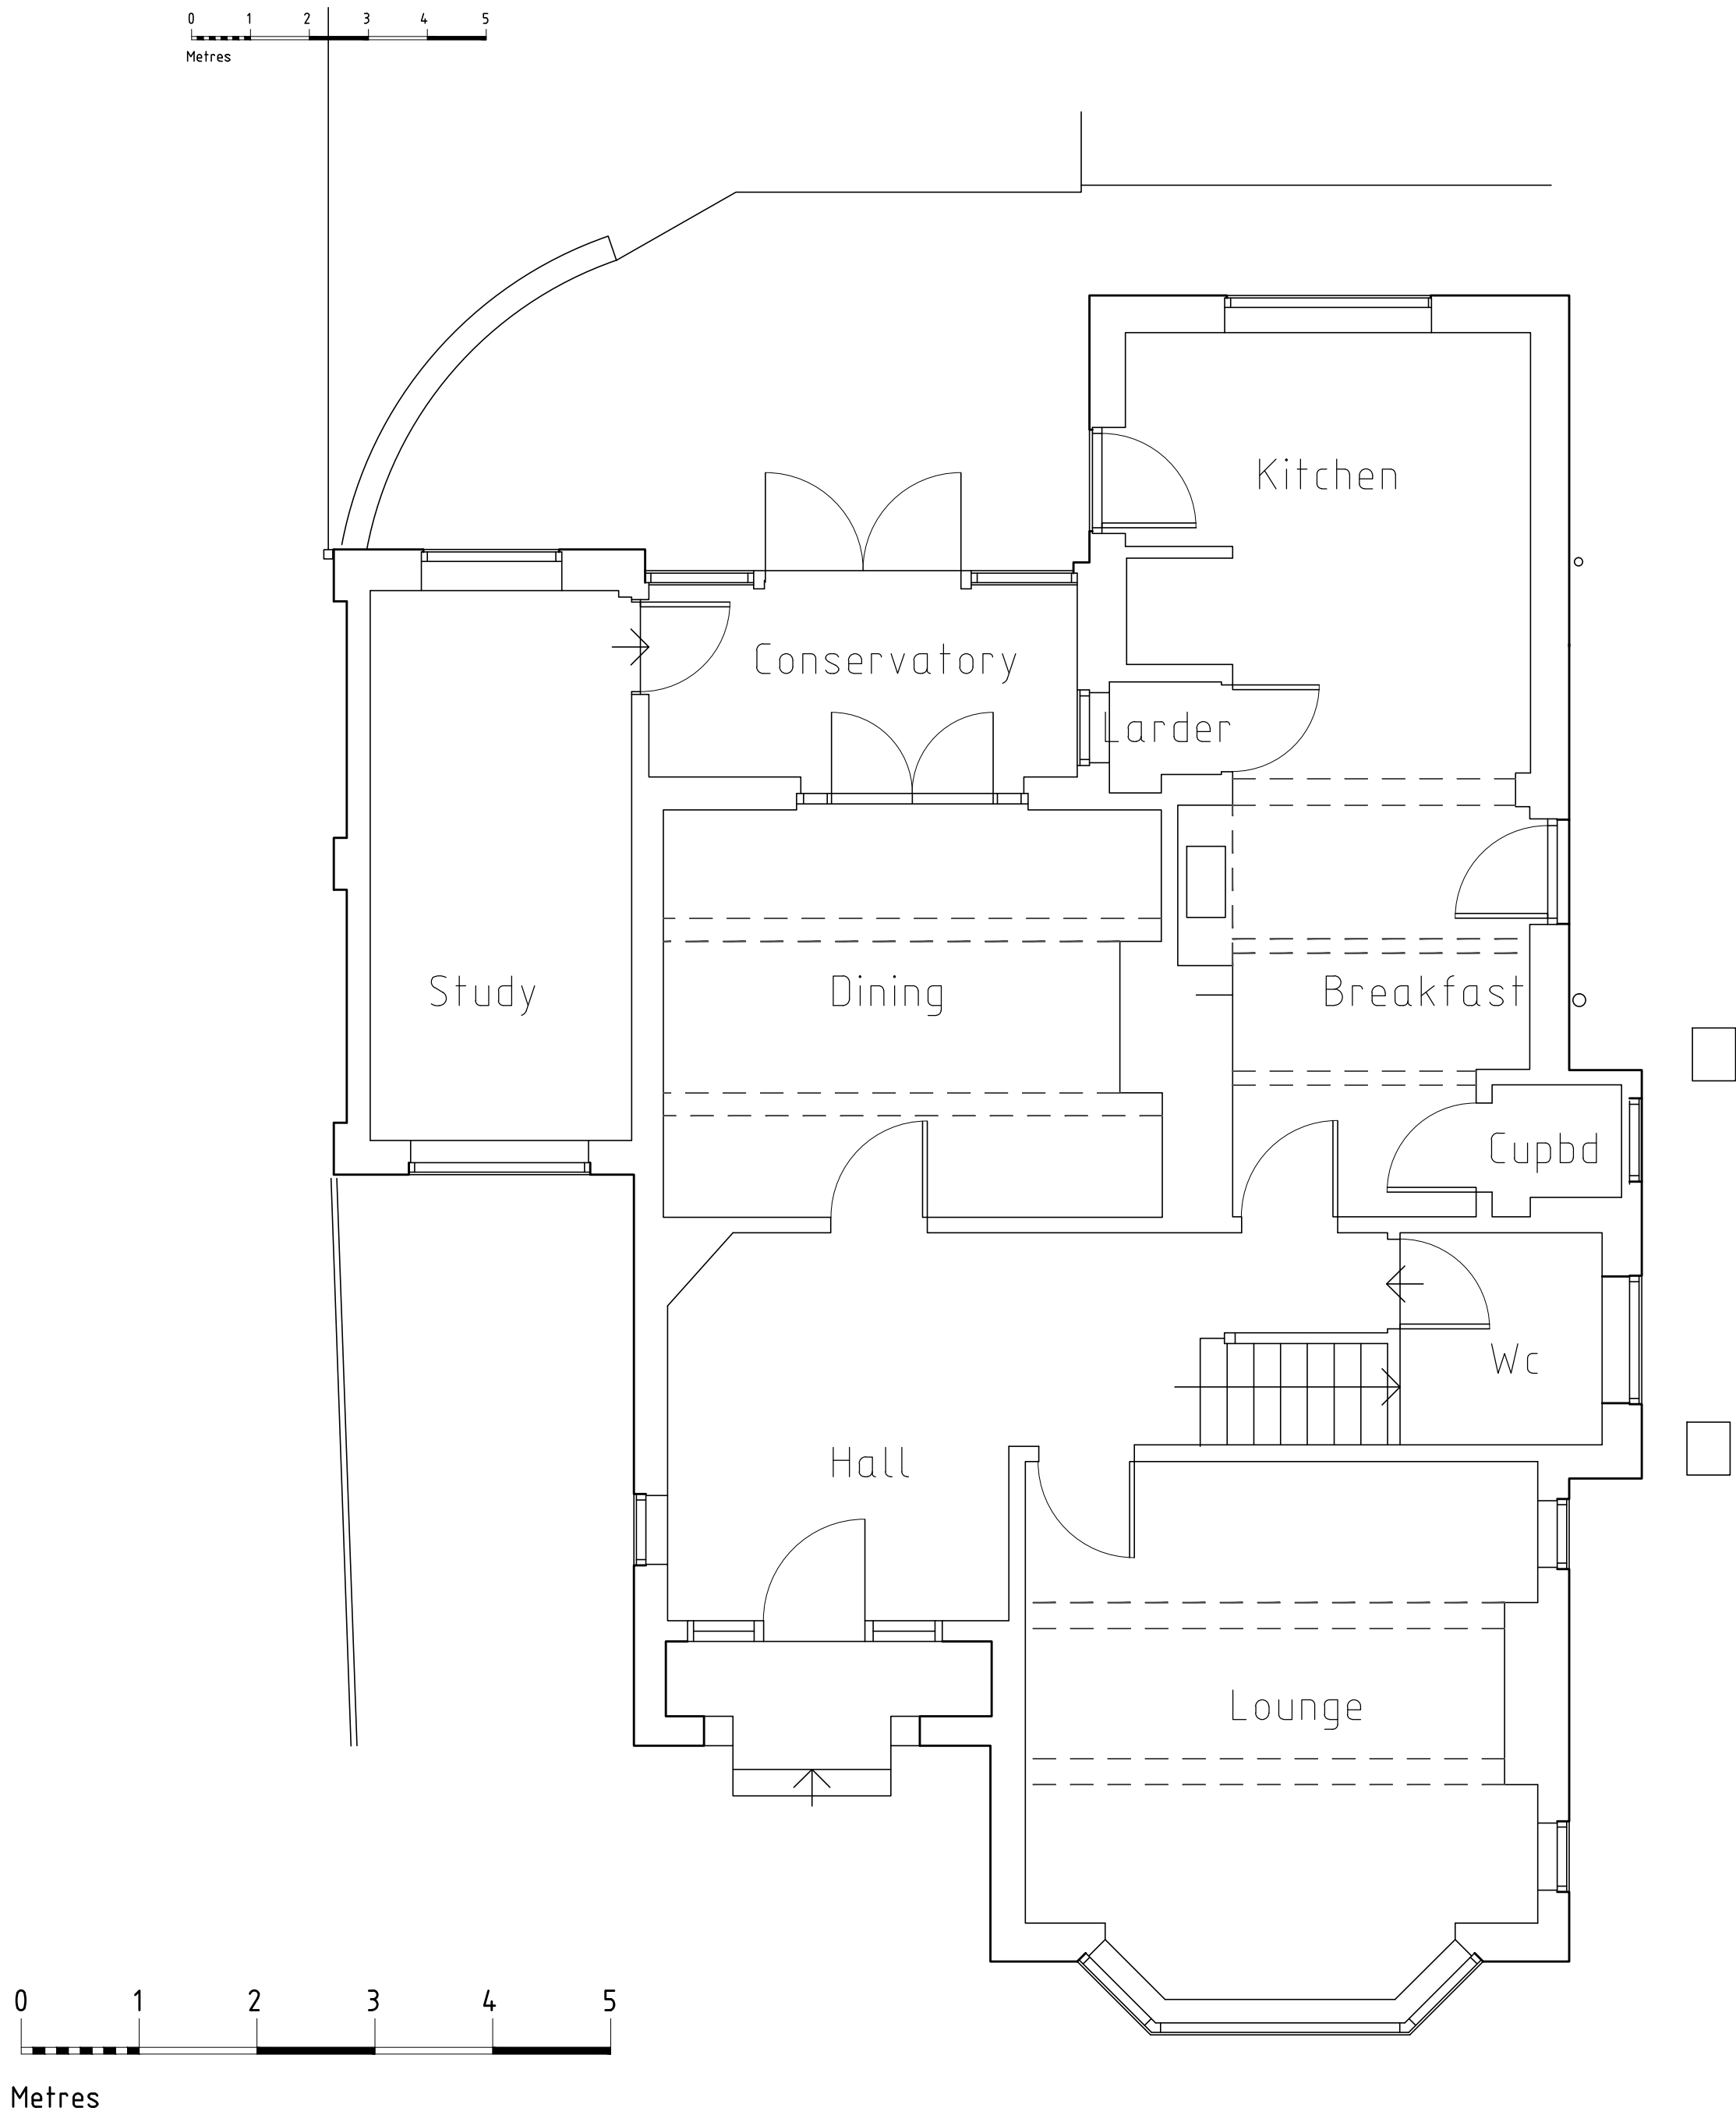

Ground Floor Plan 1 :50

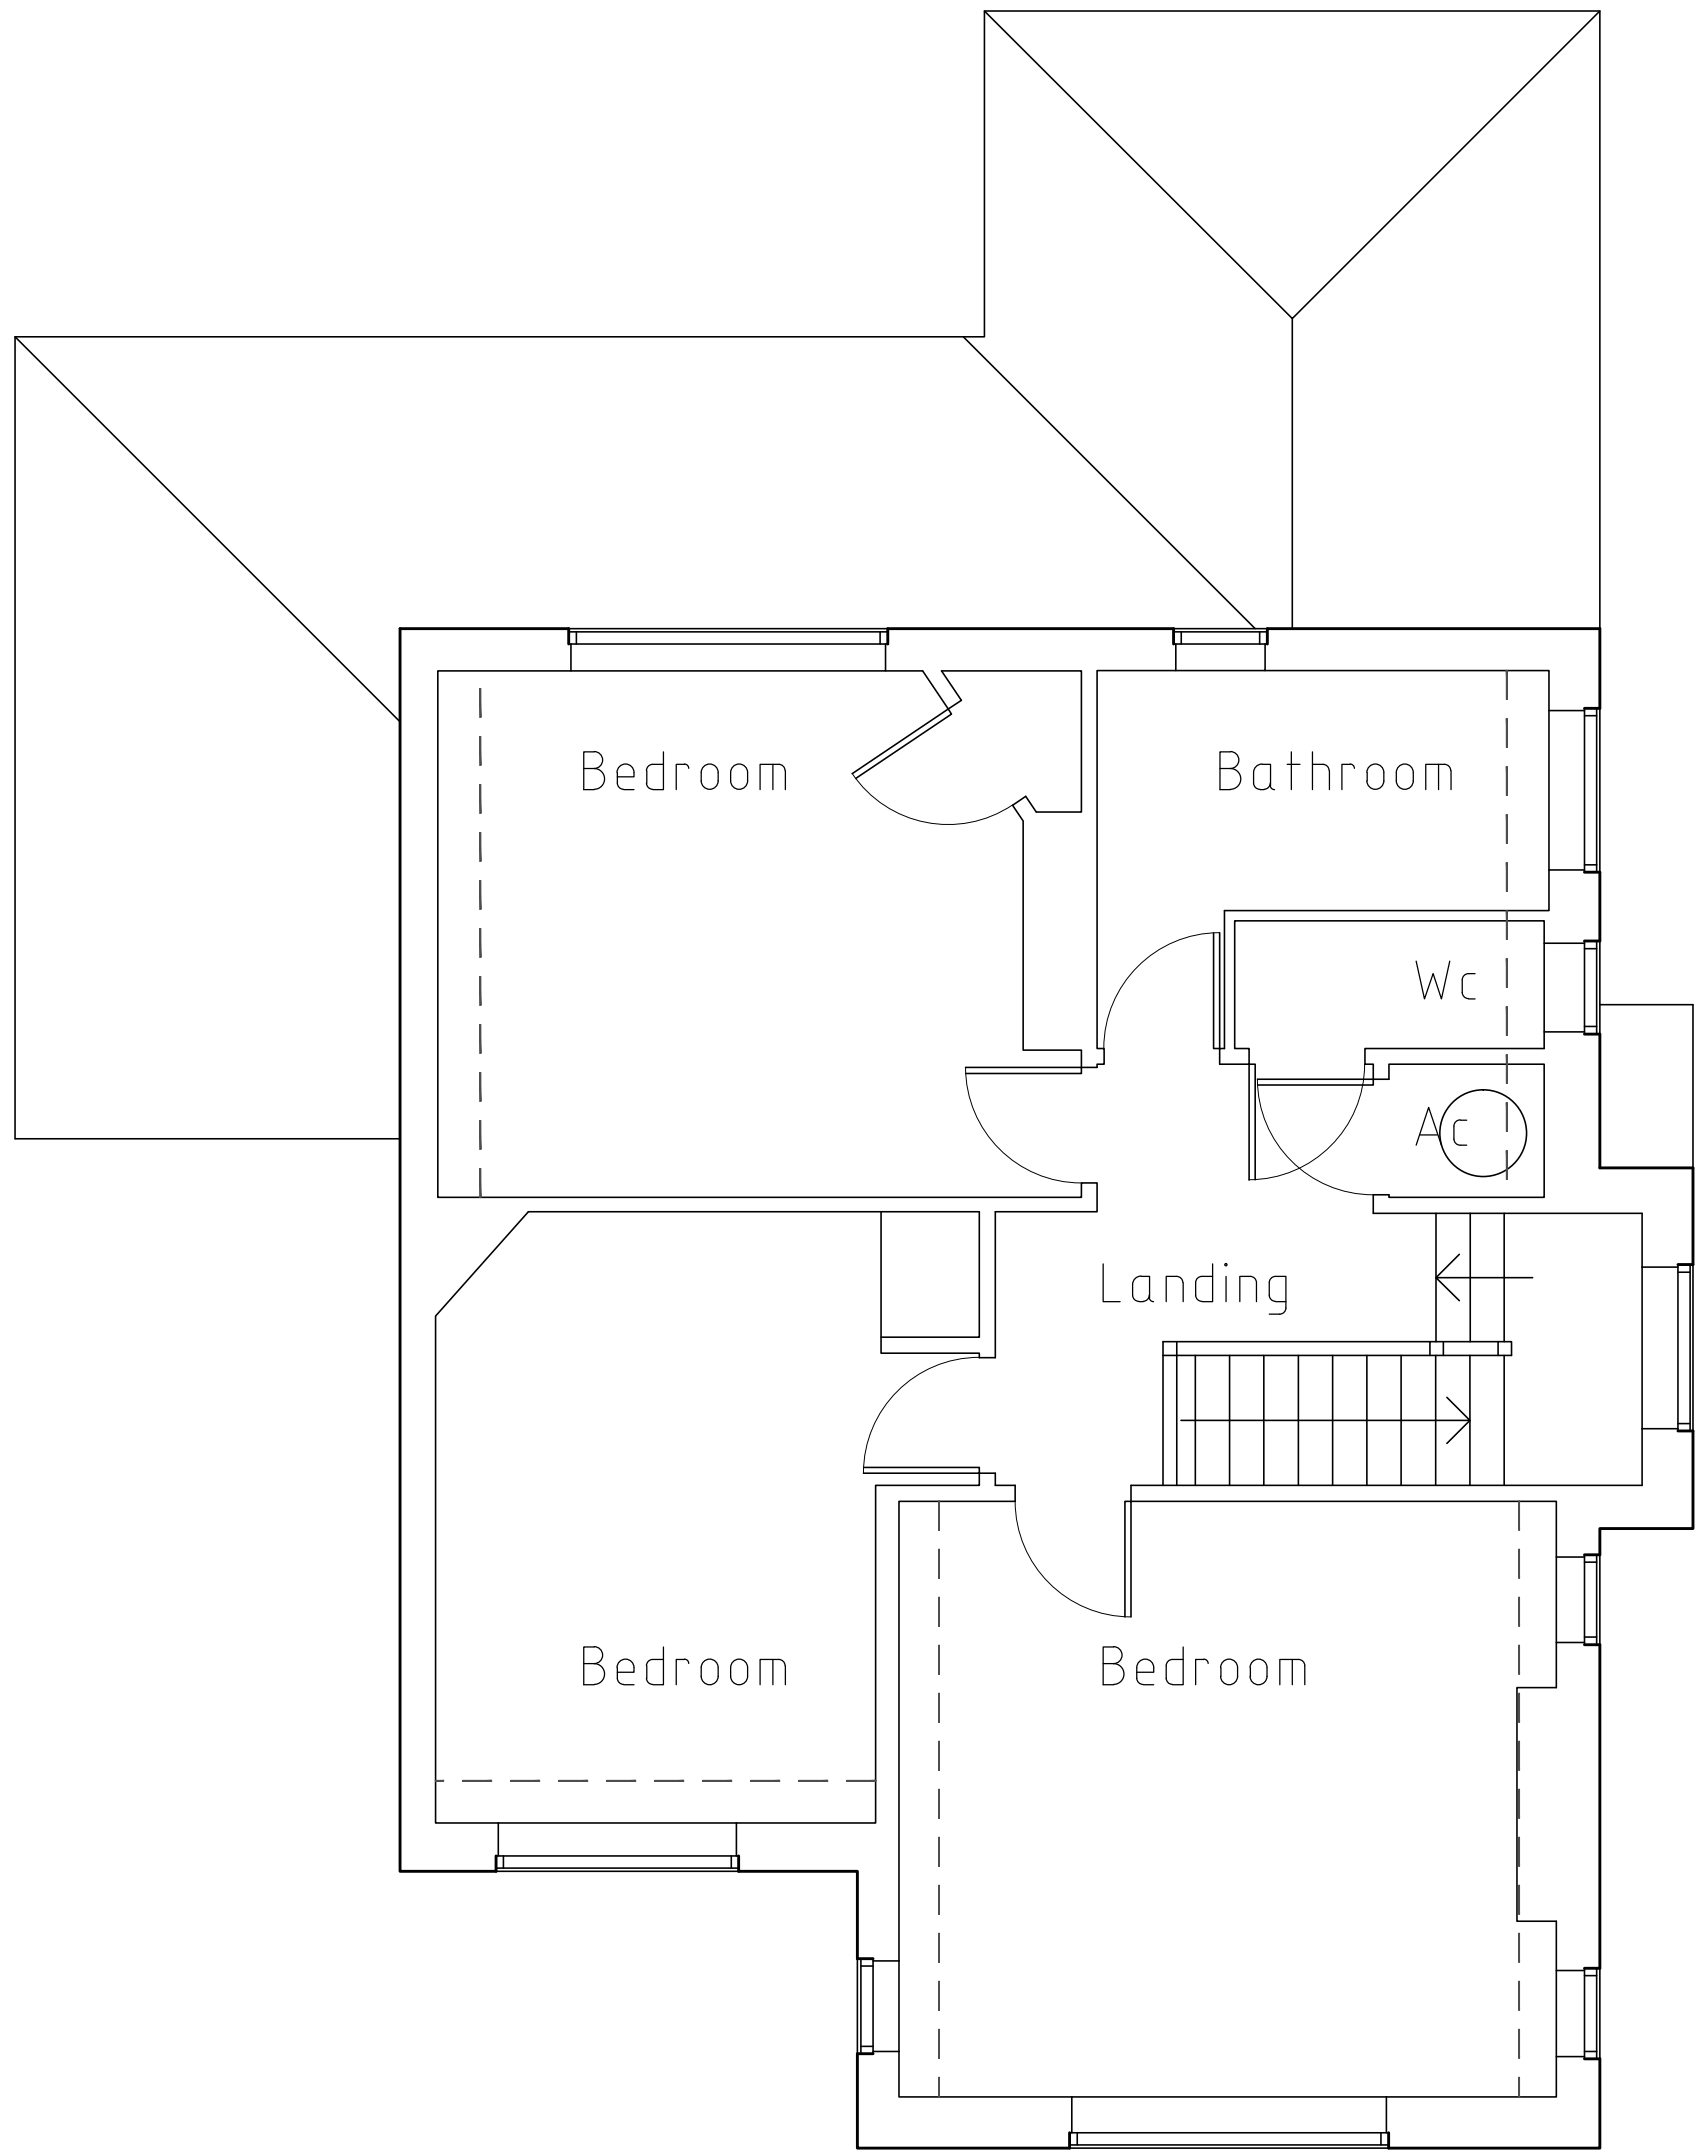

First Floor Plan 1 :50

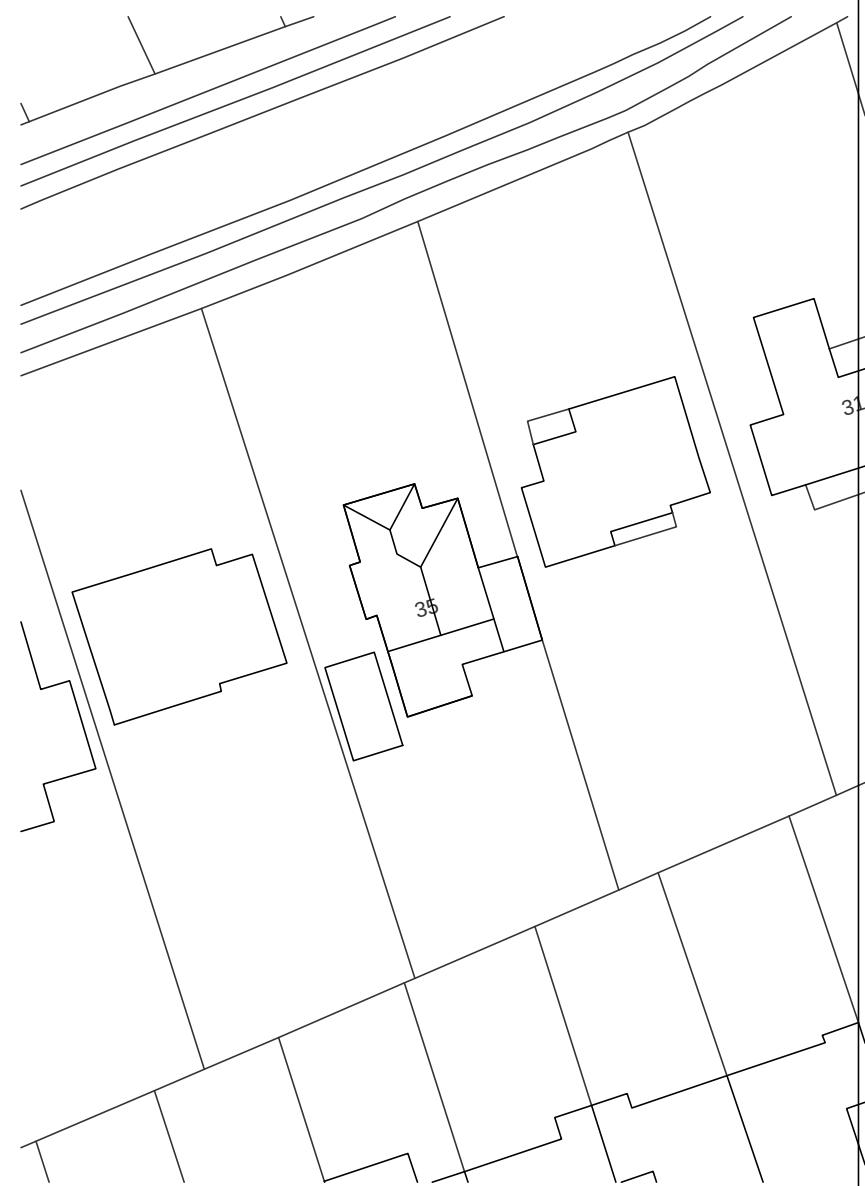

Block Plan 1 :500

B	Aug 17	Block plan added
A	Aug 17	Further info added
	Date	Revision
© copyright		
Client		
Mr I Waddell		
Job Title		
35 Shepherds Lane, Caversham, RG4 7JJ		
Drawing Title		
As Existing Plans & Elevations		
Scale		
1 : 50 & 1:100 @ A1		
Date		
July 2017		Drawn by JRB
Drawing No.		Rev.
P/17/ 01		B