



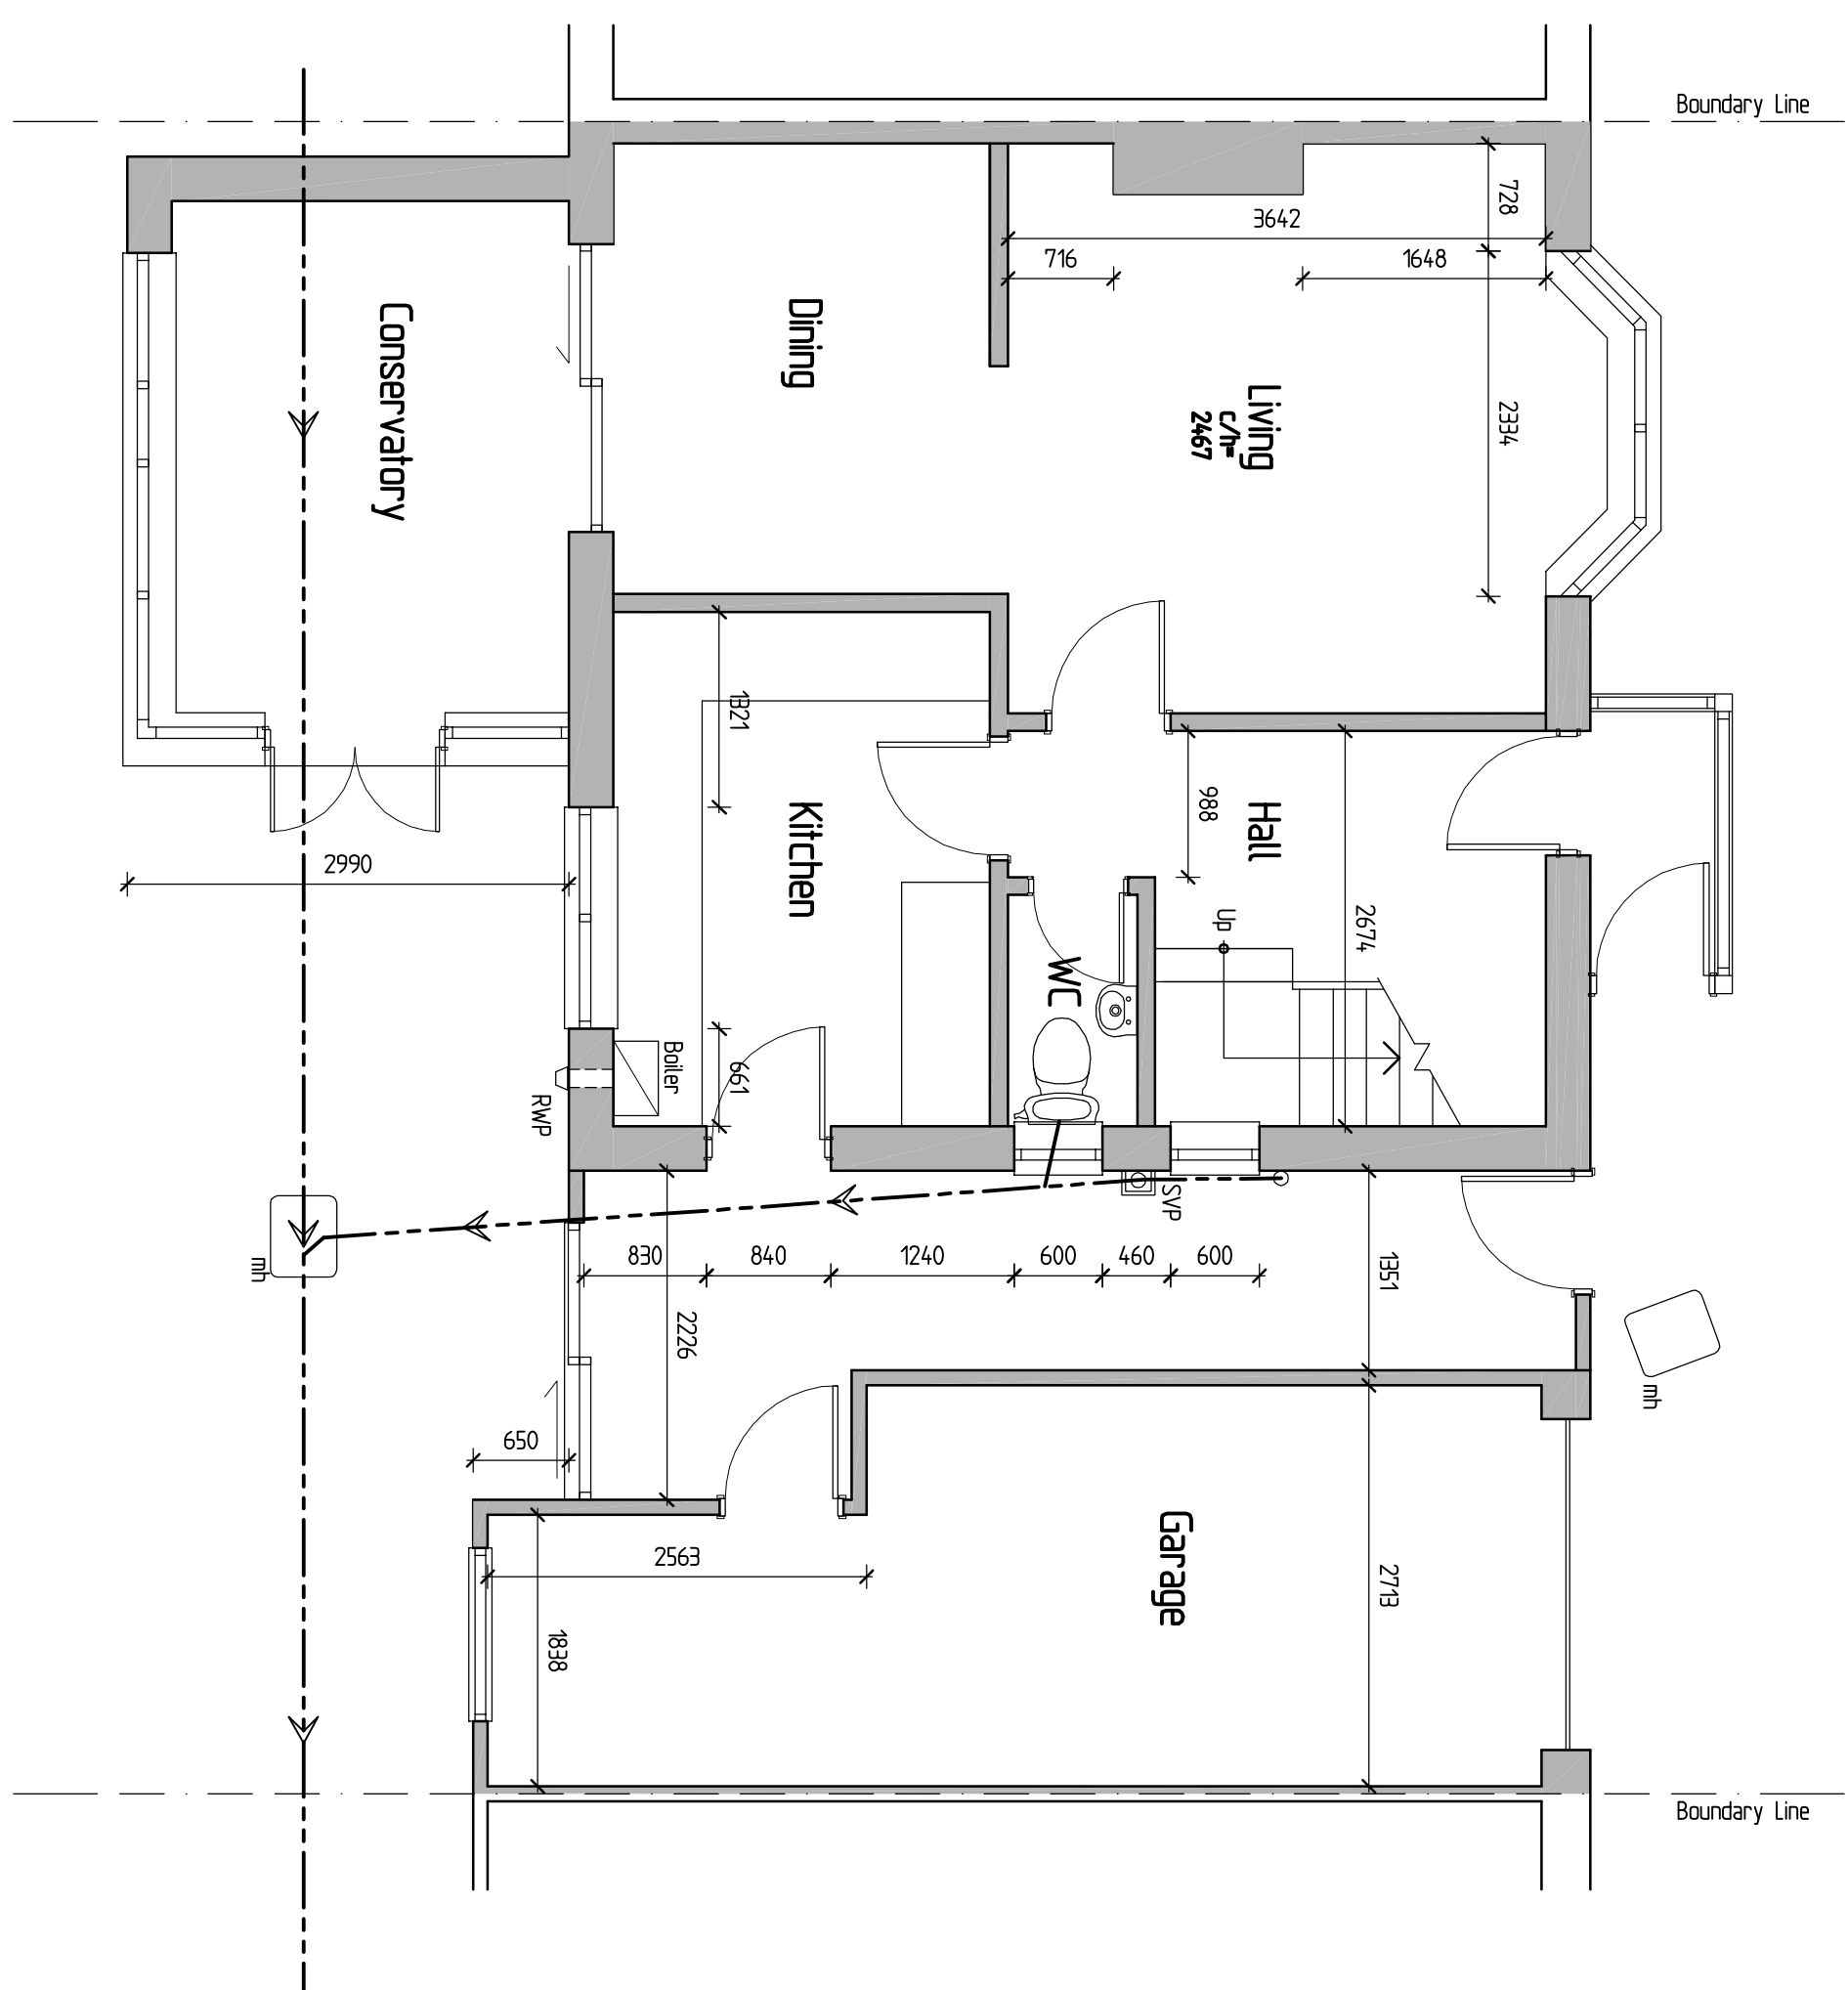

Existing Ground Floor Plan
Scale 1-50




0 1 2 3 Metres

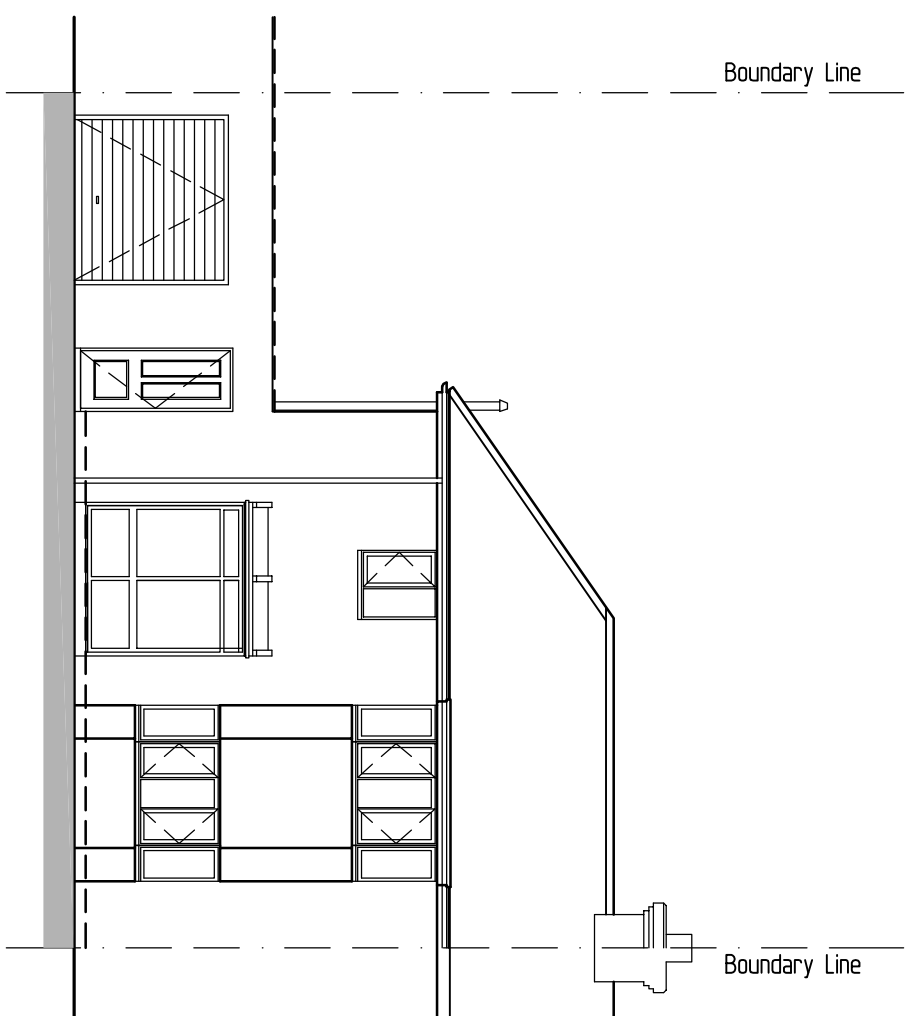

Existing Front Elevation
Scale 1-100




0 1 2 3 Metres

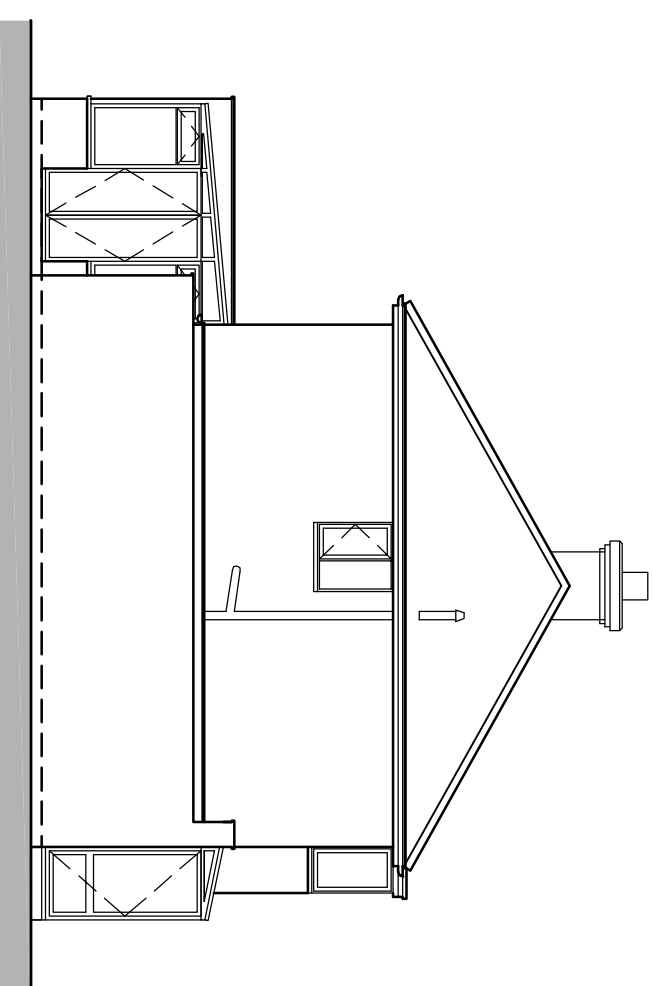

Existing Side Elevation
Scale 1-100




0 1 2 3 Metres

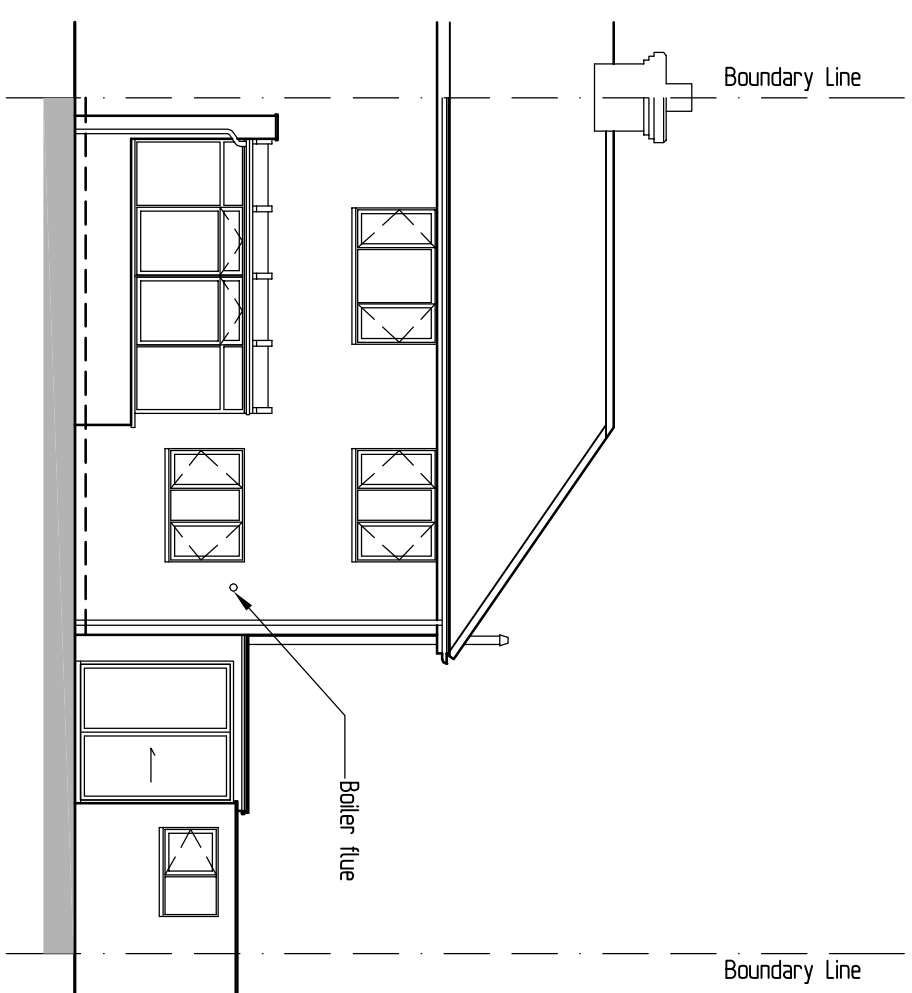

Existing Rear Elevation
Scale 1-100




0 1 2 3 Metres

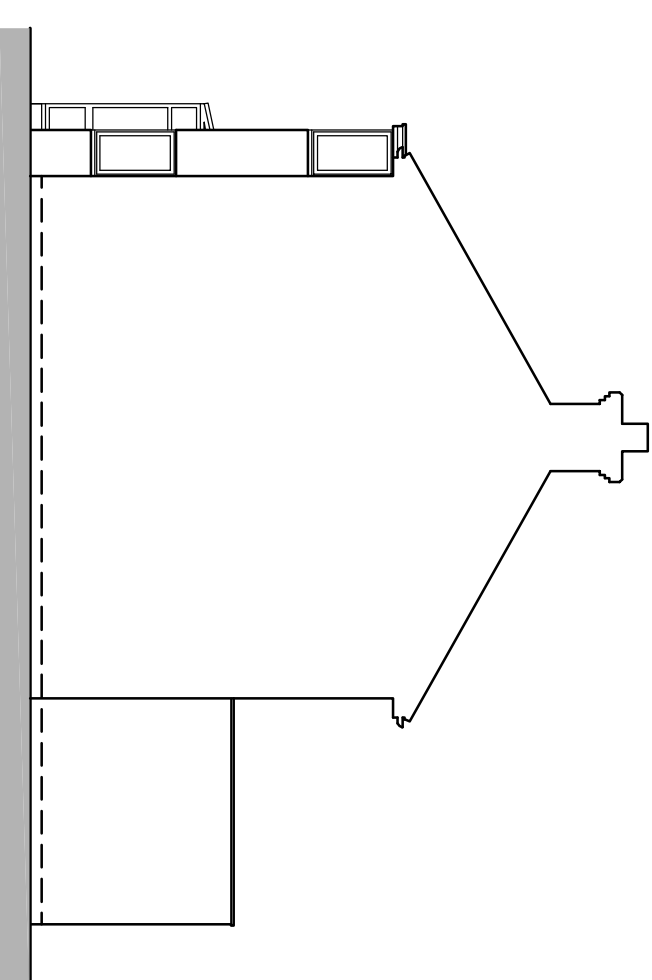

Existing Side Elevation
Scale 1-100



0 1 2 3 Metres

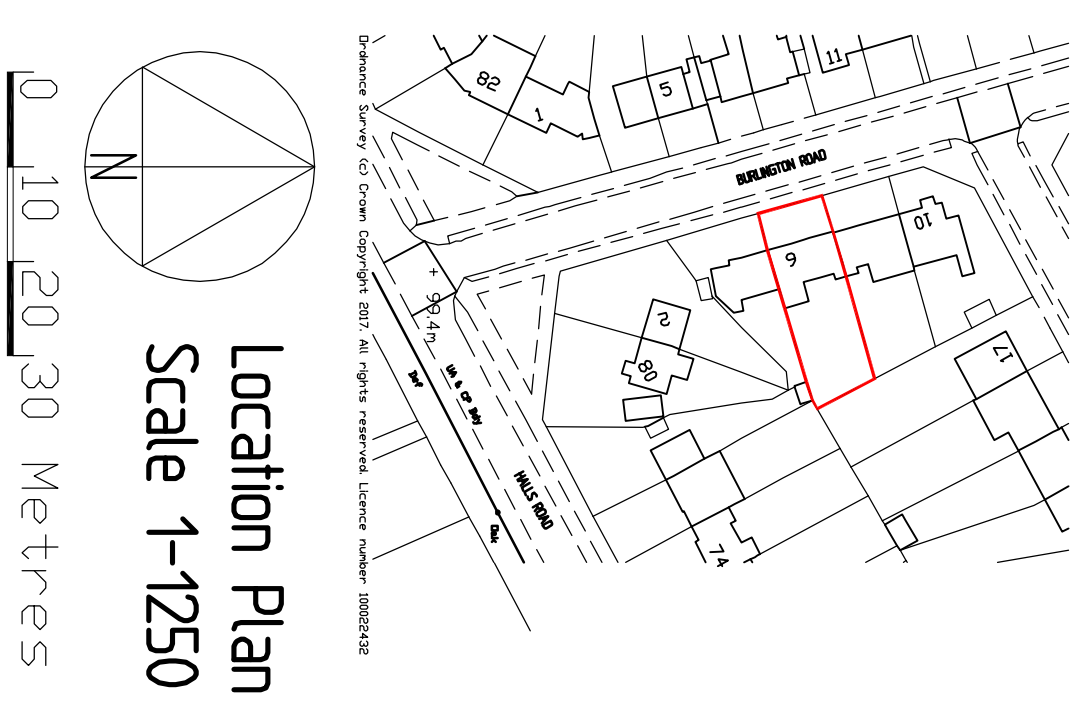

Location Plan
Scale 1-1250



0 10 20 30 Metres

REVISIONS _____ Rev. _____ Description _____ Date _____	43 Window Way, Tilthurst, Reading, Berk RG30 4RL Tel & Fax: 0118 241 6249 Mobile: 07967 009662 grieg@gregfarrell.co.uk GREG Farrell Building & Design Consultant Planning, Building Regulations & Structural Design
--	--

JOB TITLE _____		
6 Burlington Rd Tillemurst RG30 4QG		
TITLE _____		
Plans & Elevations		
SCALE _____ As noted	DATE _____ November 2017	DRAWING No. _____ OI