



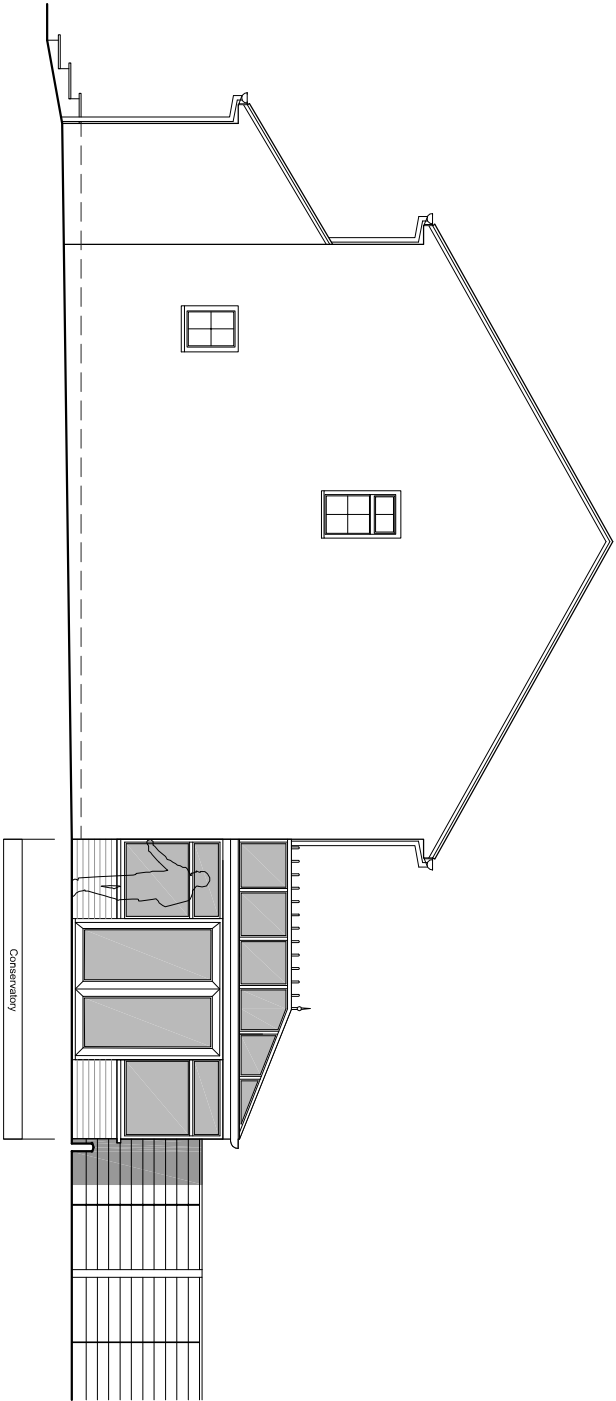

Proposed North Elevation
(Garage and wall omitted for clarity)
Scale 1:100

 

			4 Wake Way, Cambs, RG30 6SU Tel: 018272461 Email: info@kdcad.com 	
			Project Name and Address 2 Dartington Close, Tilhurst, RG30 6DG	
			Client Mr. & Mrs Newman	
	Revisions	Date	Status	
			For Approval	
			Date	
			Dec 2017	
			Scale	
			As shown @ A3	
			004	
			/	