




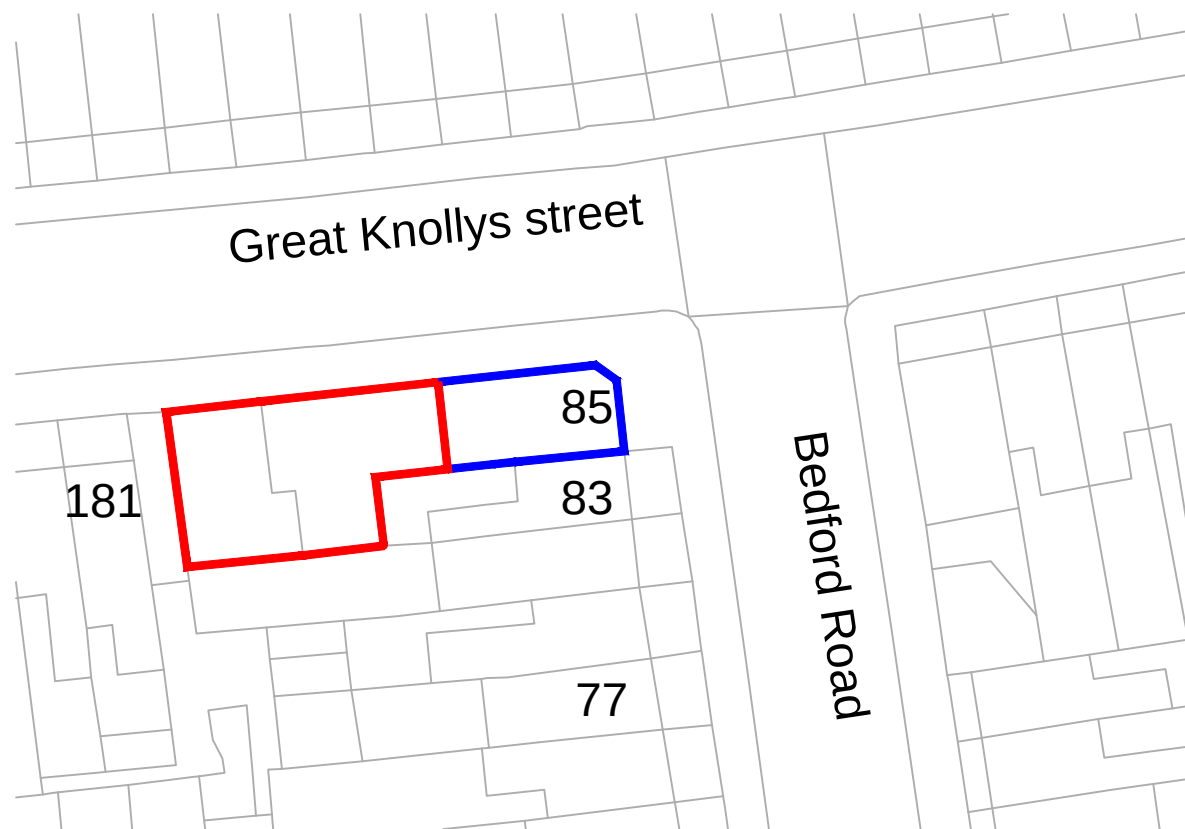

1 Location Plan
1:500

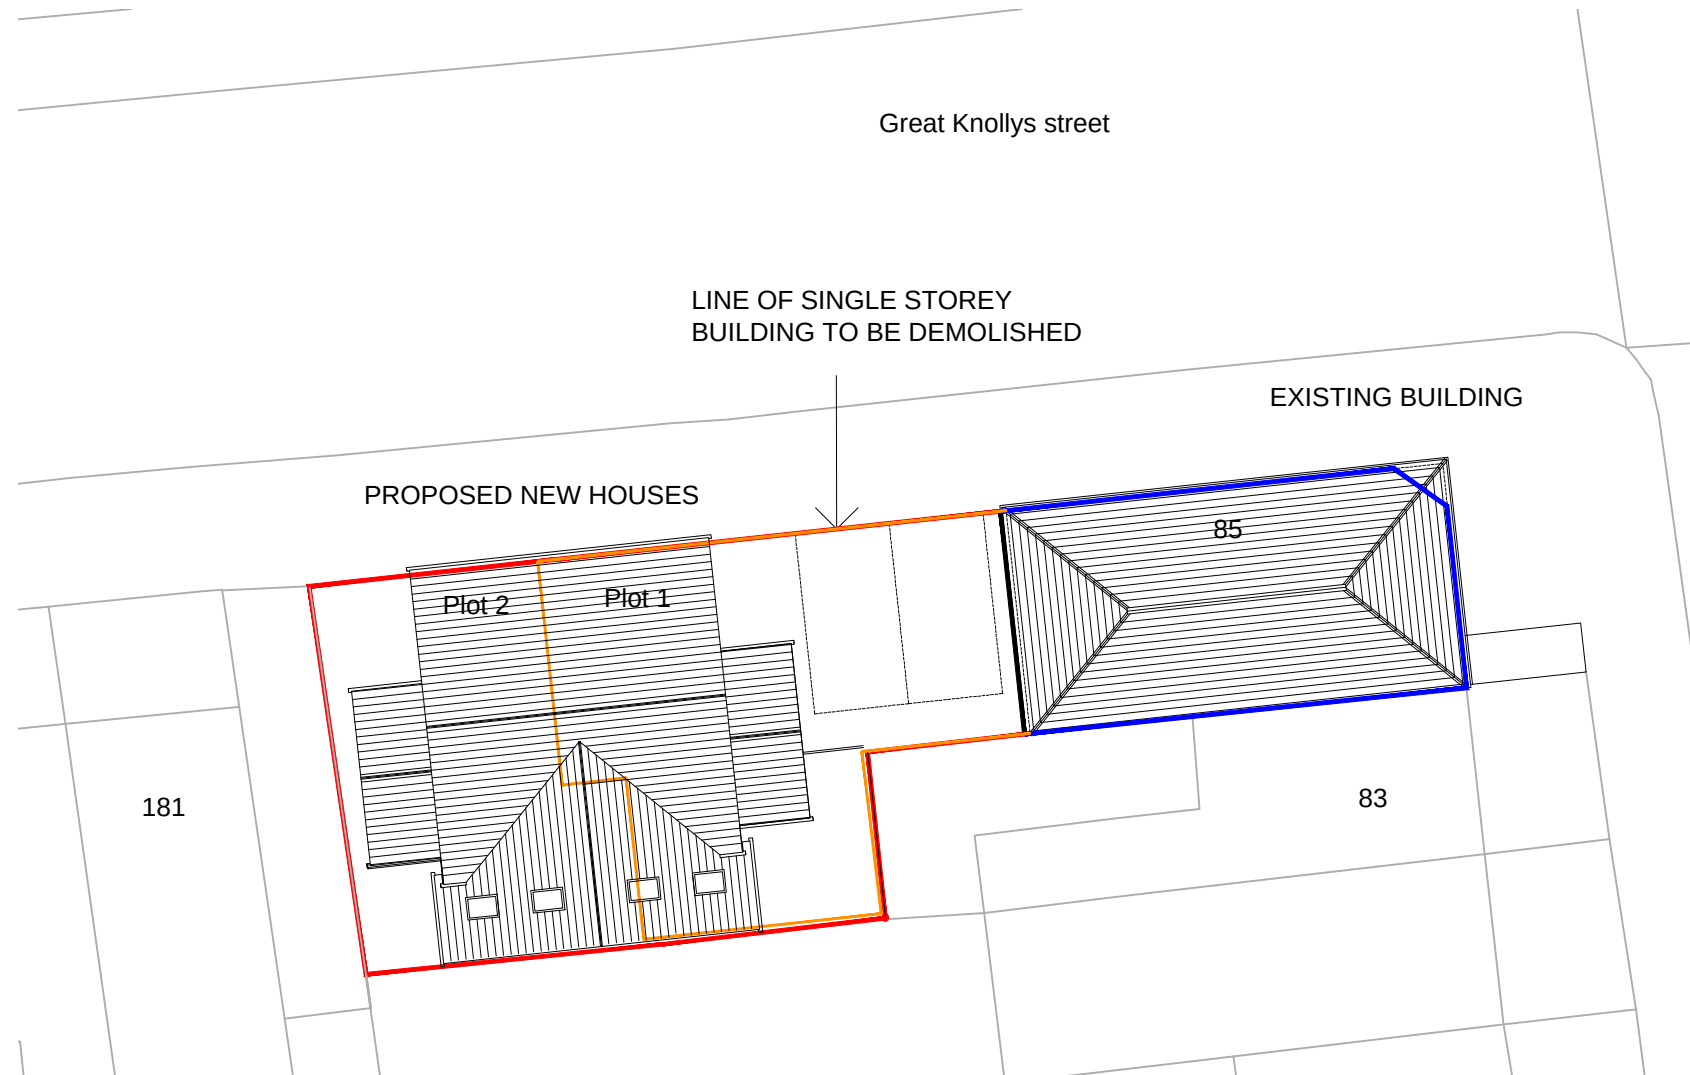

2 Site Plan
1:200

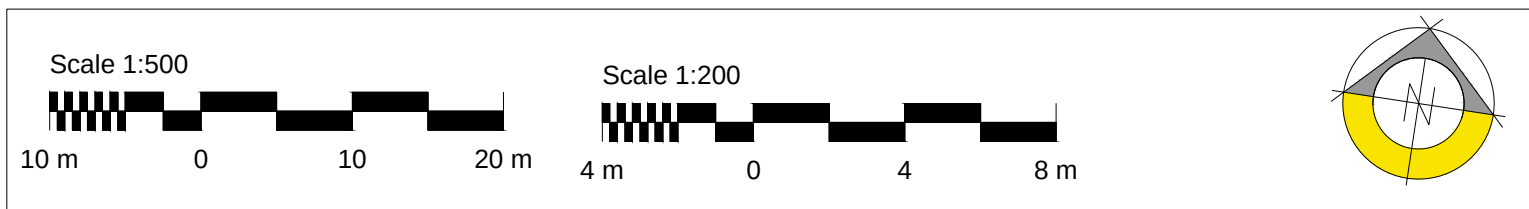

REV.	DATE	NOTES	BY	CHECKED	PROJECT	DRAWING TITLE		
-	11/01/18	First Issue	KY	AB	85 Bedford Rd, Reading	Site & Location Plan		
					CLIENT	JOB NO.	DWG. NO.	STATUS
					David Brace	E 1643	001	Planning
					DWG INFORMATION	SCALE	DWG. SIZE	REV.
					X:\jobs\1643\85 Bedford Rd, Reading\4.0 Drawings\Drawing Sheets\1643 001 Location Plan.dwg	1: 500/ 1:200	A3	-
					NOTES			
					Do not scale from this drawing. All dimensions to be checked on site, before work commences. Any discrepancies should be reported to the architect / contract administrator. COPYRIGHT © This drawing is copyright and issued to you in confidence. It must not be copied, used or disclosed, in whole or in part, to third parties. It remains the property of eco design consultants.			
					eco design consultants Architects & Environmental Consultants The Mansion, Bletchley Park, Milton Keynes, MK3 6EB T: 01908 363490 E: studio@ecodesignconsultants.co.uk W: www.ecodesignconsultants.co.uk			