




The proposed finishes and elevation treatment of the car park structures remain unchanged

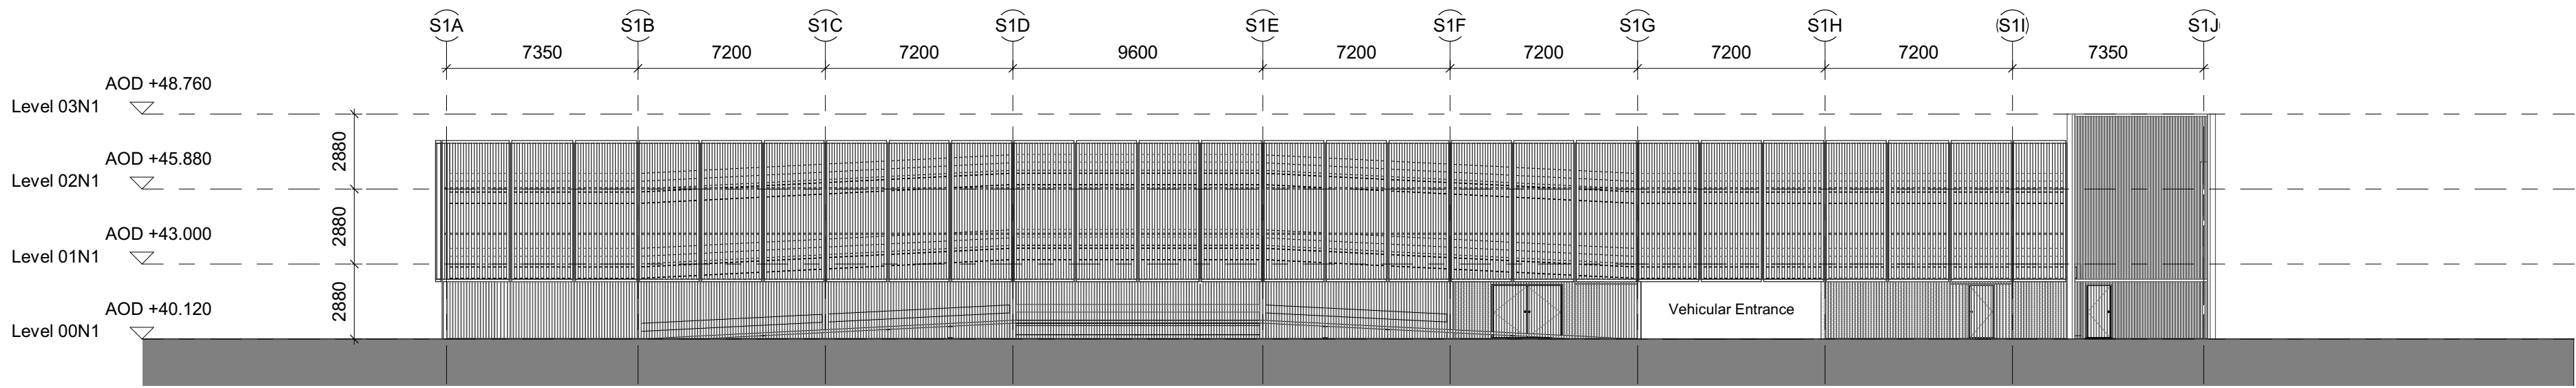


01 North Elevation  
1 : 200

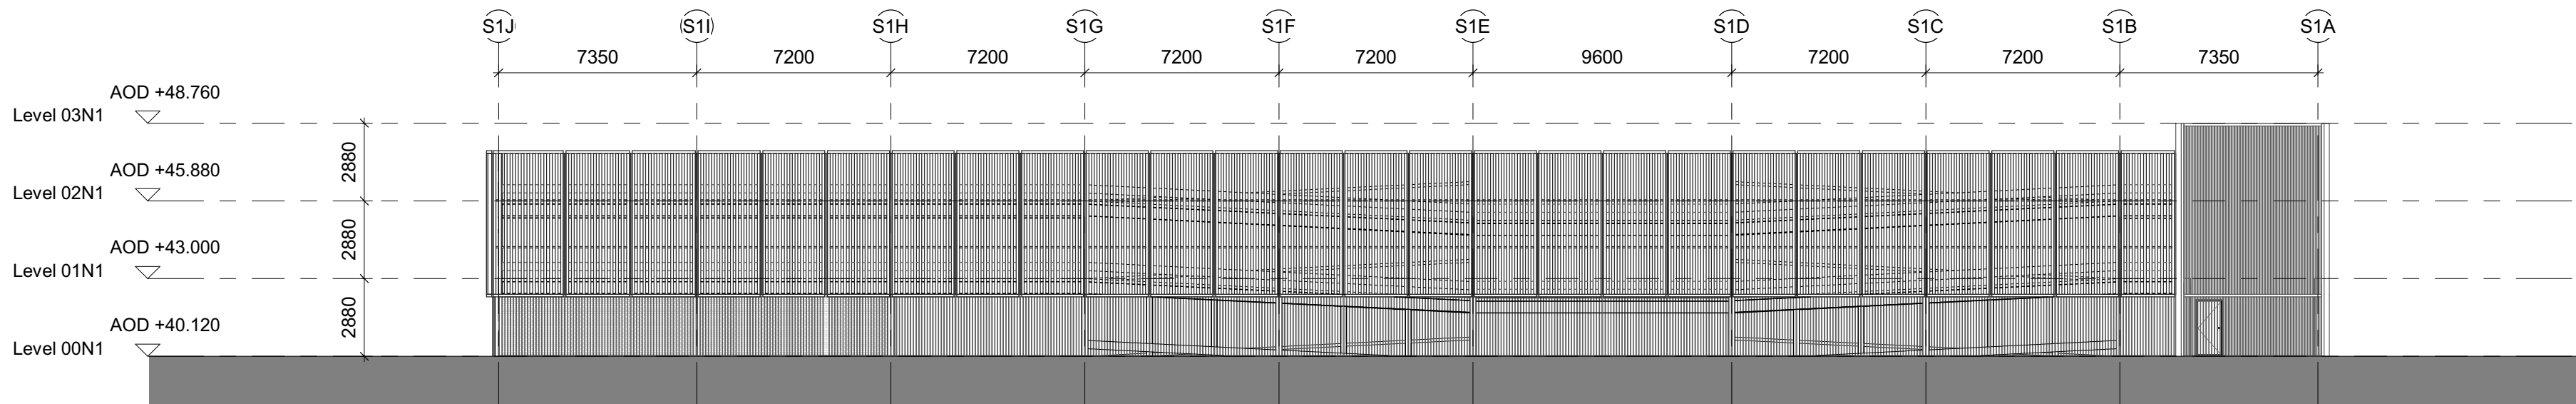

02 South Elevation  
1 : 200

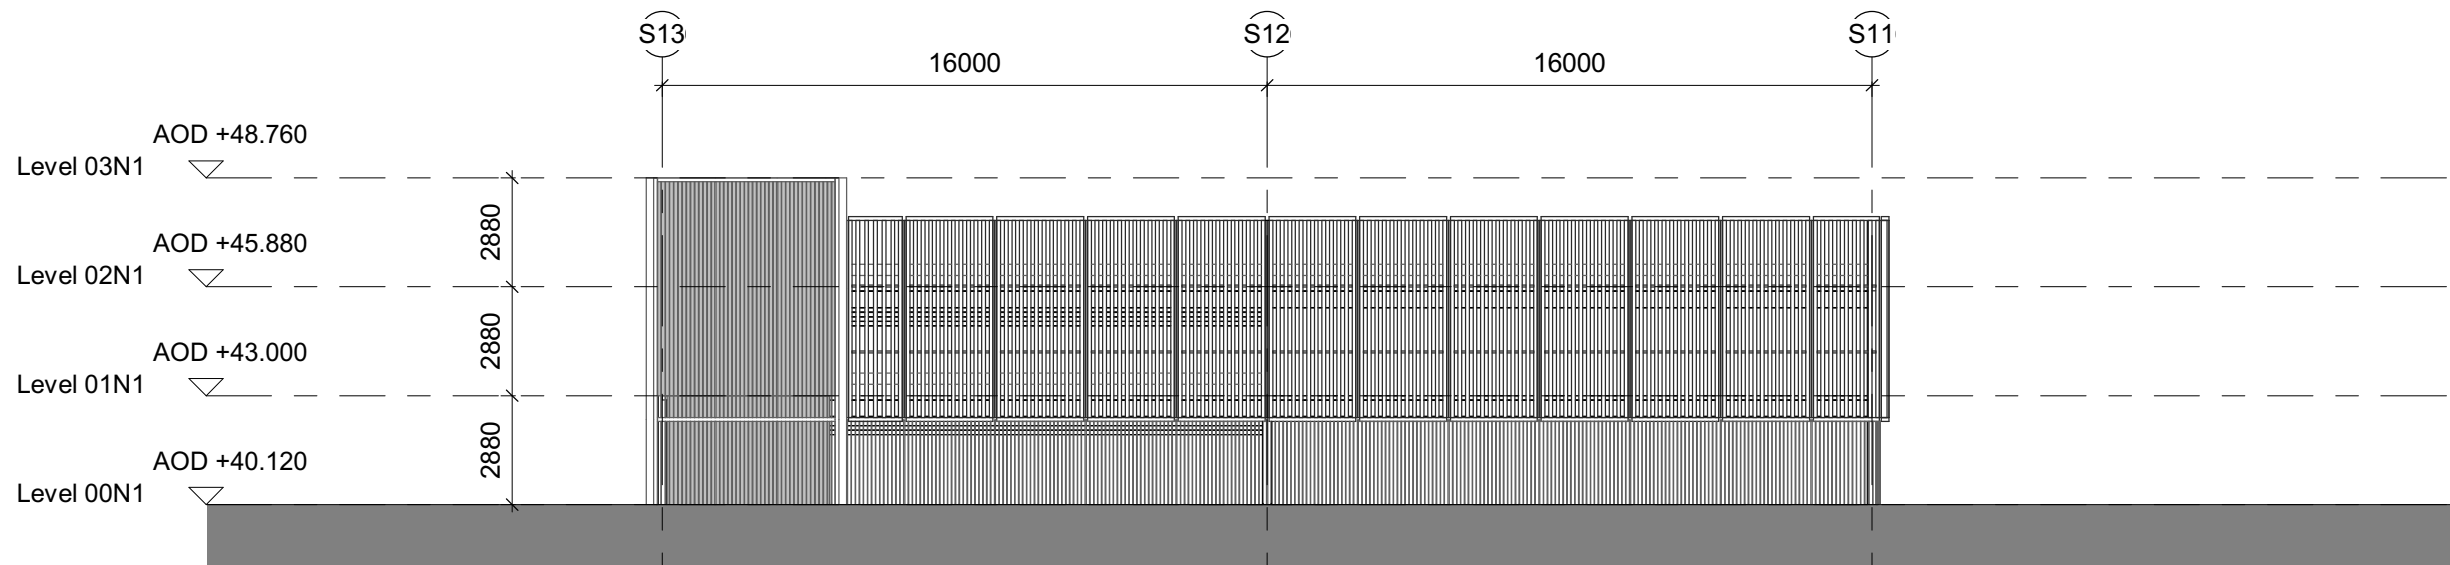


03 East Elevation  
1 : 200

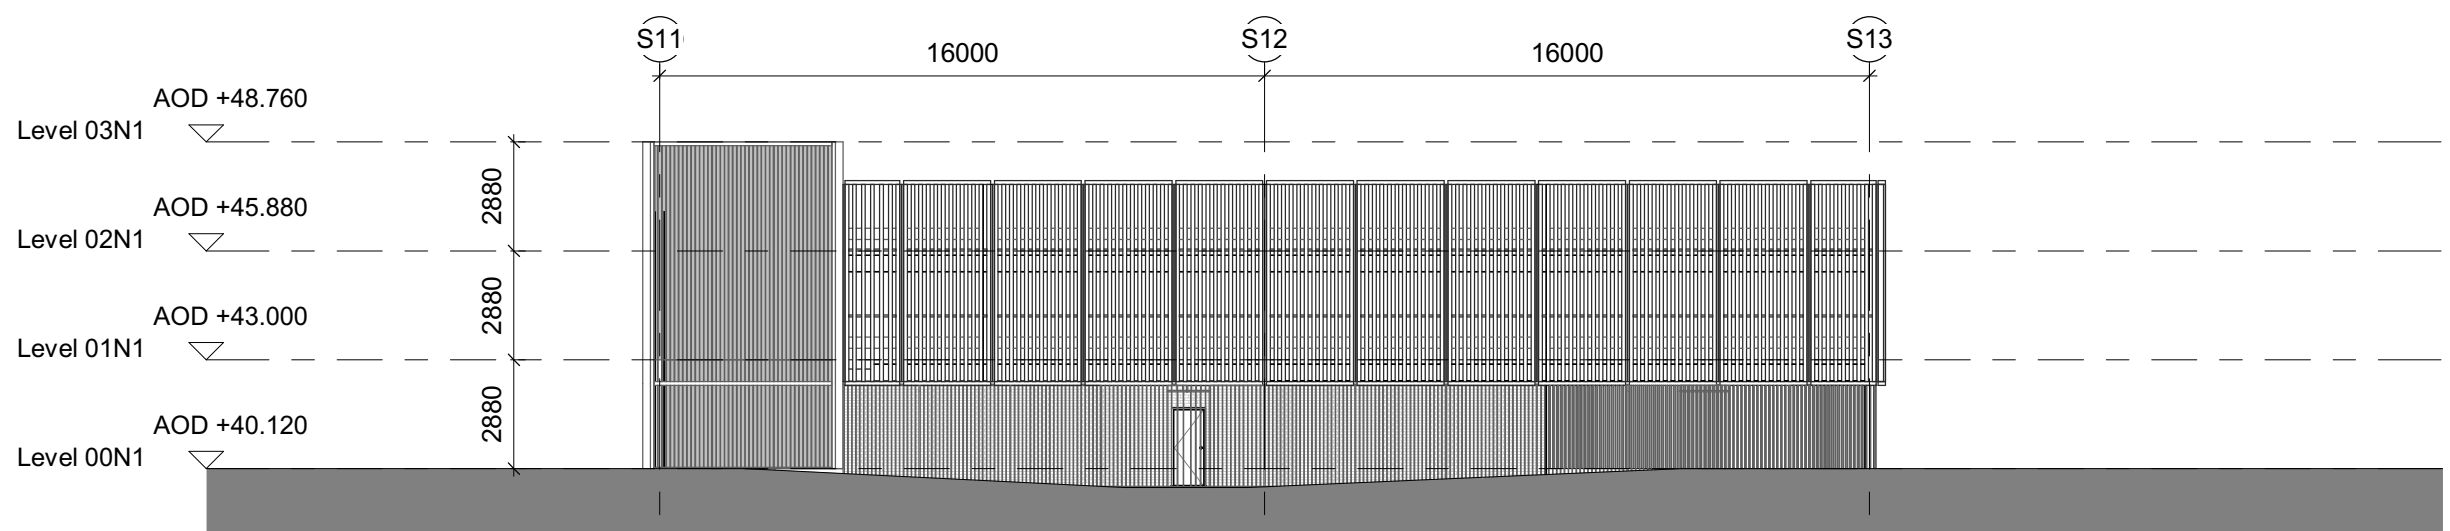

04 West Elevation  
1 : 200


Disclaimer  
Do not scale from this drawing.  
Check all dimensions on site before fabrication or setting out.  
This document is copyright and may not be reproduced without permission of the owner.

Notes

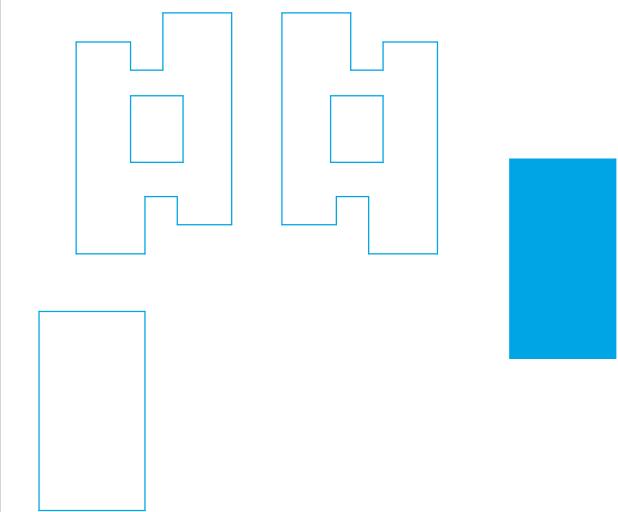

|     |                  |          |     |
|-----|------------------|----------|-----|
| 00  | NMA 03           | 05/09/18 | RPP |
| Rev | Reason for Issue | Date     | Iss |

Consultants  
Landscape Architects: Place Design + Planning  
Planning Consultant: Deloitte LLP  
Quantity Surveyors: Gardiner & Theobald LLP  
Structure: Ramboll  
Building Services: Hoare Lea

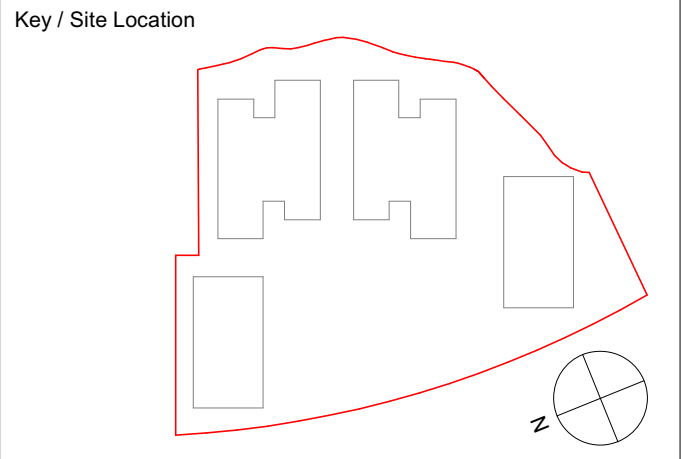

**Robin Partington & Partners**  
235 St. John Street  
London  
EC1V 4NG  
+44 20 7419 3500  
mail@rplondon.com  
www.rplondon.com  
Client  
**Green Park Reading No.1 LLP**

|                                                                                         |                                |                       |
|-----------------------------------------------------------------------------------------|--------------------------------|-----------------------|
| Project<br><b>400 Longwater Avenue, Green Park</b>                                      |                                |                       |
| Drawing Title<br>Alternative Scheme<br>General Arrangement Elevations<br>South Car Park |                                |                       |
| Scale<br>1 : 200 @ A1                                                                   | Drawn By<br>RPP                | Issued By<br>RPP      |
| Stage 3                                                                                 |                                |                       |
| Project No.<br><b>15011</b>                                                             | Drawing No.<br><b>A_PL_361</b> | Revision<br><b>00</b> |