




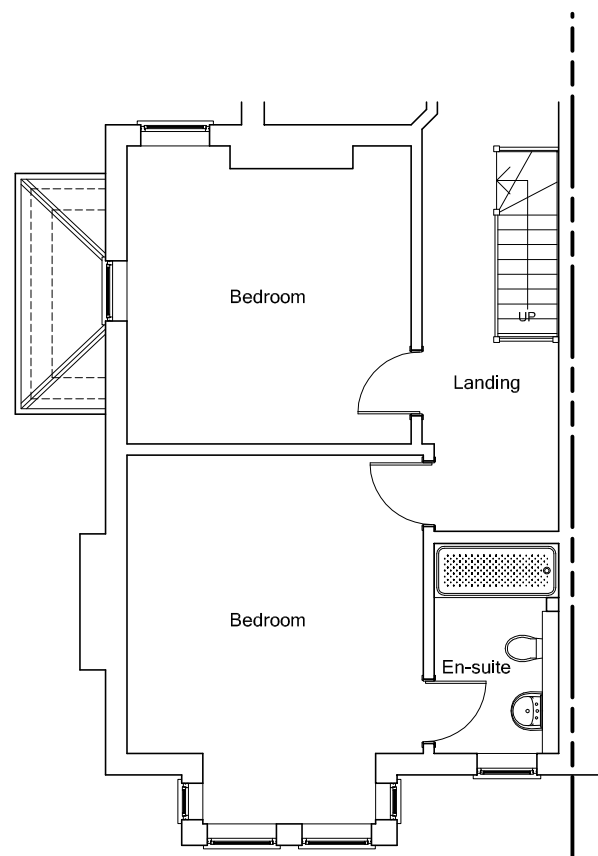


Existing Part First Floor Plan

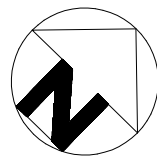

Existing Loft Plan

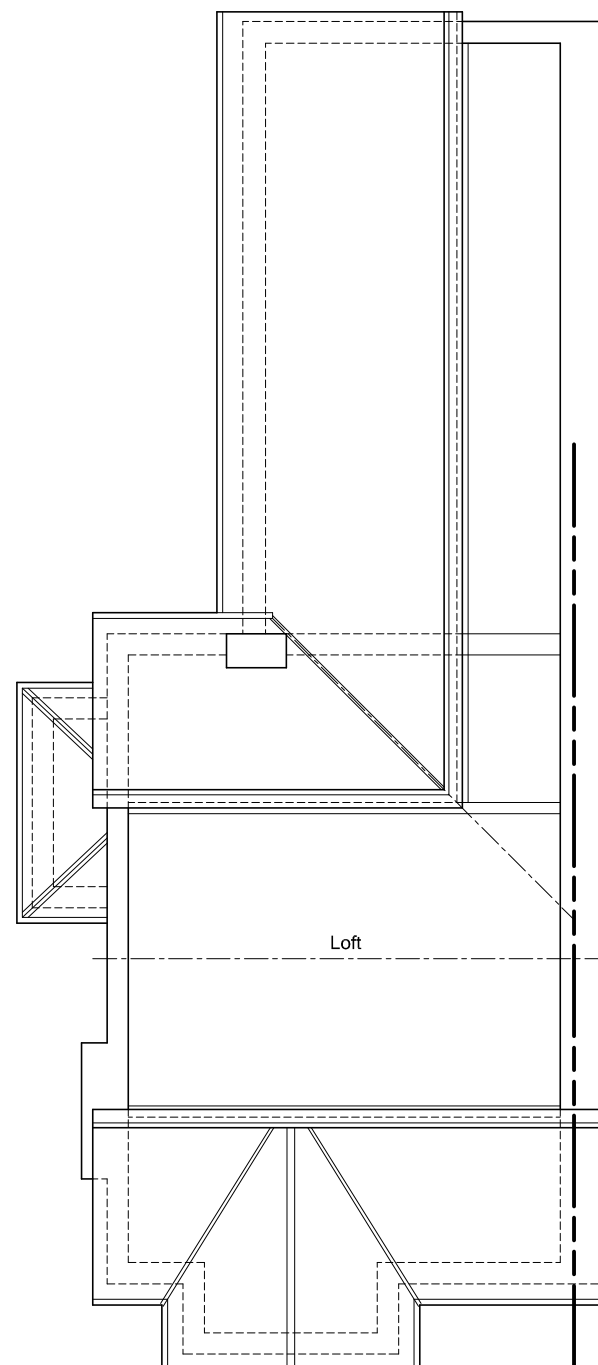


Location Plan (1:1250)

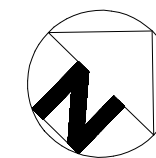

0 METRES 50
SCALE 1:1250



Existing Site Plan (1:500)

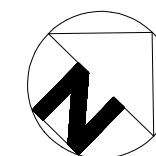

0 METRES 20
SCALE 1:500

General Notes

0 METRES 5
SCALE 1:100

Drawing Status
For Planning Submission

Rev.	Remarks	Date
------	---------	------

Project no.	18113	Scale	1:100 @ A3
Drawing no.	001	By	NY
		Date	MAY 18

Project
70 Highmoor Road
Caversham, Reading
RG4 7BG

Title
Existing
Floor, Site and
Location Plans



© White Young Design Ltd

White Young Design Ltd
19 Love Lane, Watlington
Oxfordshire OX49 5RA

01491 612915
07860 313875

mail@whiteyoungdesign.com

www.whiteyoungdesign.com