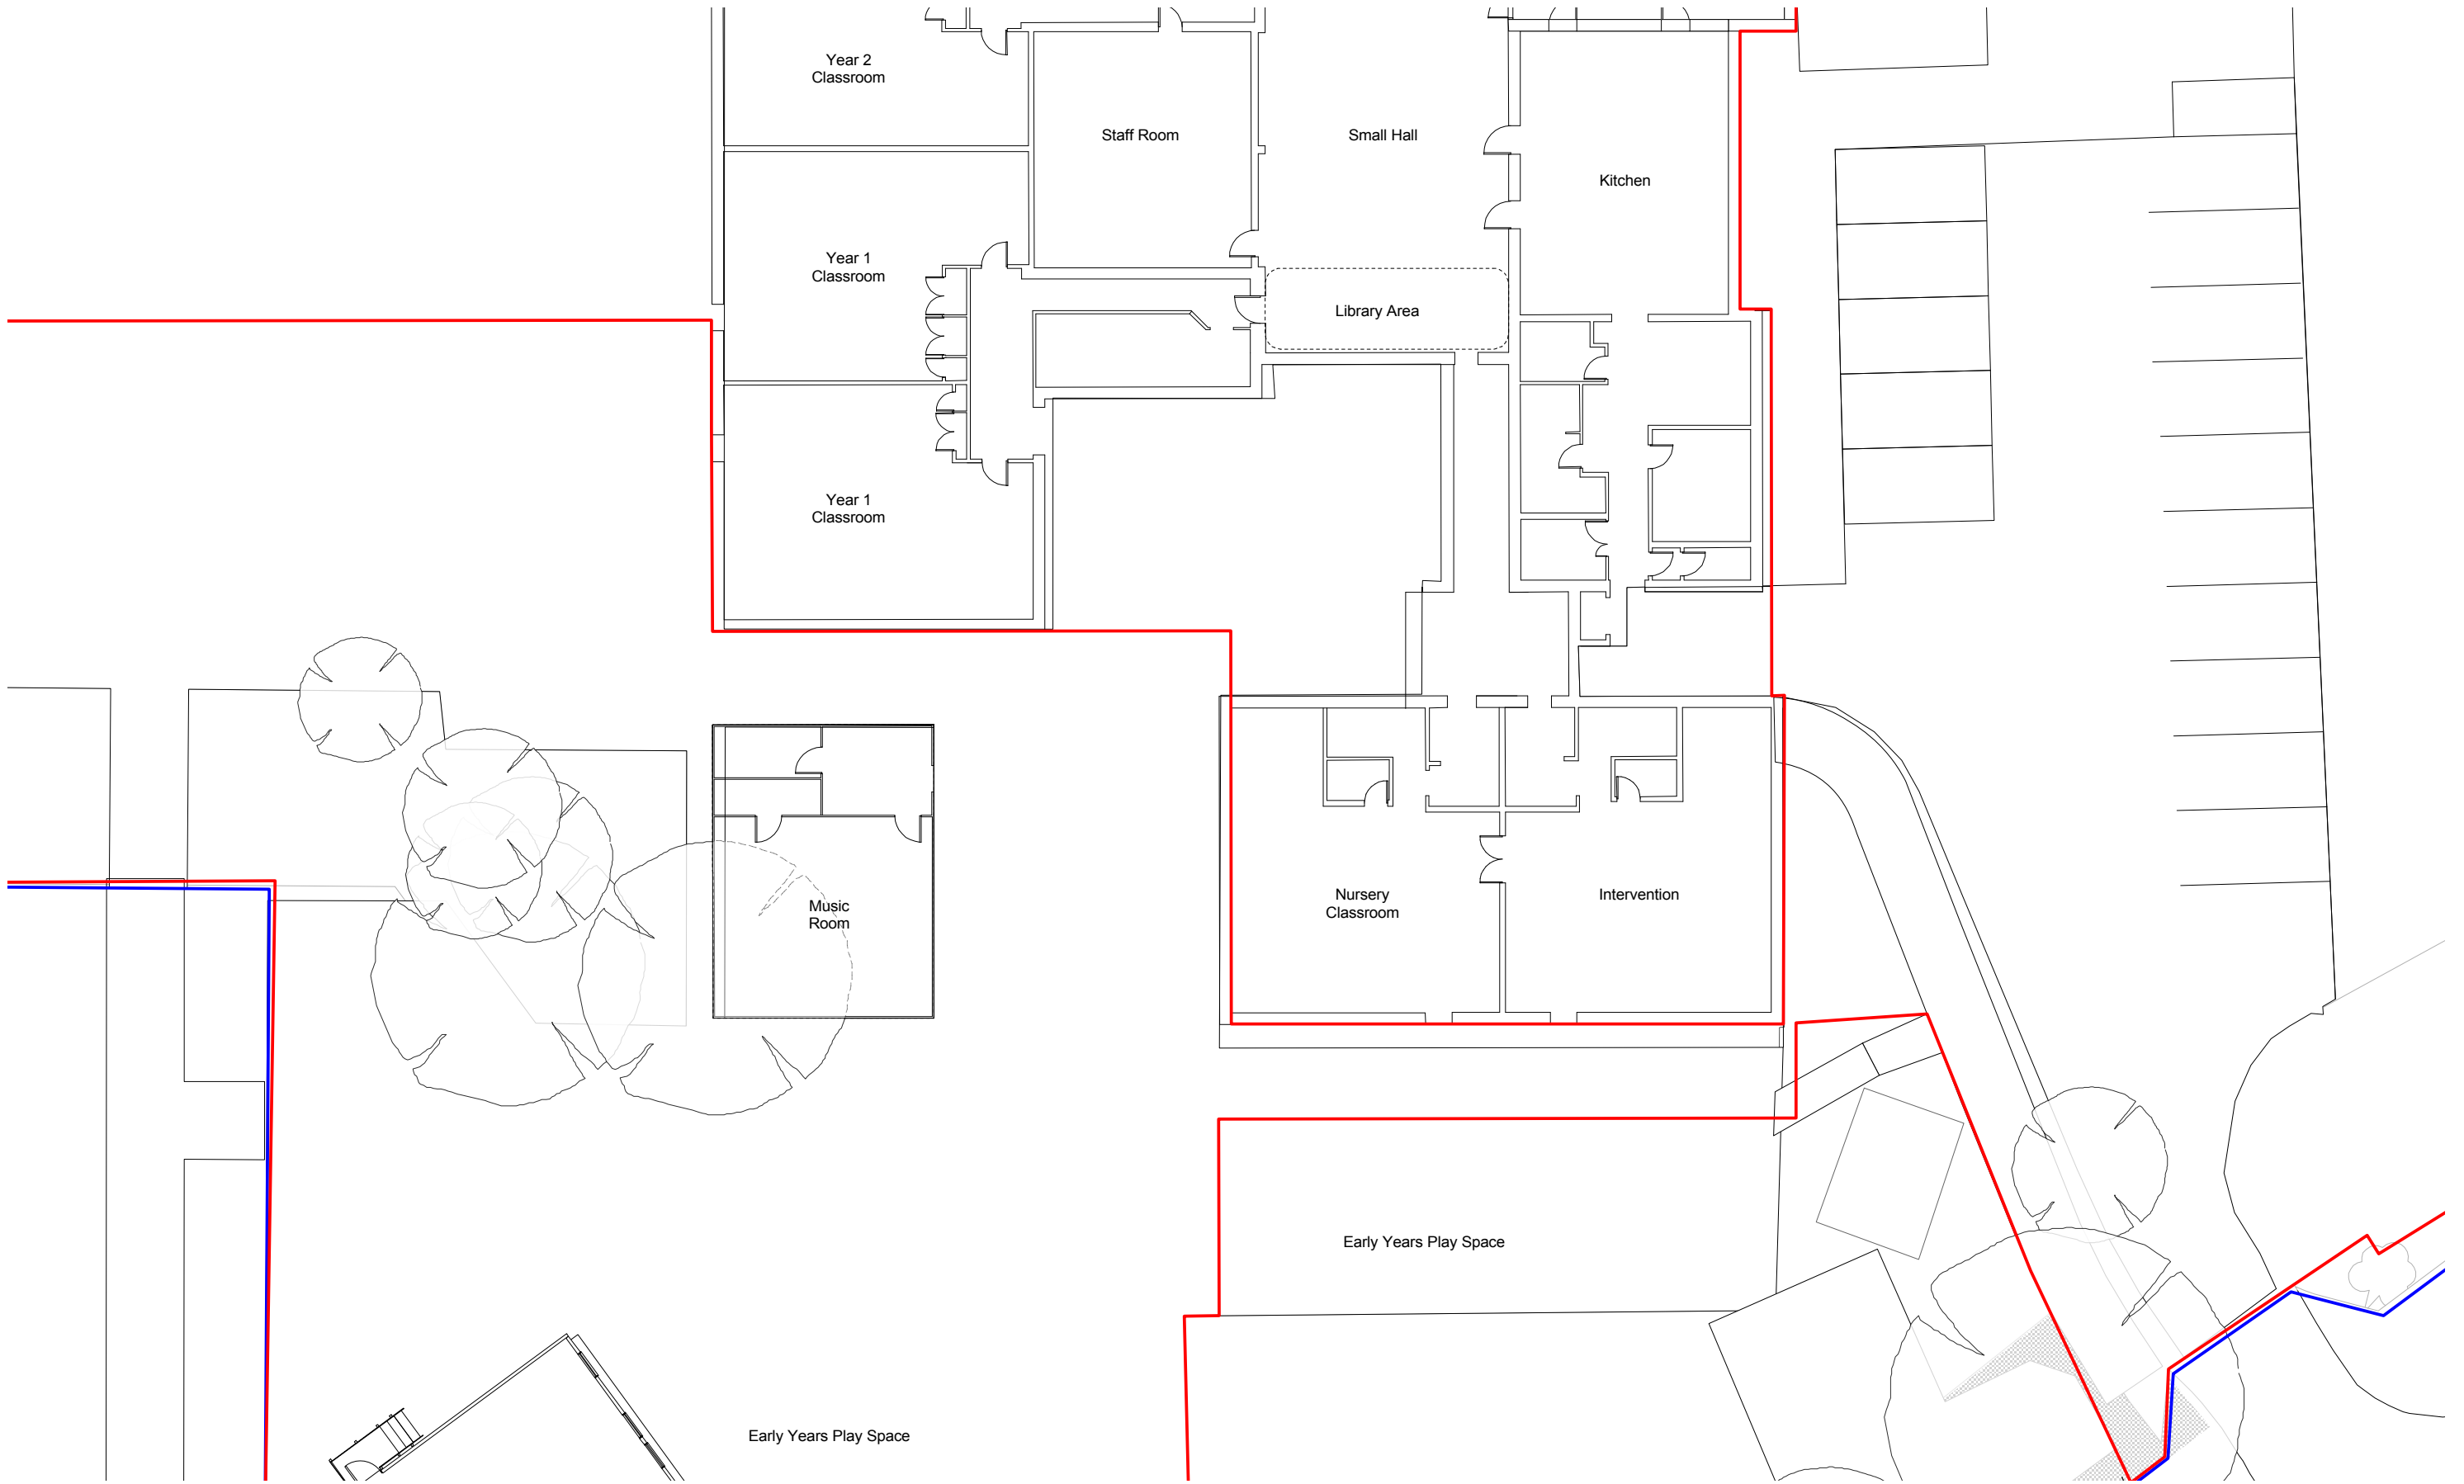


PLANNING

Notes		rev		description	date	by
1 This drawing is © copyright Hampshire County Council 2018. No unauthorised reproduction of any kind is permitted.		P1	Issued for Planning	26/01/18	RS	
2 No Dimensions to be scaled from this drawing						
3 This map is reproduced from Ordnance Survey material with the permission of Ordnance Survey on behalf of the controller of Her Majesty's Stationery Office © Crown copyright. Unauthorised reproduction infringes Crown Copyright and may lead to prosecution or civil proceedings. (100019180), (2017)						

PROJECT		Hampshire County Council		HCC Property Services	
Moorlands Primary School Expansion to 3FE Church End Lane		Three Ministers House, 76 High Street, Winchester SO23 8UL. tel: (01962) 847801		Property Services	
SCALE		DATE		REVISION	
1:100 @ A1 1:200 @ A3		26.01.18		P1	

SHEET CONTENTS		DRAWING No.		REVISION	
Existing Year R Classroom Ground Floor Plan		E03153-A-2005		P1	