


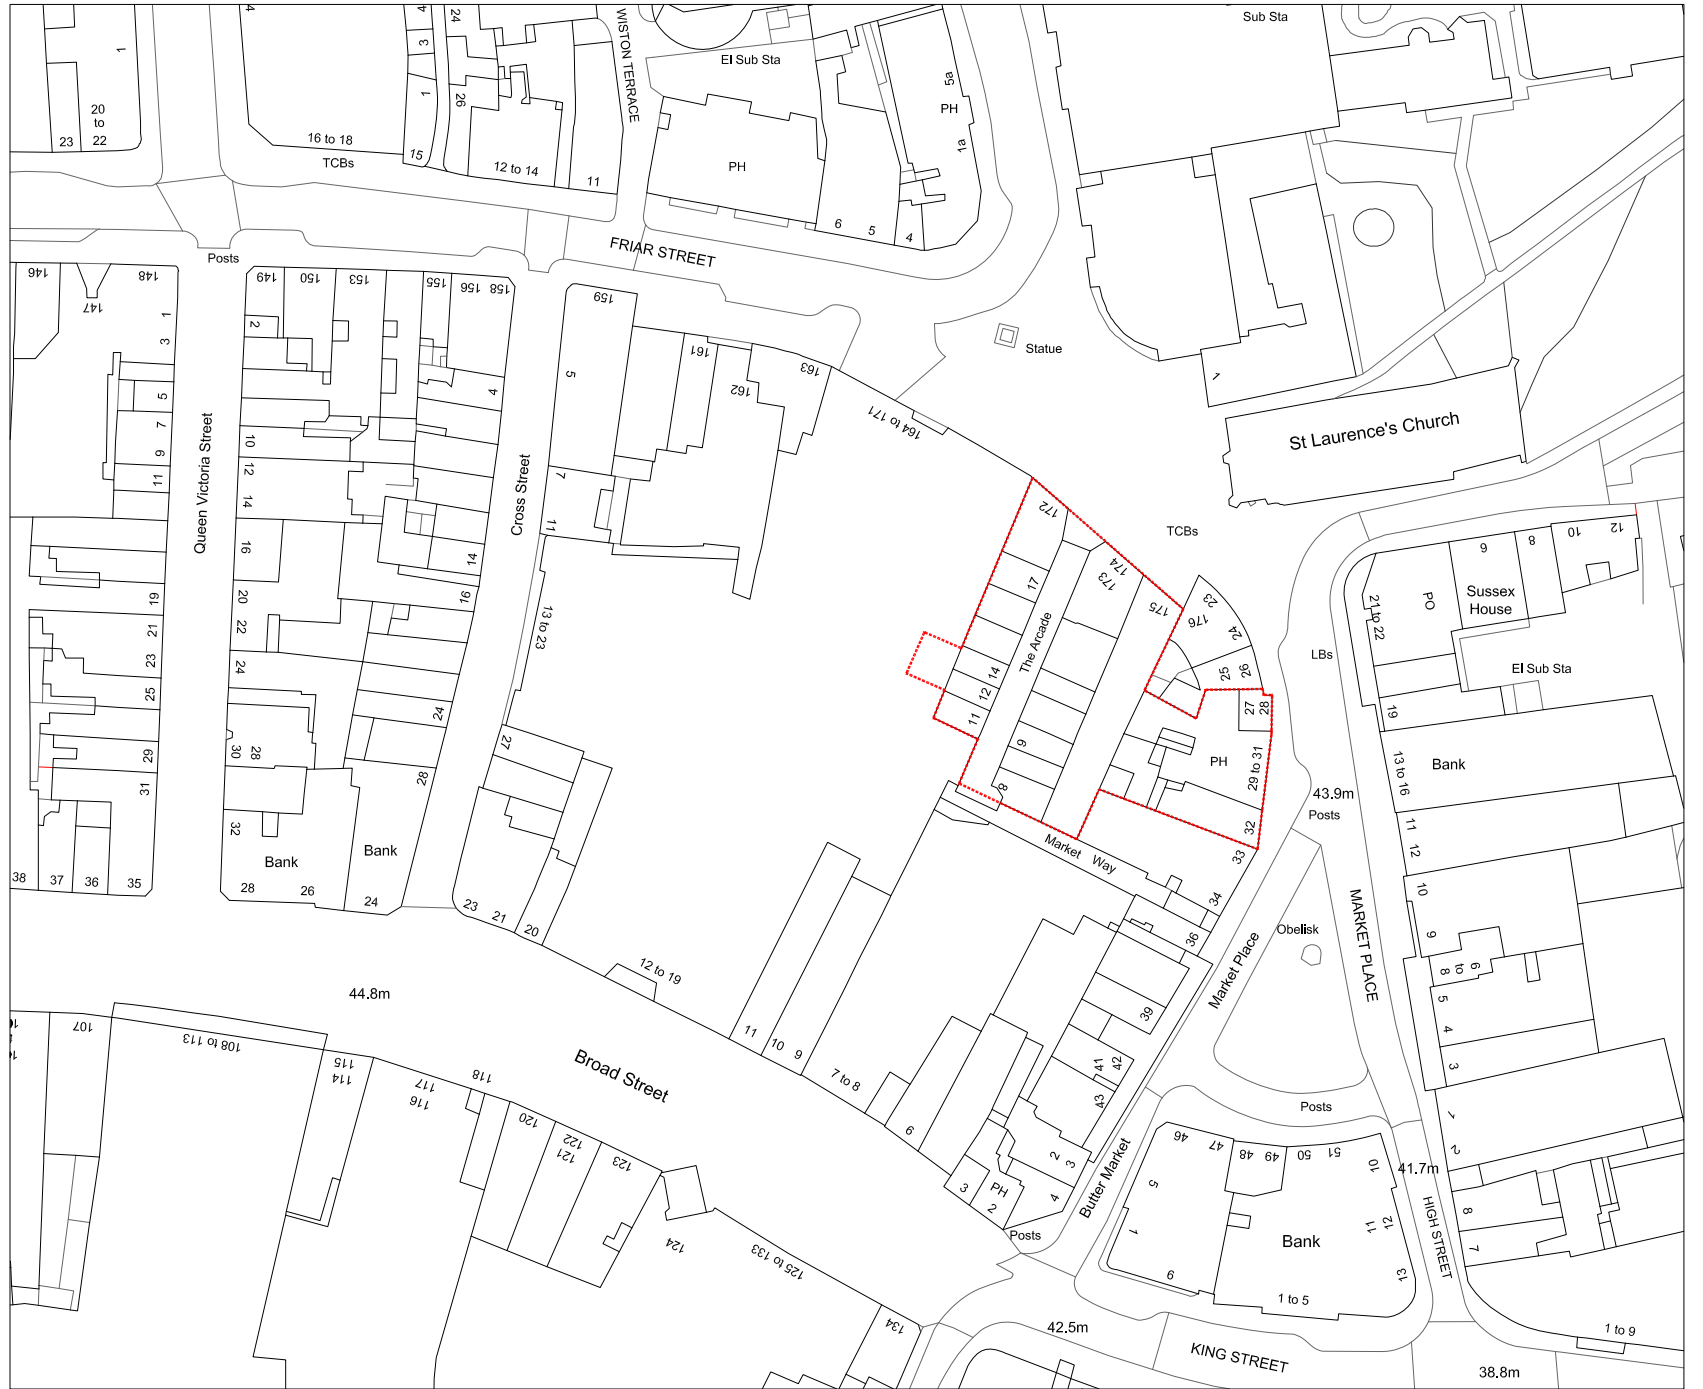

01

SITE LOCATION PLAN

Scale 1:500 @ A1 1:1000 @ A3



02


SITE LOCATION PLAN

Scale 1:625 @ A1 1:1250 @ A3


NOTES:

ALL RIGHTS DESCRIBED IN CHAPTER IV OF THE COPYRIGHT AND PATENTS ACT 1988 HAVE BEEN GENERALLY ASSERTED
DRAWINGS BASED ON INFORMATION PREPARED BY GEOsurveys Ltd. TEL: 07840 838366.
DRAWINGS ARE NOT FOR CONSTRUCTION UNLESS OTHERWISE STATED.
REPORT ANY DRAWING INCONSISTENCIES TO THE ARCHITECT
DO NOT SCALE - ALL DIMENSIONS TO BE CHECKED ON SITE

Scale 1:625 @ A1, 1:1250 @ A3

 


Scale 1:500 @ A1 / 1:1000 @ A3

 

REVISIONS:

RODIĆ DAVIDSON ARCHITECTS is the trading name of bdAr ltd

 

Client
Sonic Star Properties Limited

Scale
AS SHOWN

Project No.
RD_0899

Date
FEBRUARY 2018

Drawn by
ER

Checked by
ID

Project
Bristol and West Arcade, 173-175 Friar Street,
Reading, RG1

Drawing Title
Site Plan

Drawing No.
P.100

Rev

RODIĆ DAVIDSON ARCHITECTS

1 Pied Bull Yard
London WC1A 2AE
t: +44 (0)207 043 3551
f: +44 (0)207 043 3552

www.rodicdavidson.co.uk