

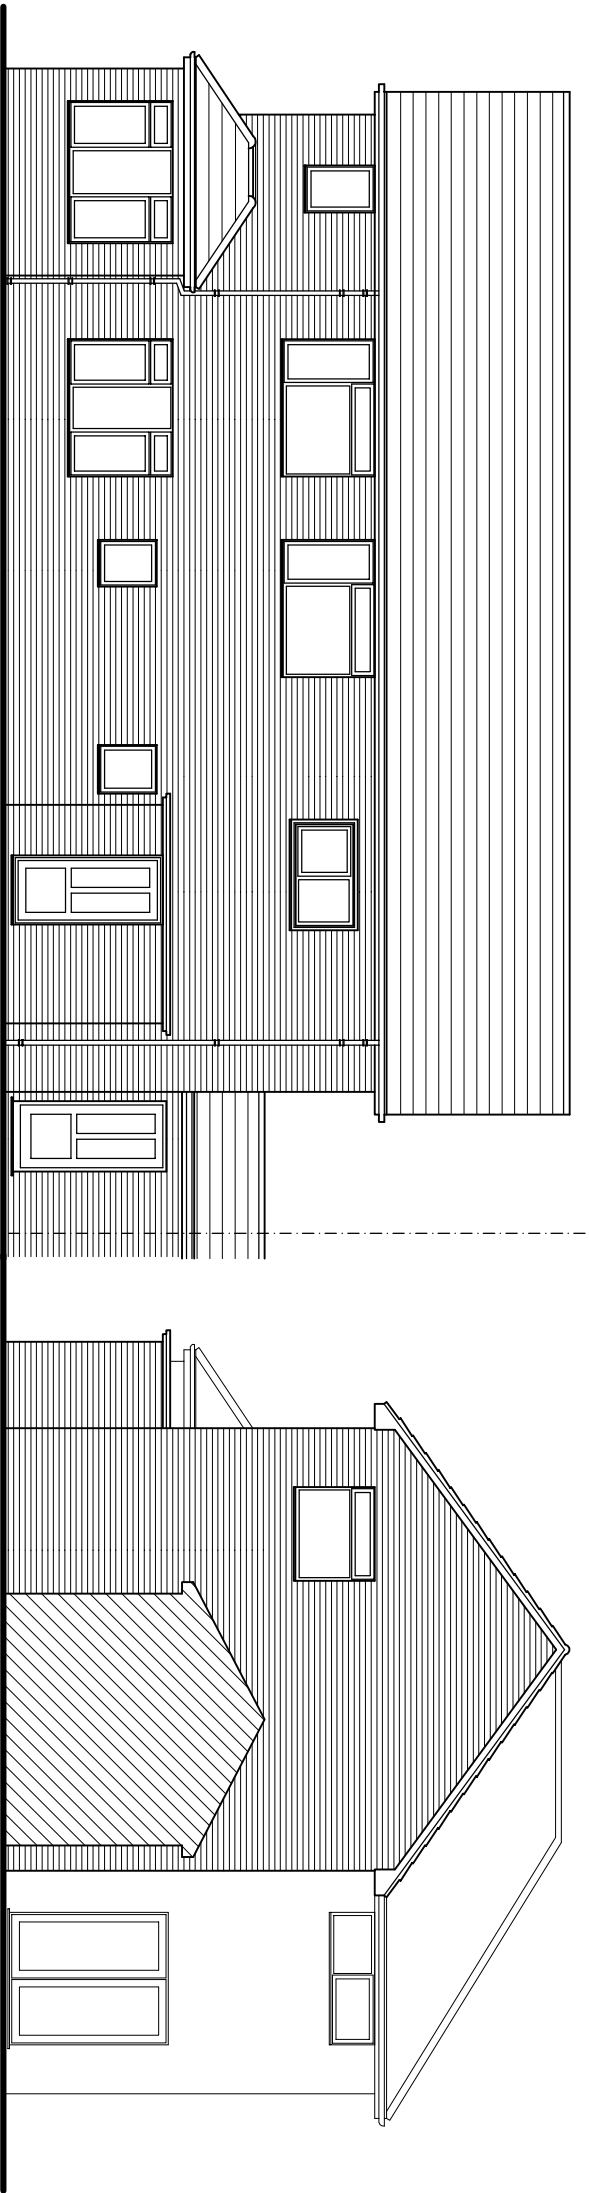


NOTE
ALL MATERIALS INTENDED TO BE USED ON
NEW EXTENSION ARE TO MATCH EXISTING.
THIS DRAWING HAS BEEN PREPARED WITHOUT
THE BENEFIT OF AN ACCURATE SITE SURVEY
REMAINING (SIDE) ELEVATION IS UNAFFECTED
BY PROPOSED NEW EXTENSION

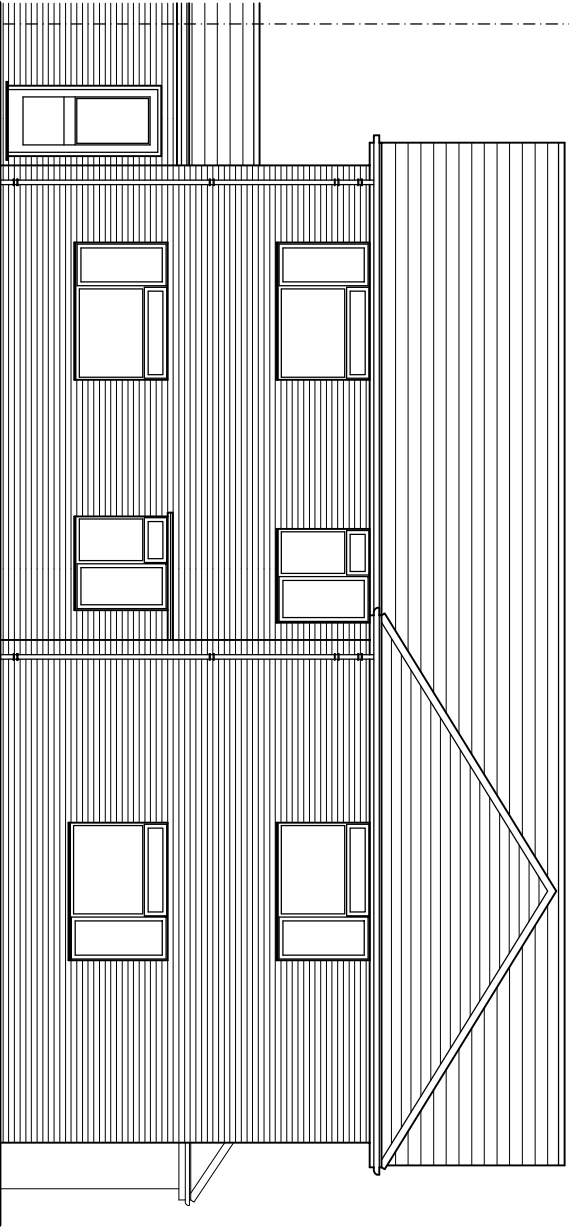

PROPOSED FRONT ELEVATION

PROPOSED SIDE ELEVATION

 

PROPOSED REAR ELEVATION

REF ID: A111111

RICHARD FENN DESIGNS LIMITED
11 HARRIER CLOSE, WOODLEY,
READING, BERKSHIRE. RG5 4PE.
Telephone READING (0118) 9691684
E-Mail : rfdl@ntlworld.com

PROPOSED SINGLE STOREY SIDE EXTENSION WITH
PITCHED ROOF OVER TO REPLACE EXISTING AT
3 SOUTH DRIVE, LEIGHTON PARK, READING,
BERKSHIRE for MR and MRS LEWIN CHAN

PROPOSED ELEVATIONS

DATE	SCALE	REVISION
NOVEMBER 15th 2017	1 : 100	

DRAWING No.
LC12