



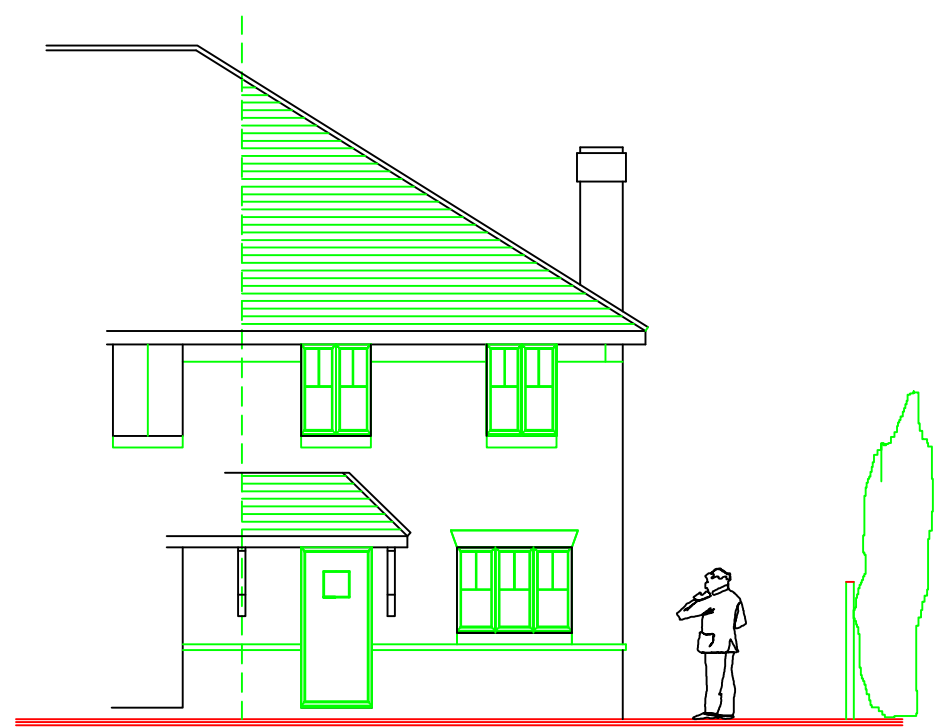


EXISTING FRONT ELEVATION 1/100.

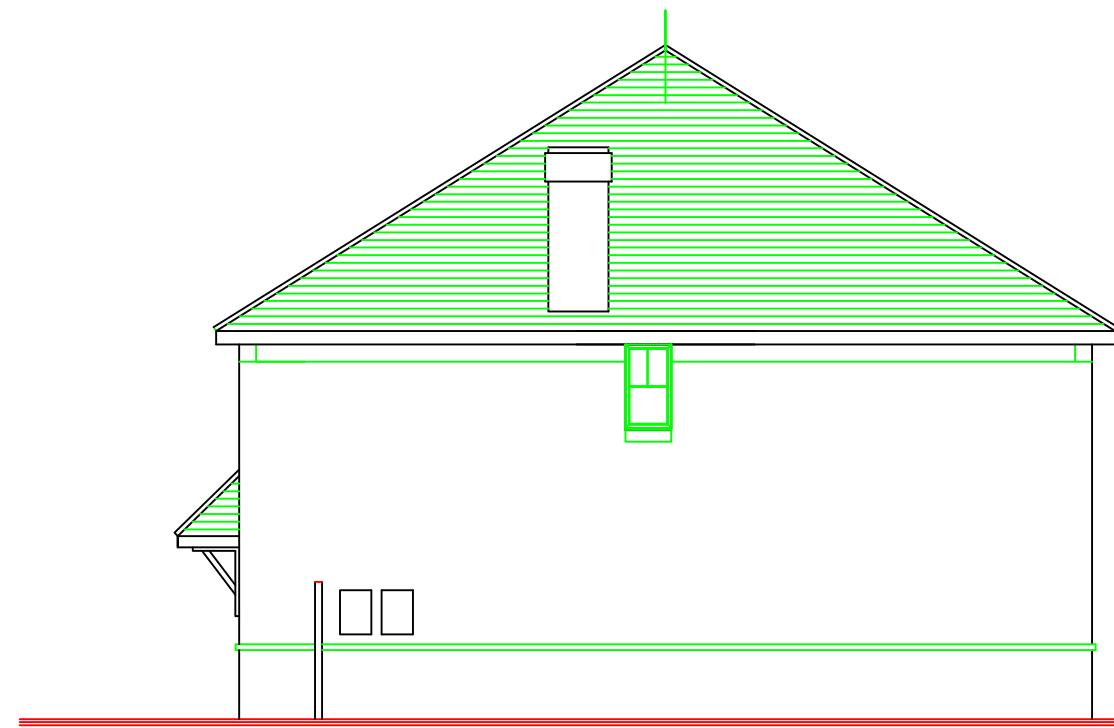


EXISTING SIDE ELEVATION 1/100.




EXISTING REAR ELEVATION 1/100.

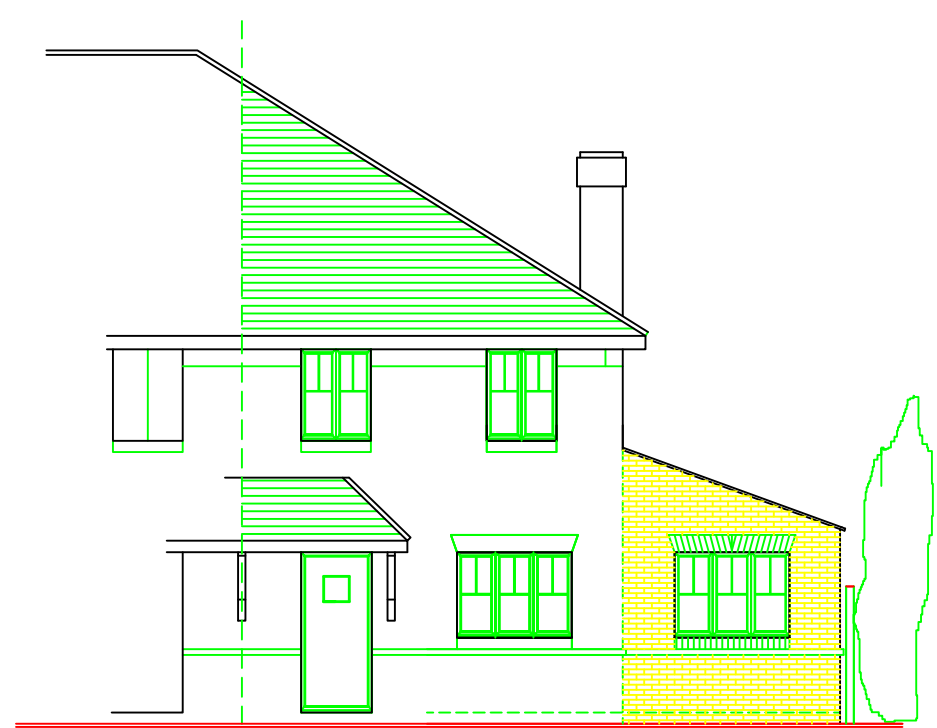


PROPOSED SIDE ELEVATION 1/100.

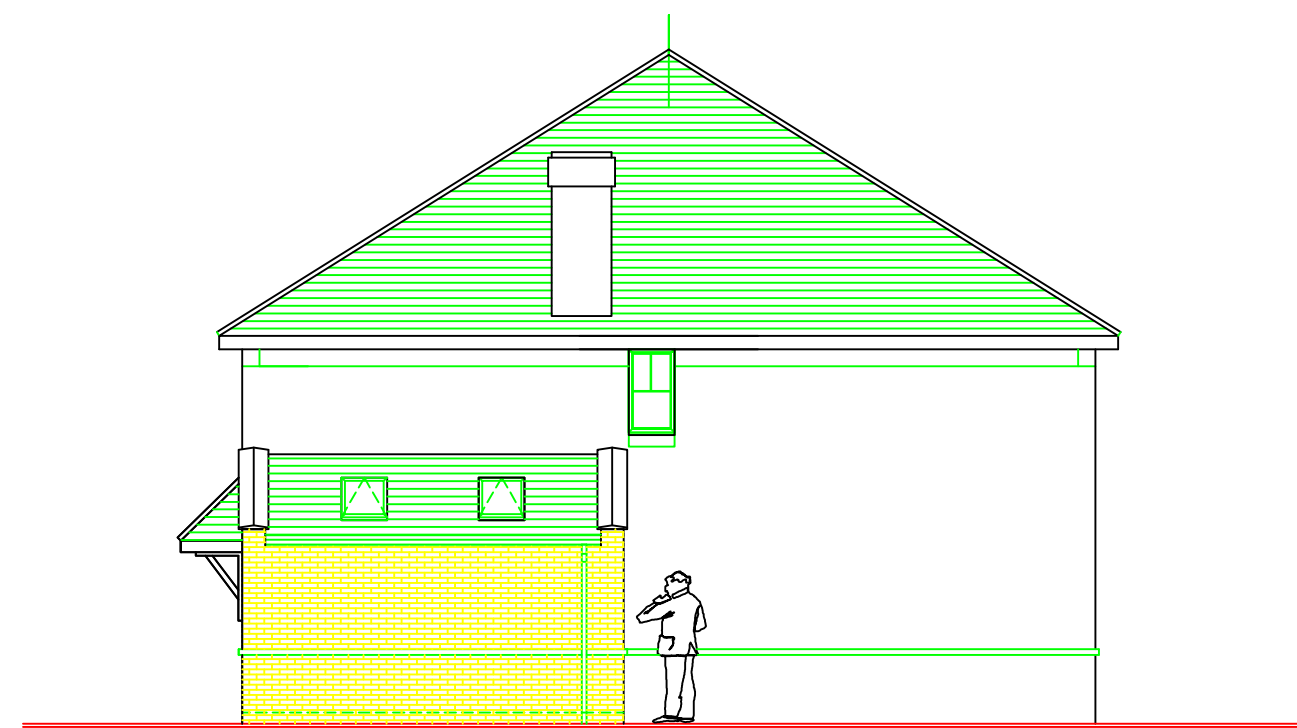

PROPOSED REAR ELEVATION 1/100.

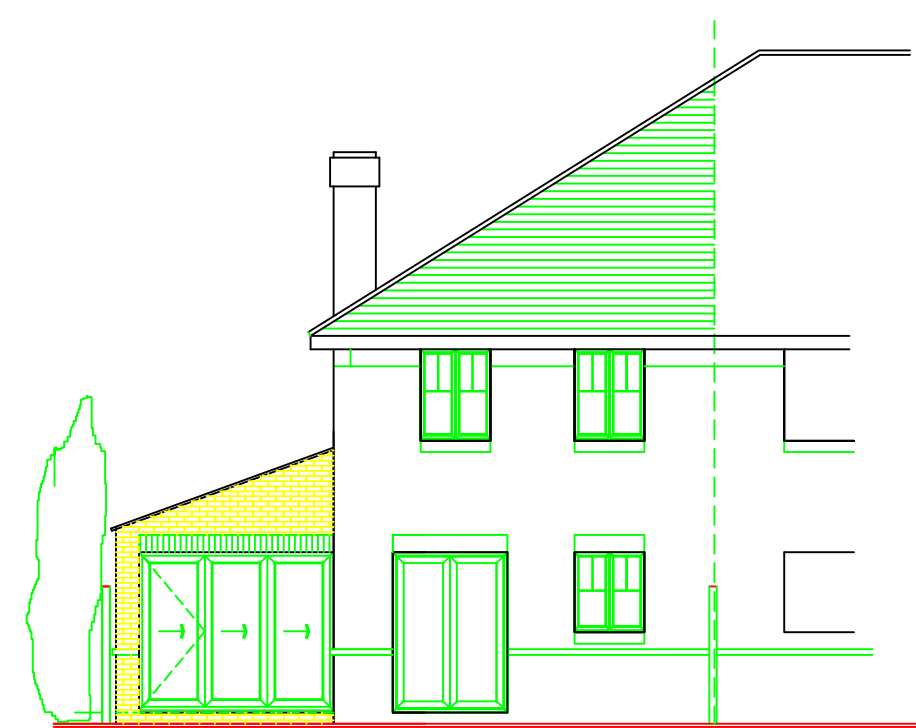


PROPOSED SIDE ELEVATION 1/100.

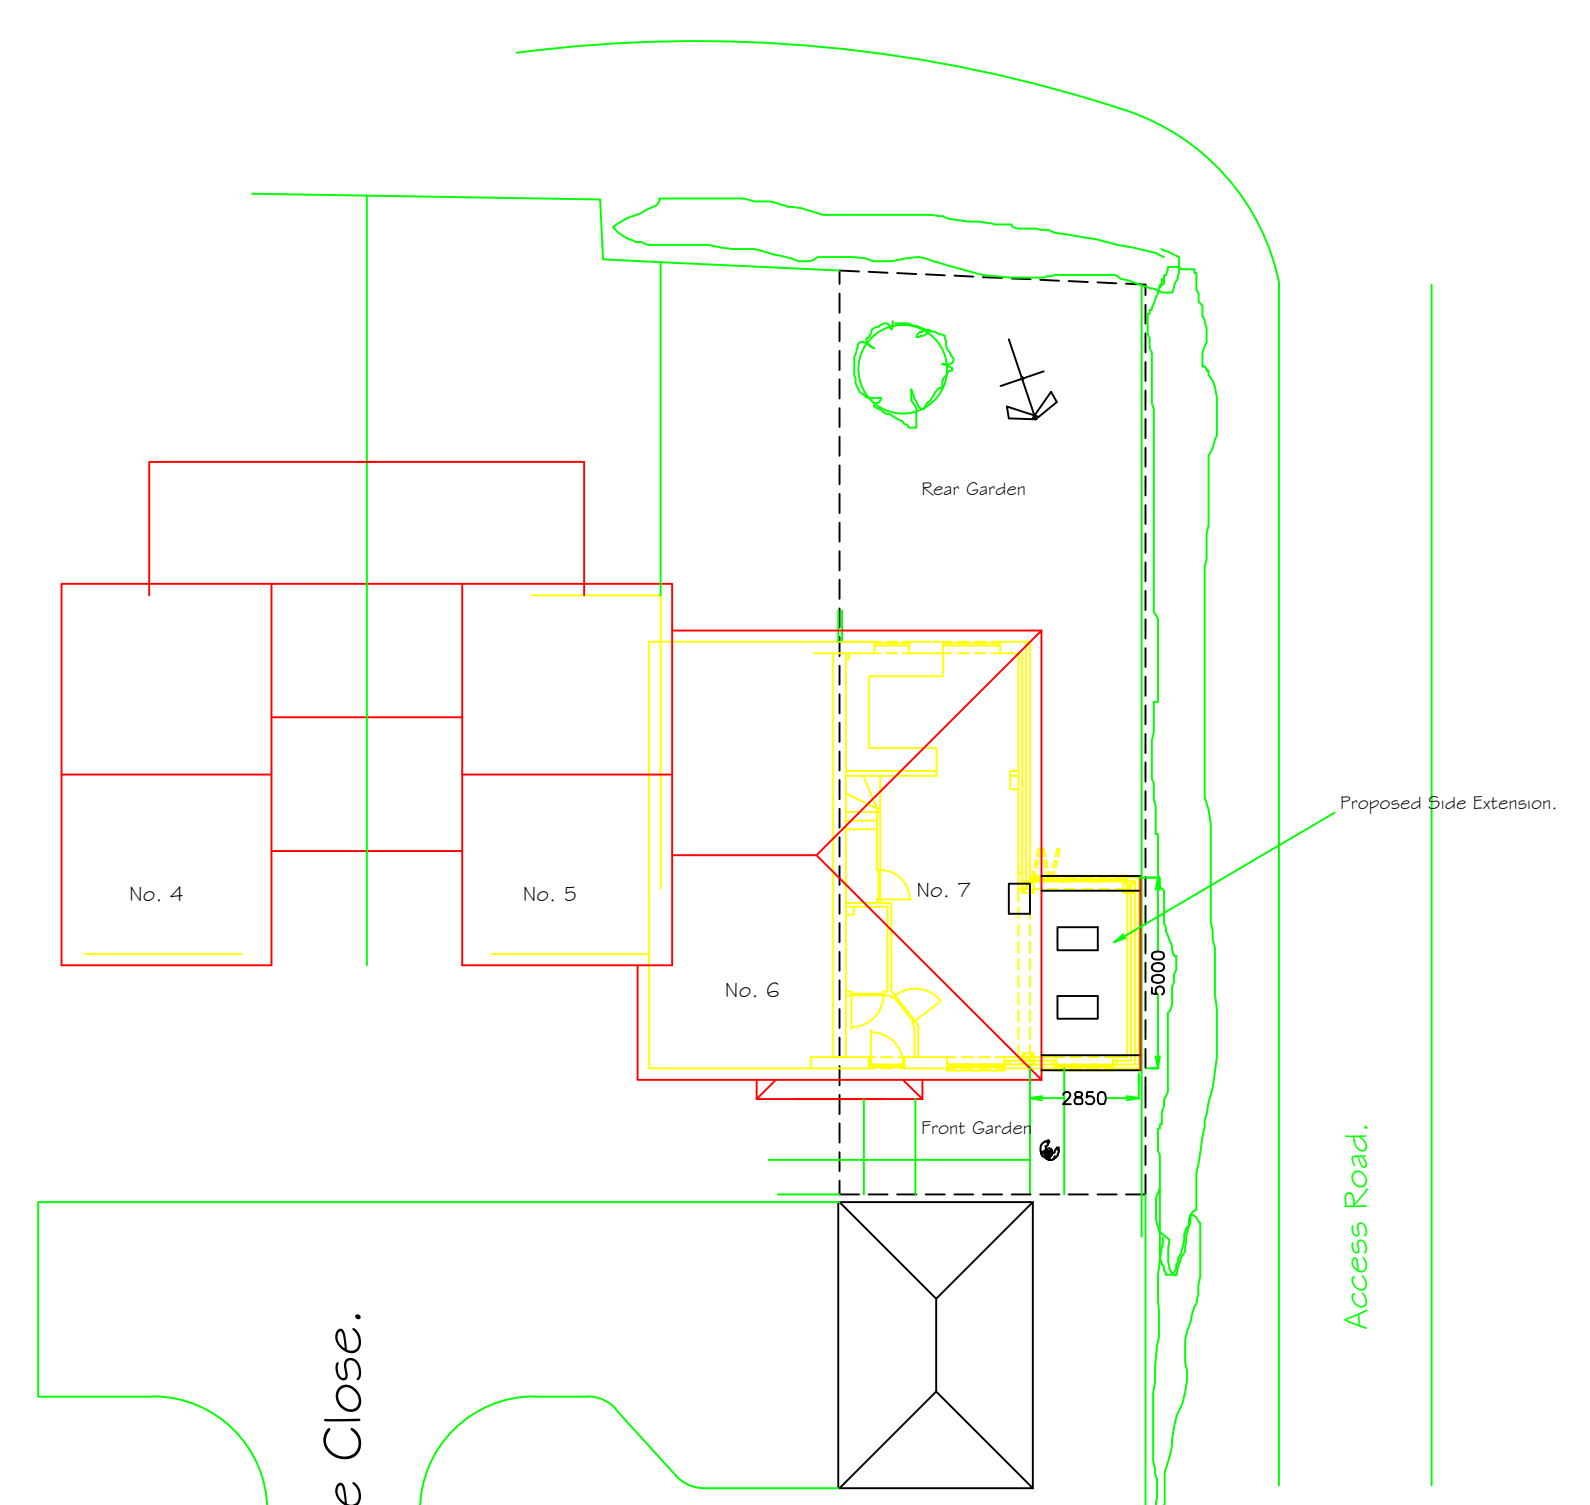


PROPOSED SITE BLOCK PLAN 1/200.


Read in conjunction with the 1/1250 Location Plan.

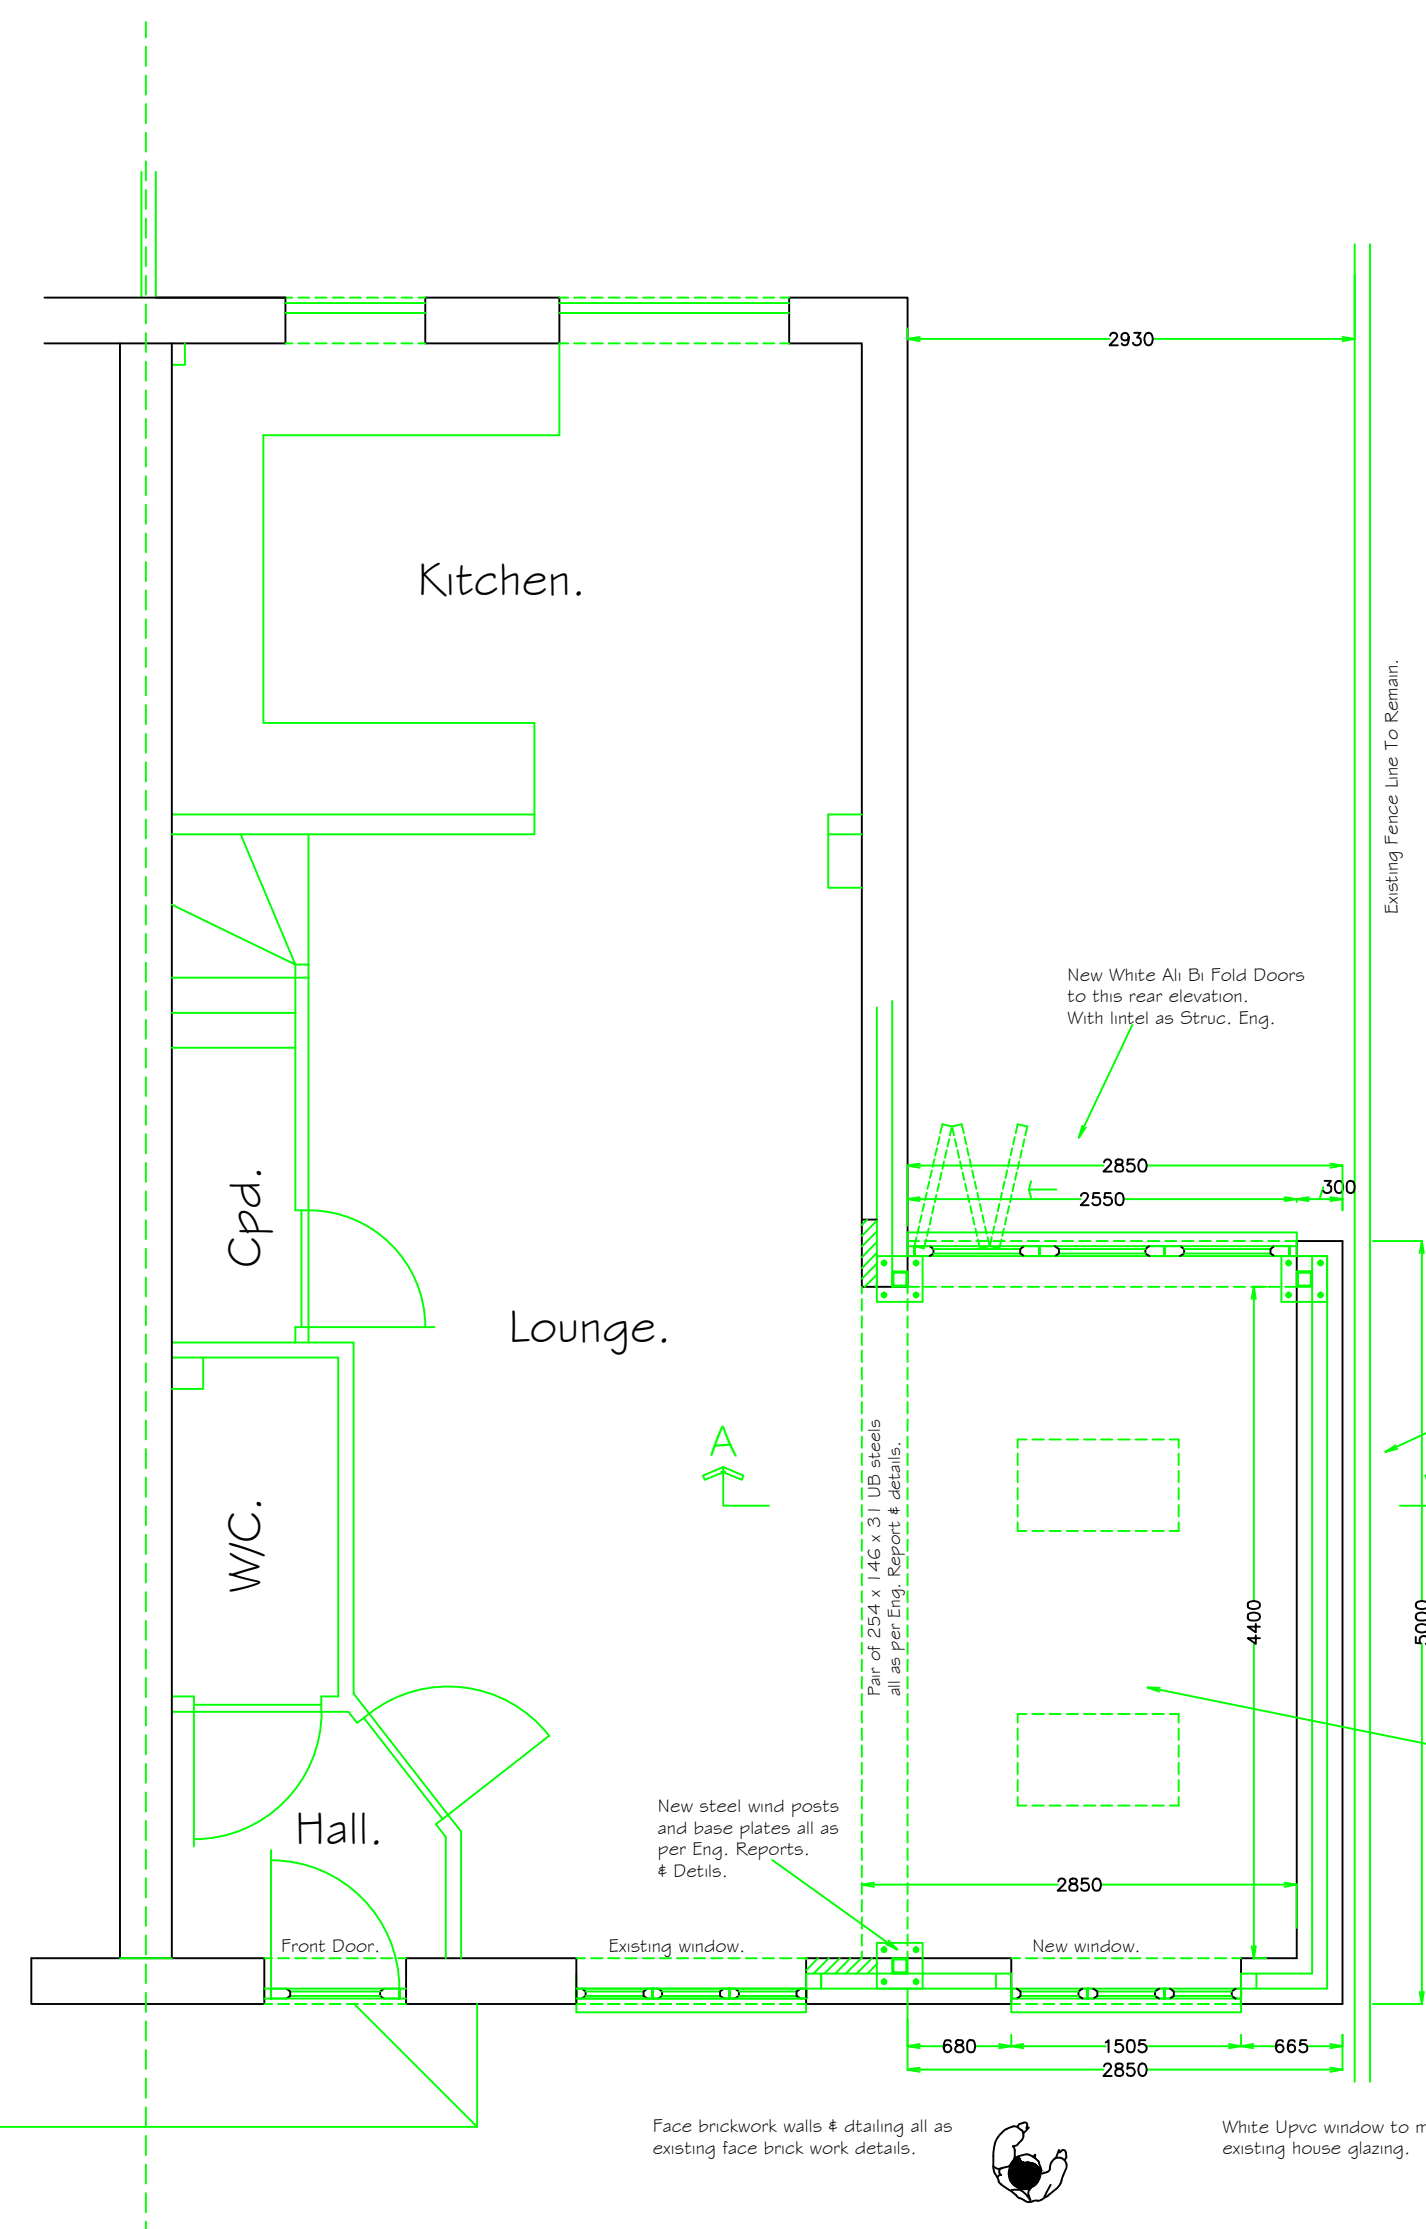


PROPOSED GROUND FLOOR PLAN 1/50.

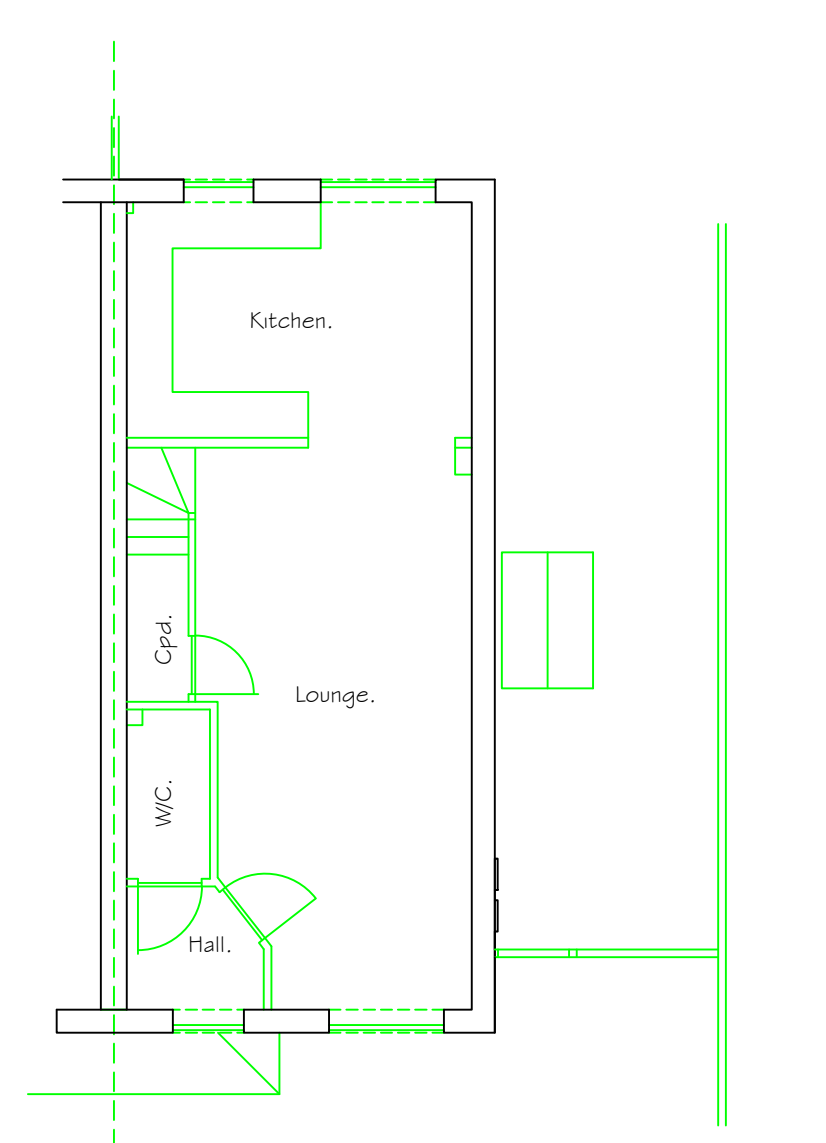


EXISTING GROUND FLOOR PLAN VIEW. 1/100.

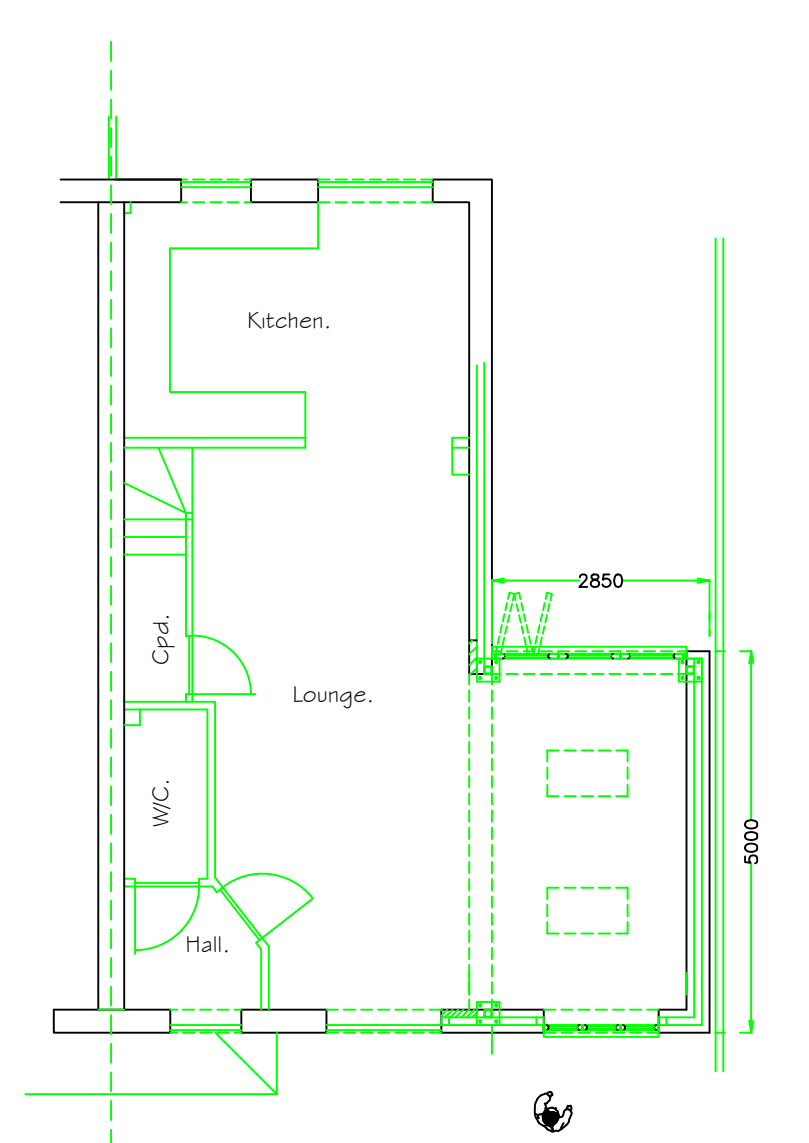

PROPOSED GROUND FLOOR PLAN VIEW. 1/100.

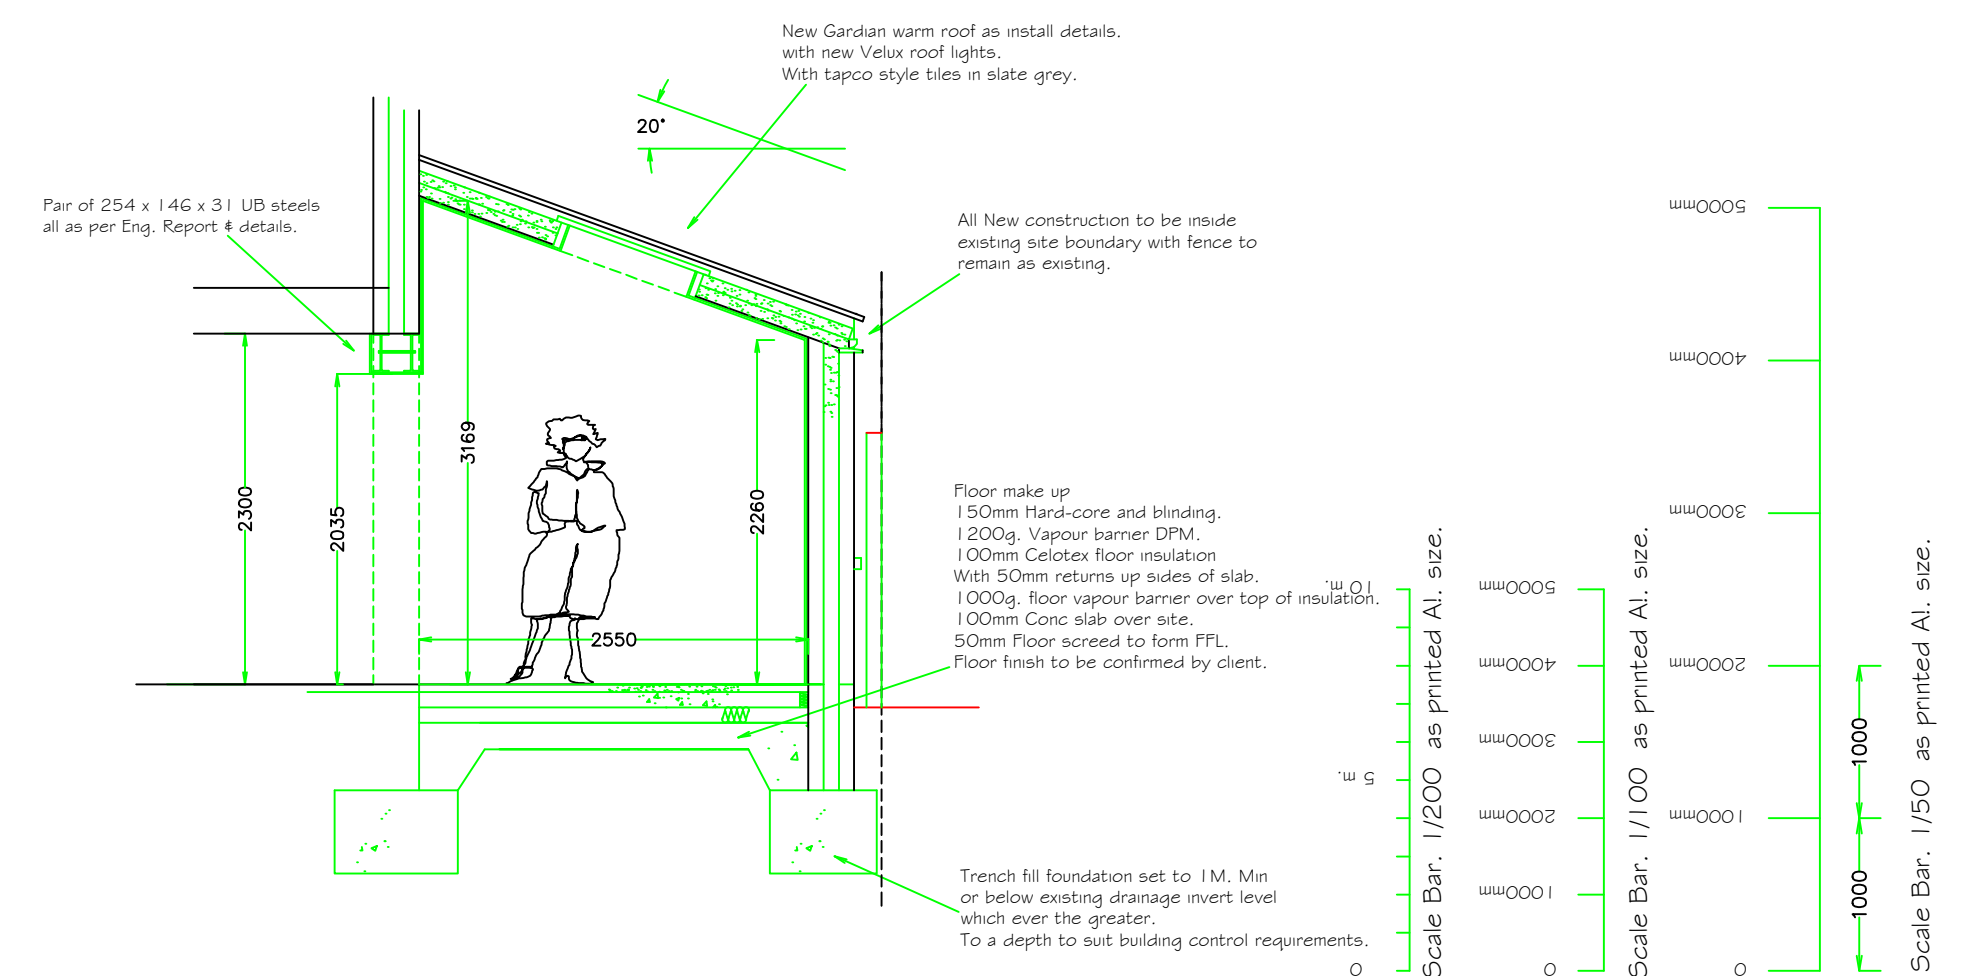

PROPOSED TYPICAL CROSS SECTION A/A.

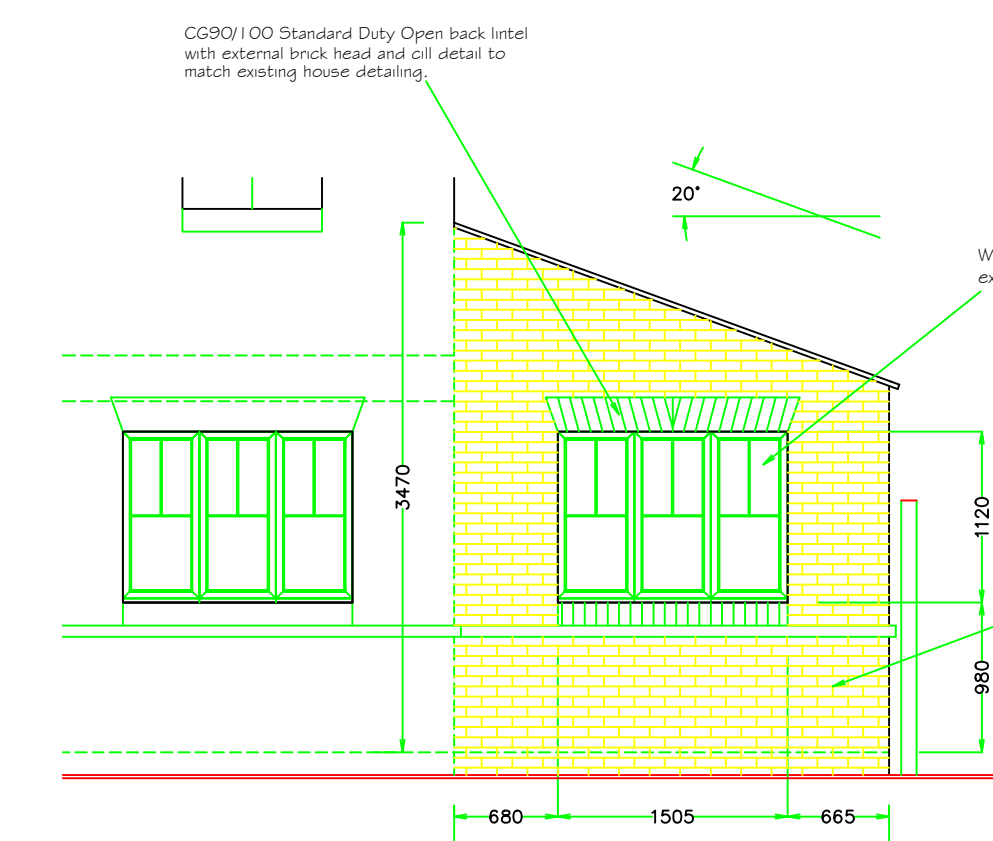

PROPOSED SIDE EXTENSION ELEVATIONS 1/50.

ACADEMY WINDOWS "BUY LOCAL BUY SAFE"

Academy Windows, 20-22 Richfield Avenue,
Reading, Berkshire. RG1 8EQ.
Telephone 0118 956 0123

REV.	DATE.	NOTES.
Job Title. Proposed Single Storey Extension at side of property For Mr. & Mrs. Jackson, 7 Little Woodcote Close, Caversham, RG4 7BX.		
Drawing Title. Proposed & Existing Layout Plans & Elevations.		
Drawn by. Colin Peter Dodds.		
Scale. As Marked. A1, Paper size.		Date. 11/04/18
PLANNING NUMBER		BUILDING CONTROL No.
Drawing Number. 01/JACKSON/18.		