




Revision Number	Revisions	Revision Date
P1	Issued for Planning Application	Aug. 2017
P2	Extension size reduced, dormer removed – Issued for Planning Application	Oct. 2017

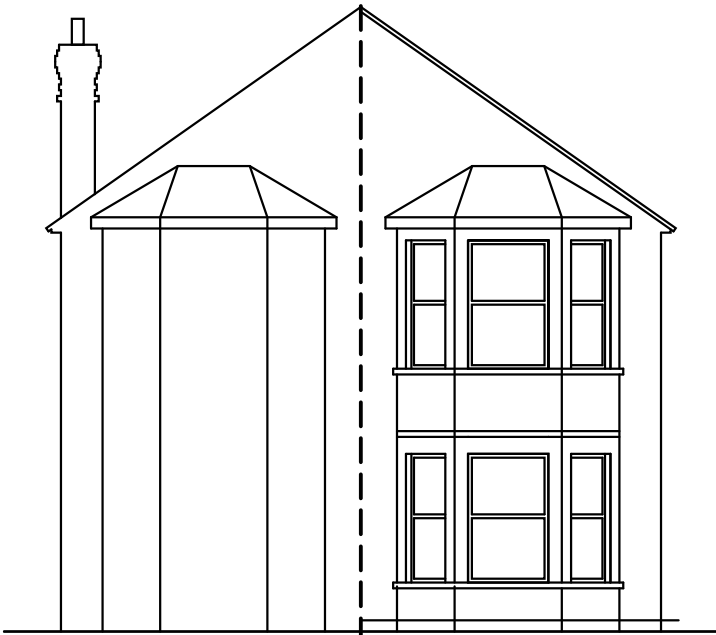


PROPOSED (North) FRONT ELEVATION

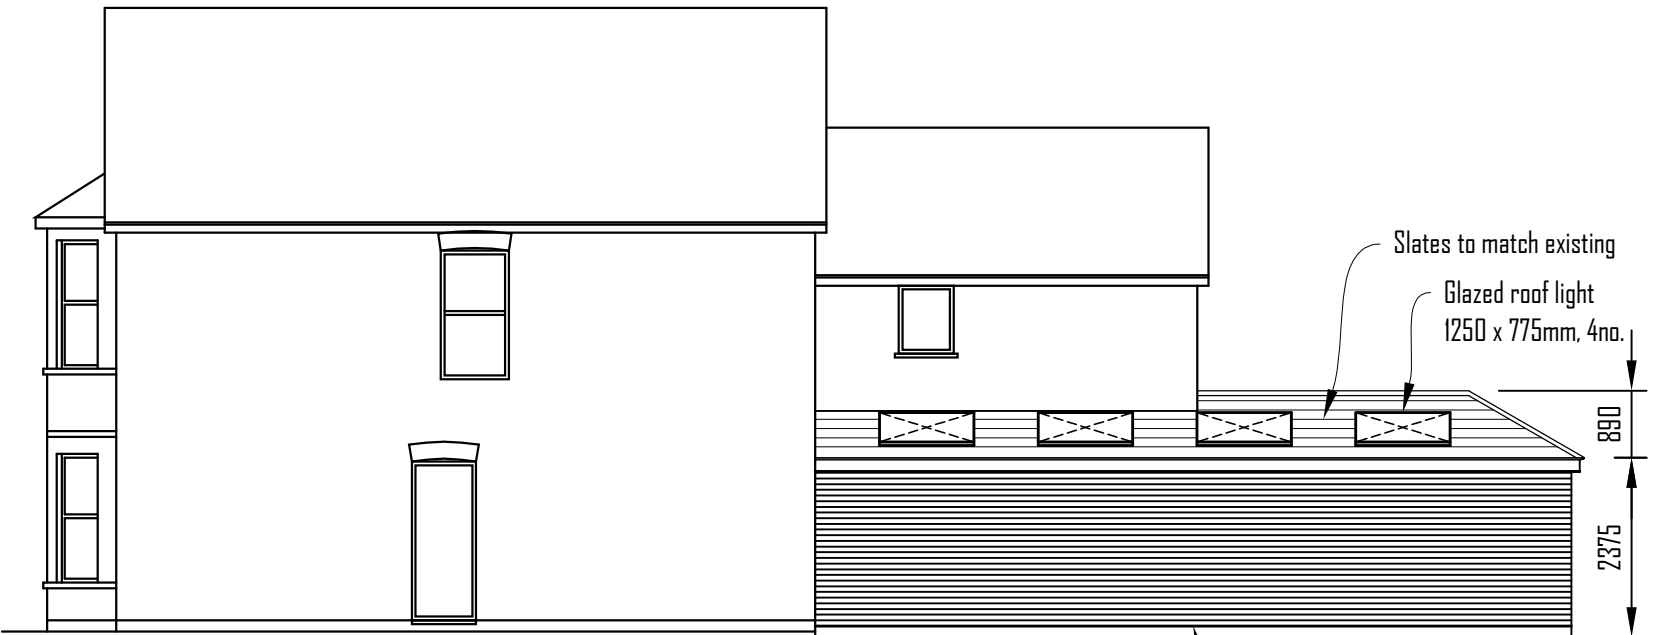

PROPOSED (West) SIDE ELEVATION

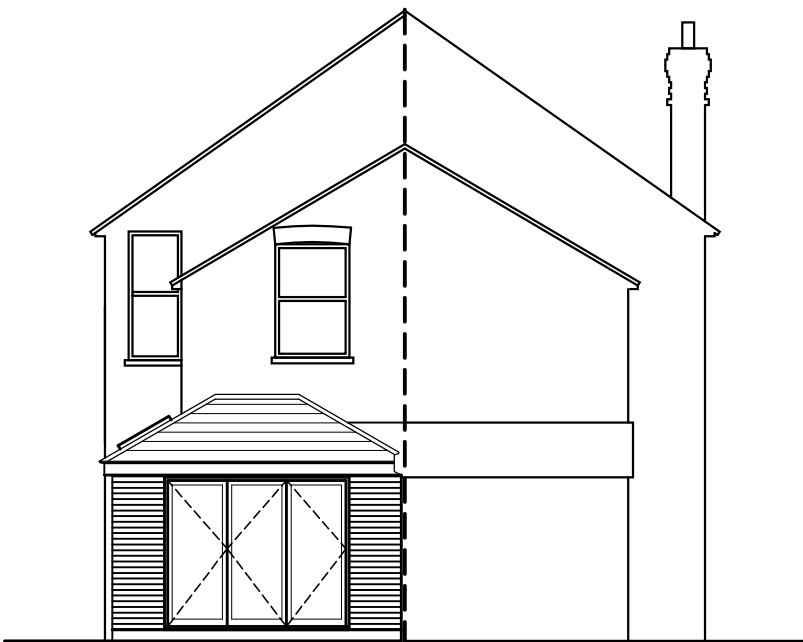

PROPOSED (South) REAR ELEVATION

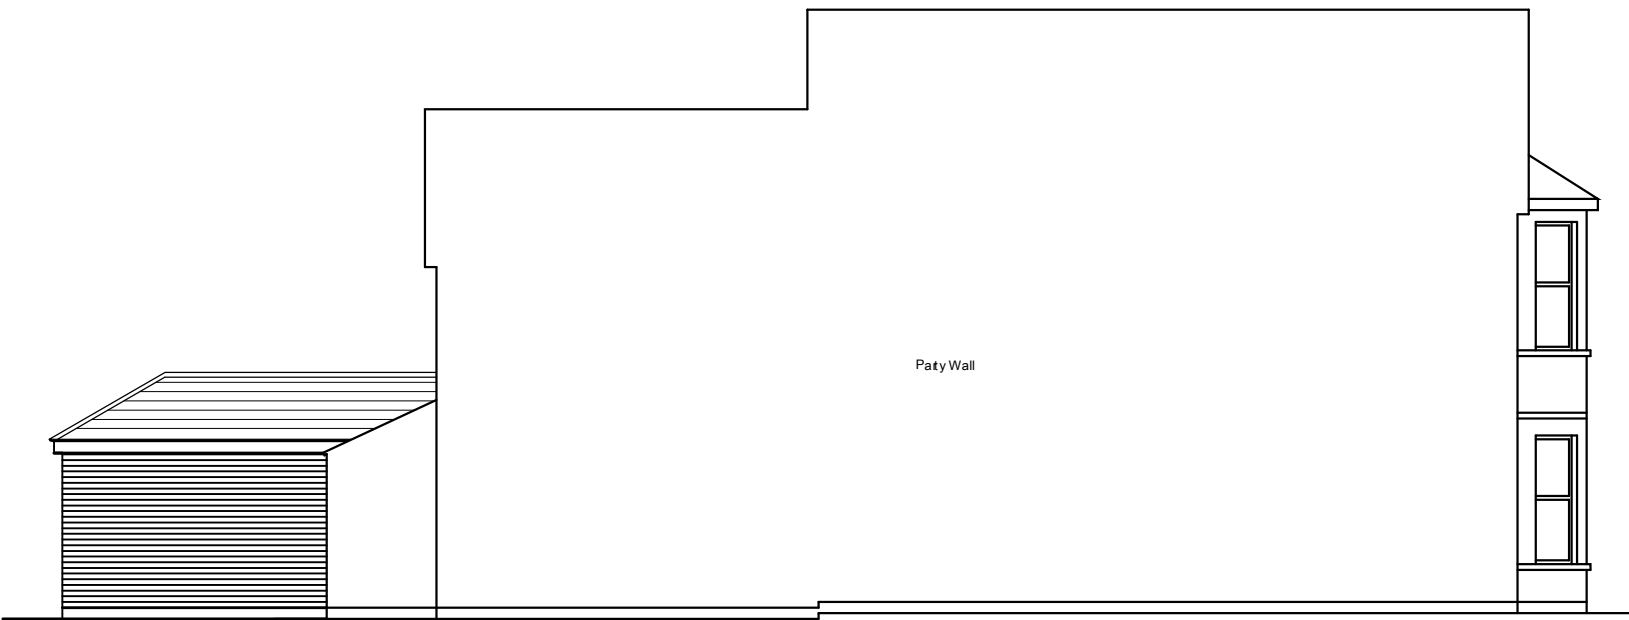

PROPOSED (East) SIDE ELEVATION

Client: Mr and Mrs C Hodges
27 Palmer Park Avenue, Reading, RG6 1DN

Project: Proposed Extension

Drawing: Proposed Elevations

Drawn by: Psa	Dwg. No: 1703.05	Scale: 1:100 @ A3	Date: July 2017							
SCALE BAR @ 1:100										
0	1	2	3	4	5	6	7	8	9	10
										