


OS LOCATION MAP

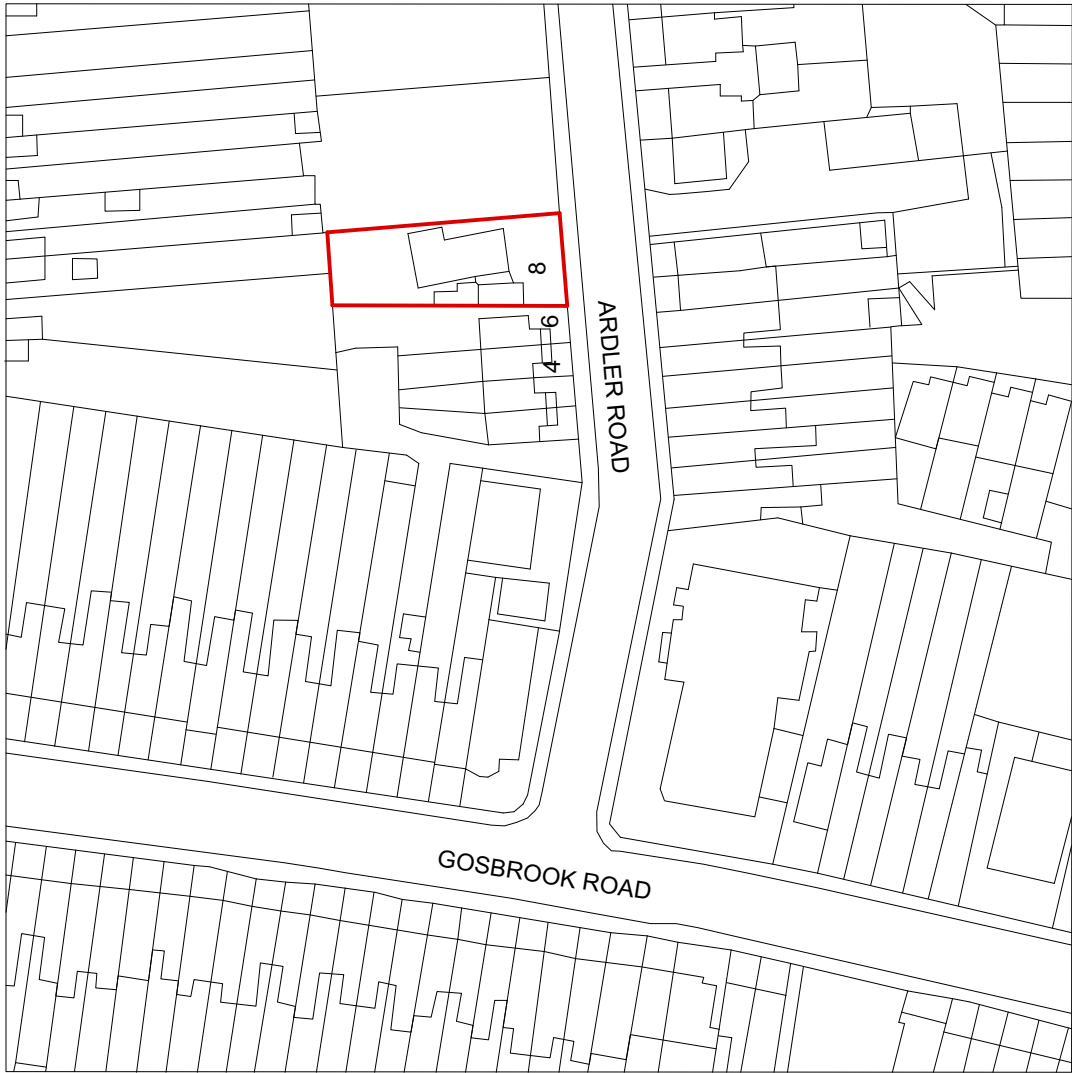

project		8 Arlder Road, RG4 5AE Reading		
for		Berkshire Corporate		
title		OS Plan		
status		Planning		
scale	size	drawing number	rev.	
1/1000	A3	17007-0-001	P1	



A r c h i t e c t s

Henry Wood House, 2 Riding St.
London W1W 7FA

g-architects.co.uk
Gonzalez Architects LTD Company 10092709
registered in England

SiTE PLAN EXISTING


ARDLER ROAD

8

6

Existing Building to be demolished

Boundary Line

 

project	8 Arlder Road, RG4 5AE Reading		
for	Berkshire Corporate		
title	Site Plan Existing		
status	Planning		
scale	size	drawing number	rev.
1/100	A3	17007-0-002	P1




G

Architects

Henry Wood House, 2 Riding St.
London W1W 7FA

g-architects.co.uk
Gonzalez Architects LTD Company 10092709
registered in England

SITE PLAN PROPOSED

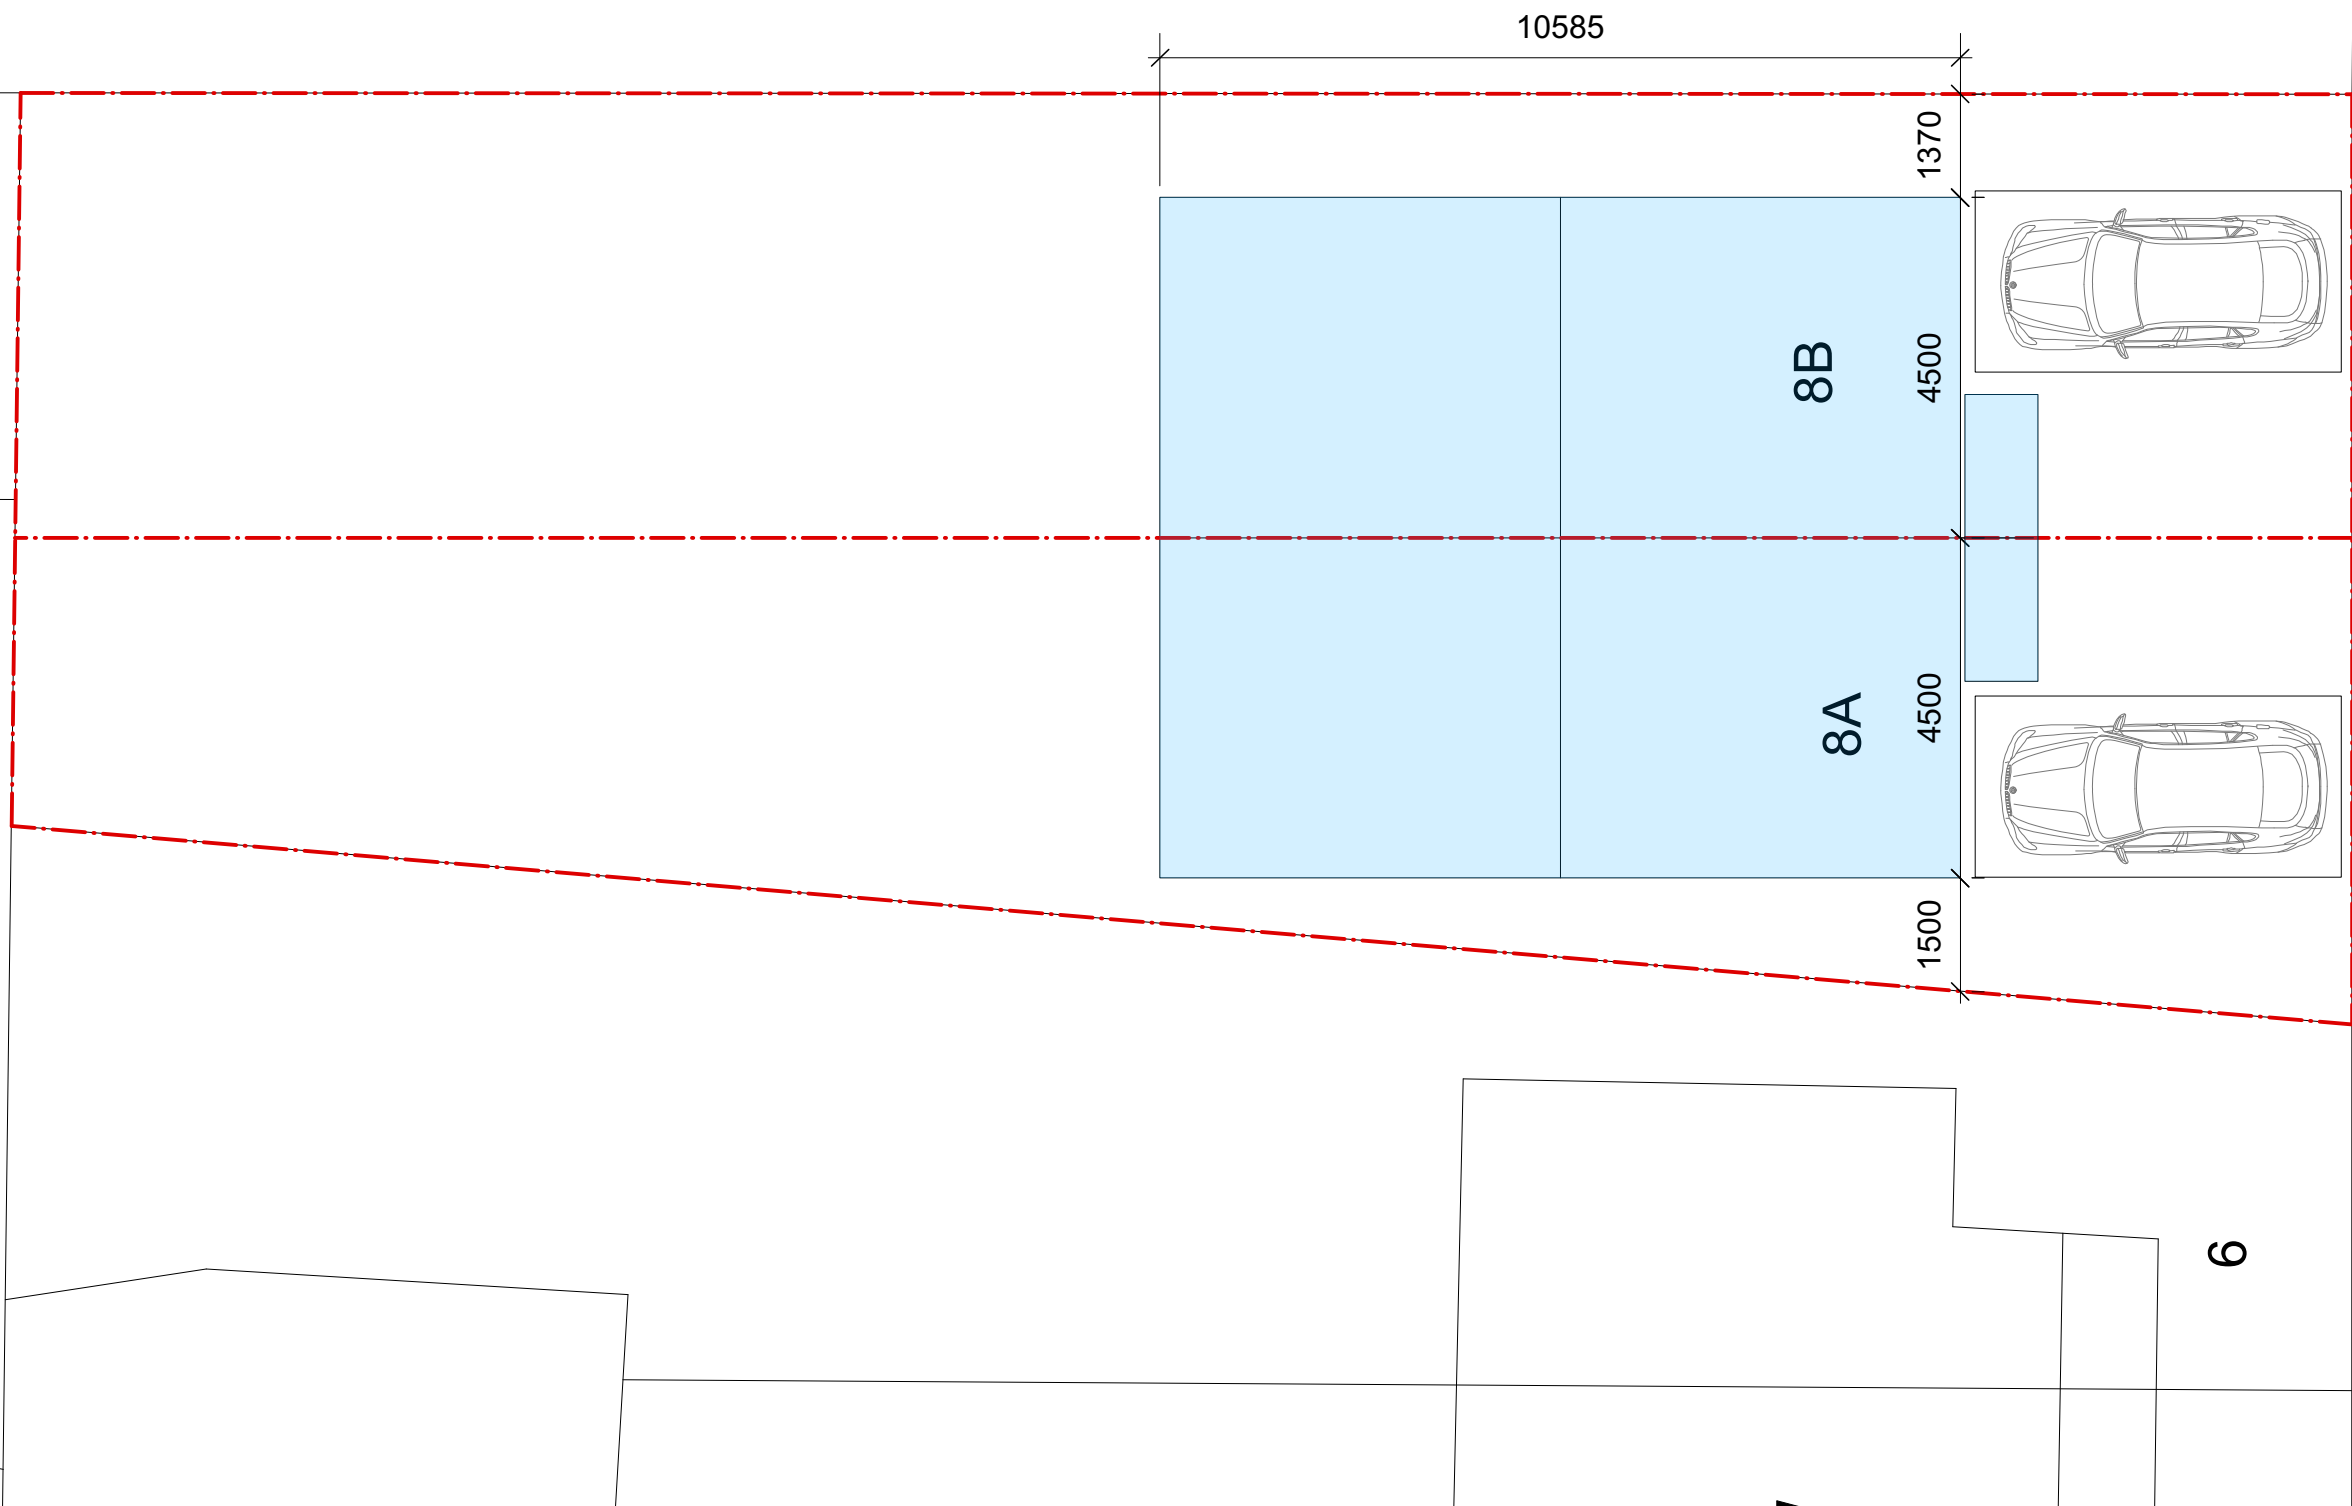


ARDLER ROAD

New Building



Boundary Line

 

project 8 Arlder Road, RG4 5AE Reading
for Berkshire Corporate
title Site Plan Proposed

status Planning

scale 1/100


size A3


drawing number 17007-0-003

rev. P1




G
Architects
Henry Wood House, 2 Riding St.
London W1W 7FA
g-architects.co.uk
Gonzalez Architects LTD Company 10092709
registered in England

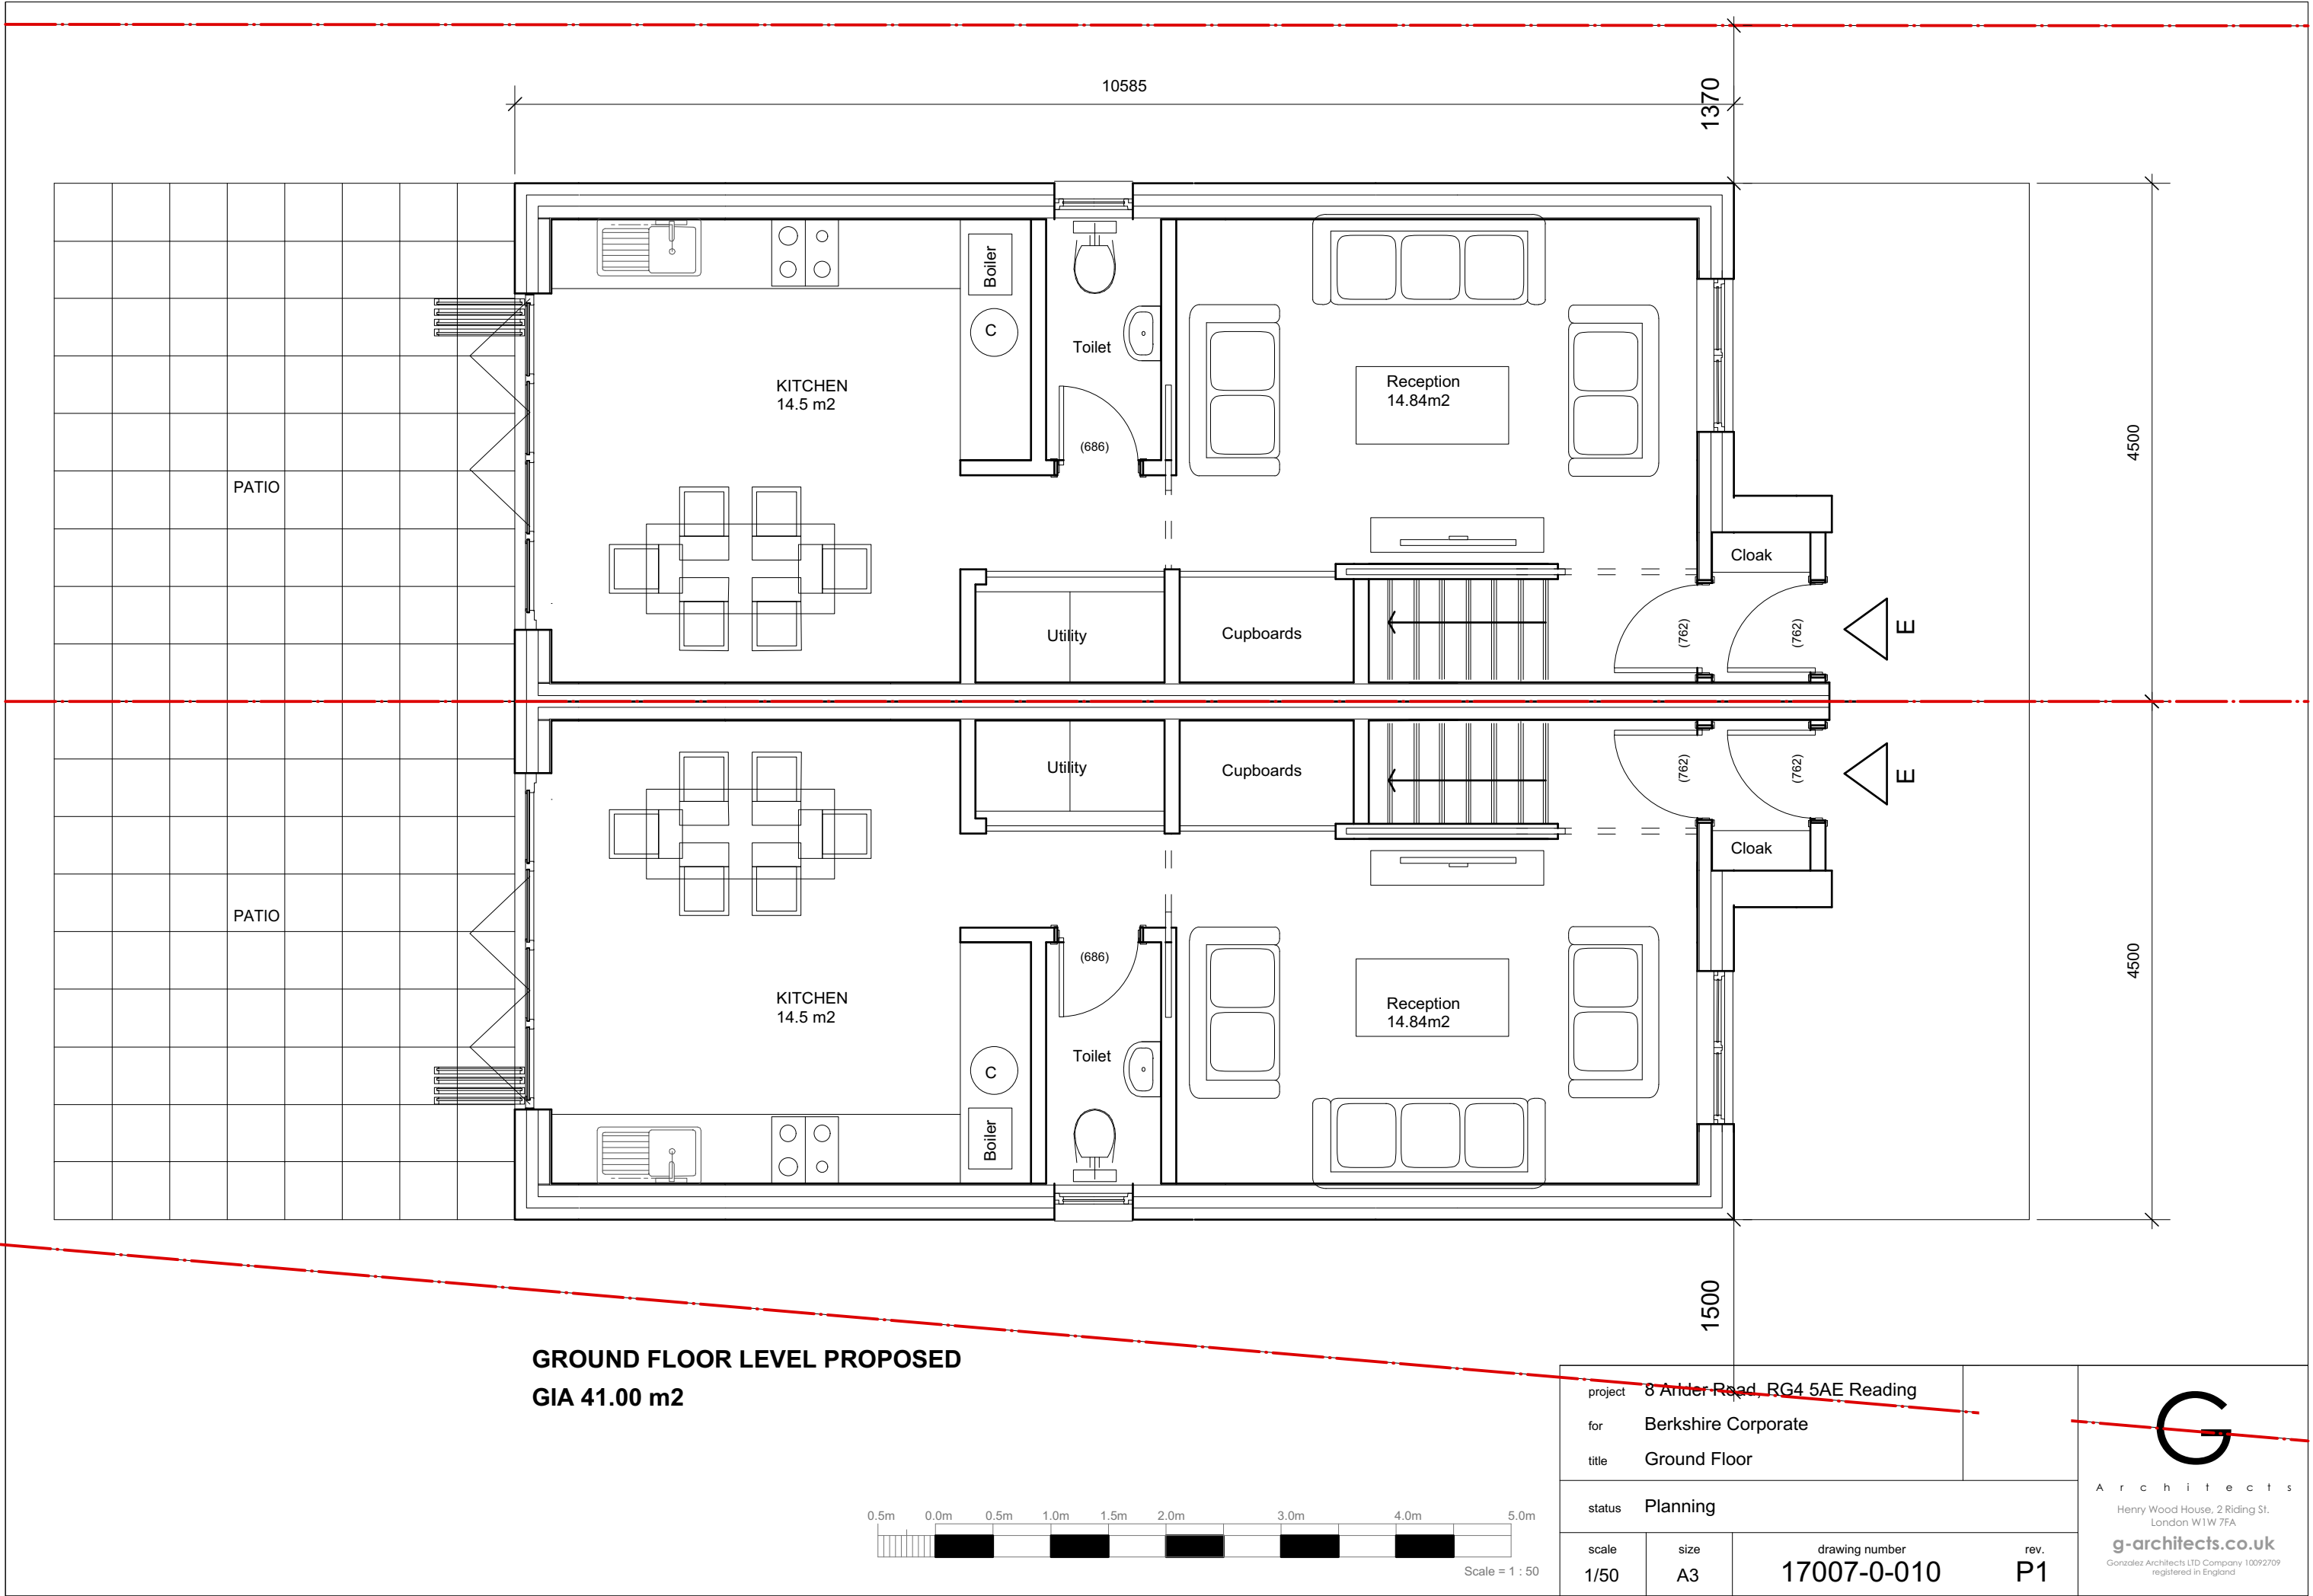

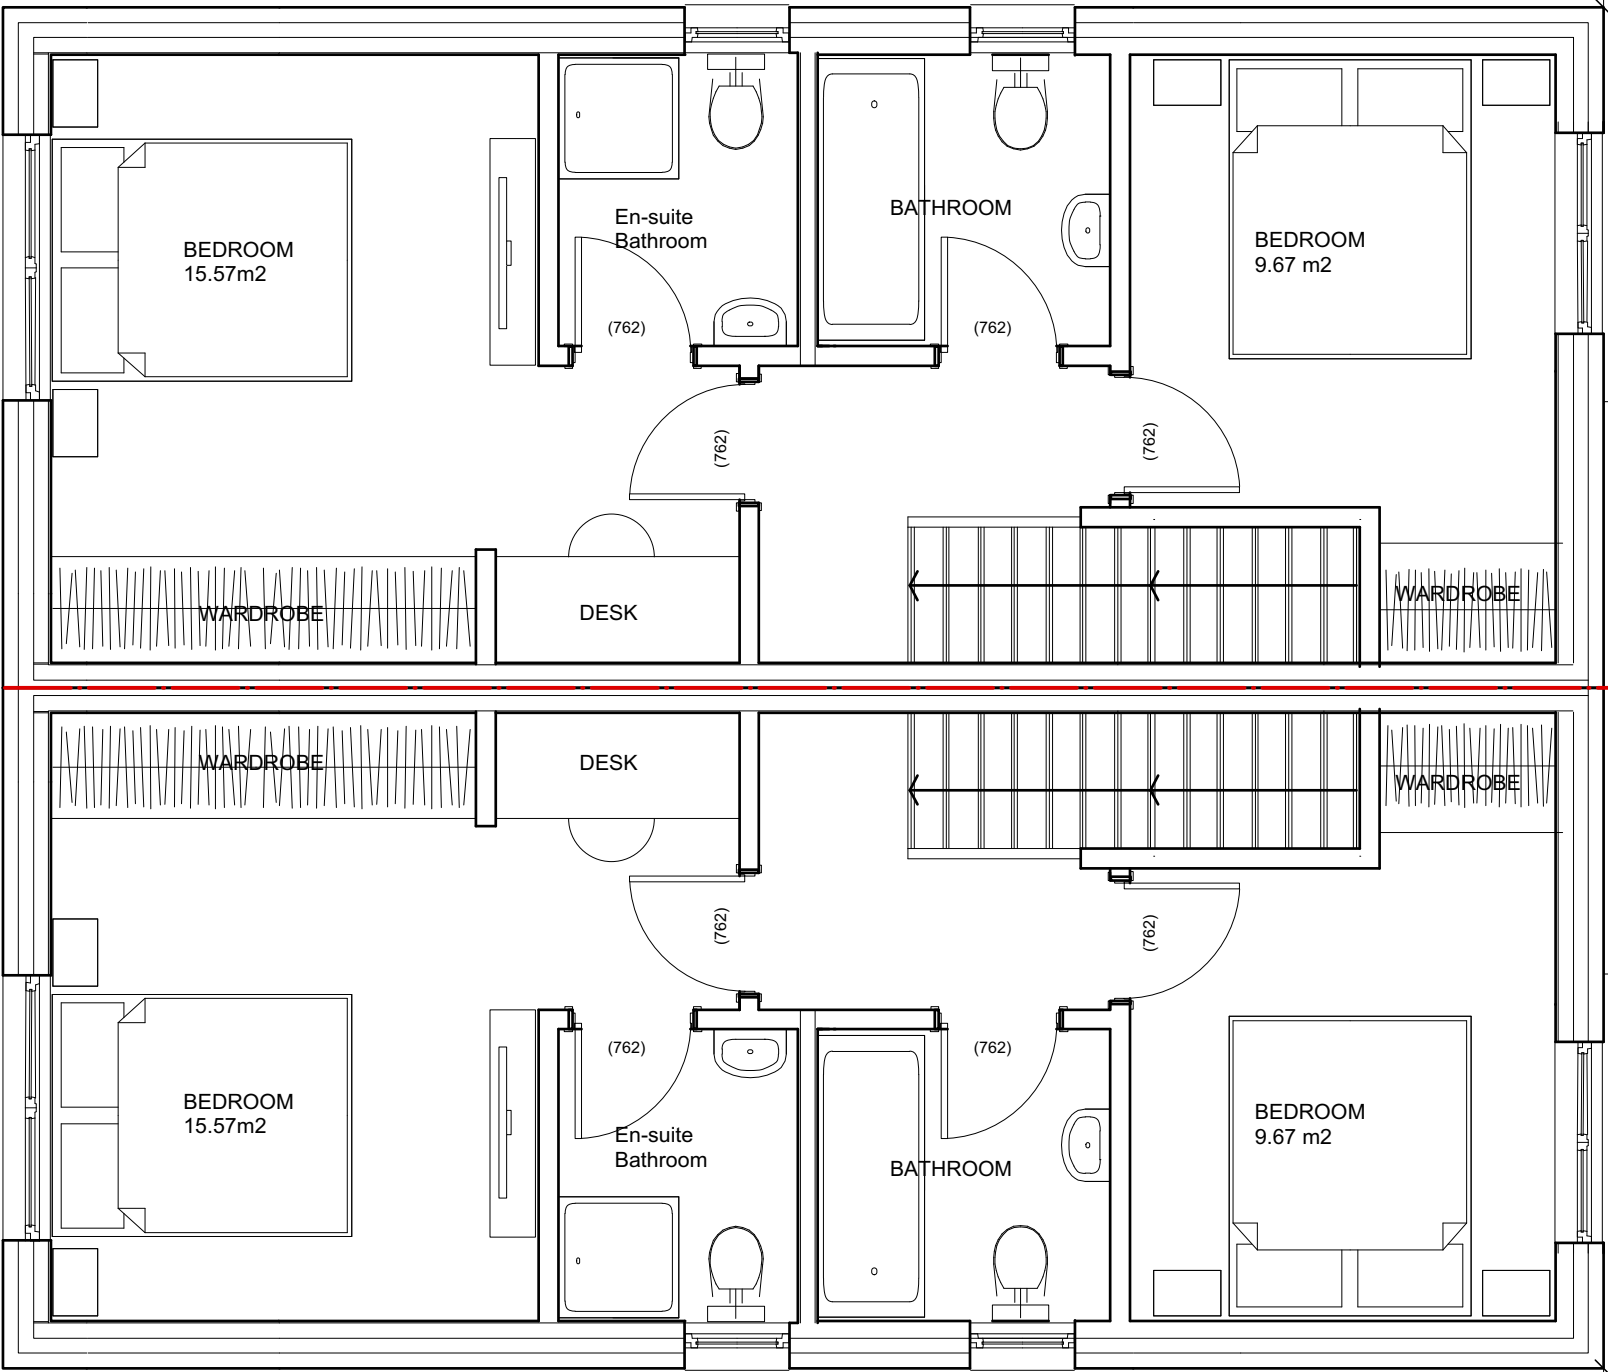

FIRST FLOOR LEVEL PROPOSED
GIA 40 m2

 


project		8 Alder Road, RG4 5AE Reading	
for		Berkshire Corporate	
title		First Floor	
status		Planning	
scale	size	drawing number	rev.
1/50	A3	17007-0-011	P1



A r c h i t e c t s
Henry Wood House, 2 Riding St.
London W1W 7FA
g-architects.co.uk
Gonzalez Architects LTD Company 10092709
registered in England



FRONT ELEVATION PROPOSED

 

project		8 Arlder Road, RG4 5AE Reading		G Architects Henry Wood House, 2 Riding St. London W1W 7FA g-architects.co.uk Gonzalez Architects LTD Company 10092709 registered in England
for		Berkshire Corporate		
title		Front Elevation		
status		Planning		
scale	size	drawing number	rev.	
1/50	A3	17007-0-020	P1	



SFL
+5.200m

FFL
+2.600m

GFL
+0.000m


1370

4500


4500

1500


REAR ELEVATION PROPOSED

 

project		8 Arlder Road, RG4 5AE Reading		G Architects Henry Wood House, 2 Riding St. London W1W 7FA g-architects.co.uk Gonzalez Architects LTD Company 10092709 registered in England
for		Berkshire Corporate		
title		Rear Elevation		
status				
scale	size	drawing number	rev.	
1/50	A3	17007-0-021	P1	

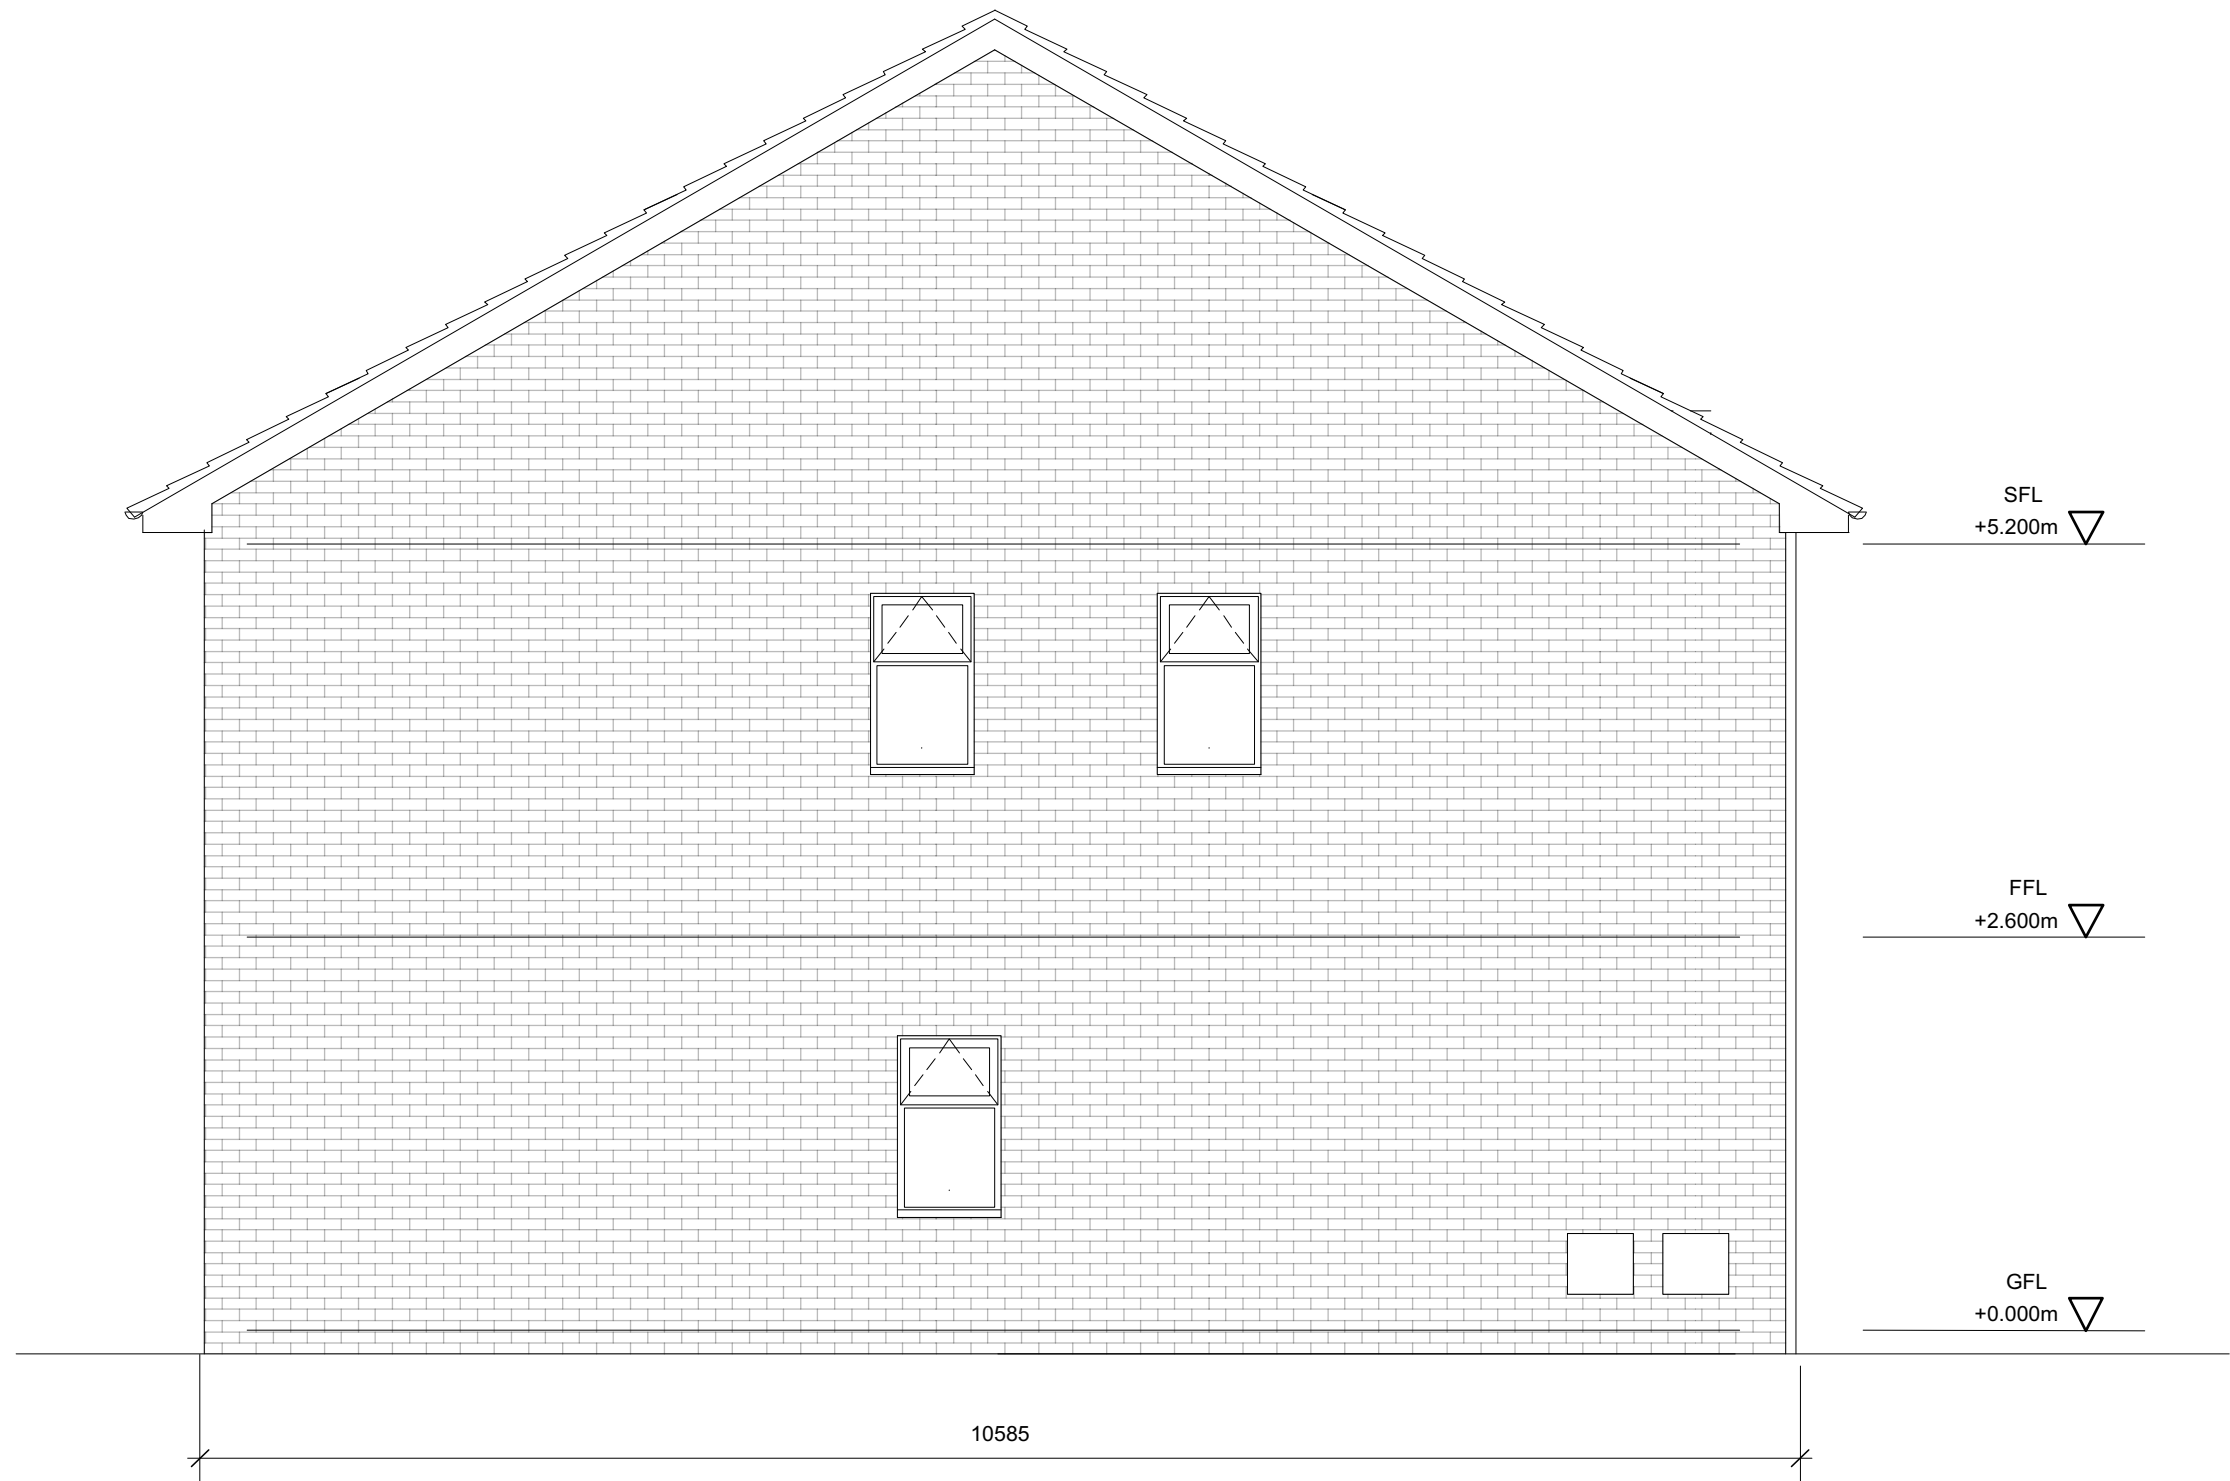

SIDE ELEVATION PROPOSED

 

project		8 Alder Road, RG4 5AE Reading		G Architects Henry Wood House, 2 Riding St. London W1W 7FA g-architects.co.uk Gonzalez Architects LTD Company 10092709 registered in England
for		Berkshire Corporate		
title		Side Elevation		
status				Planning
scale	size	drawing number	rev.	
1/50	A3	17007-0-022	P1	