


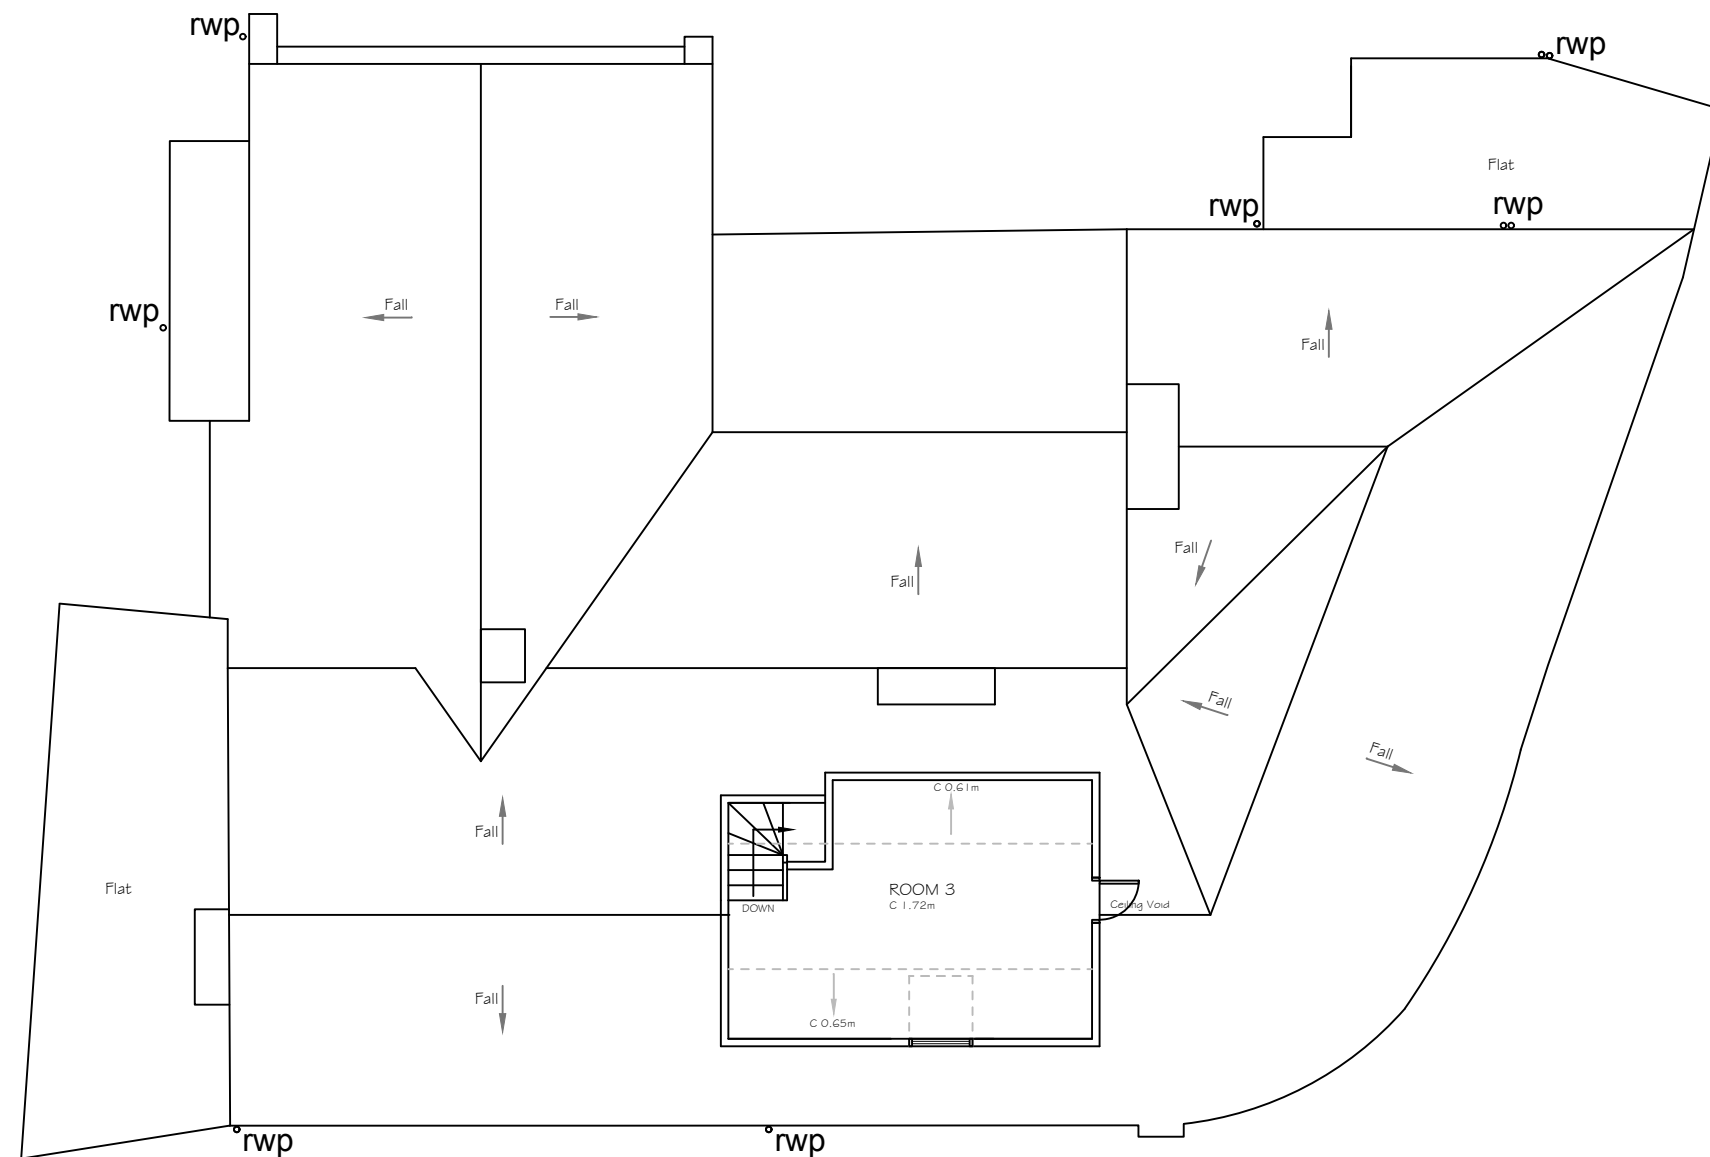

Existing Second Floor Plan 1:100

-	15/12/16	First Issue		LC
REV	DATE	DESCRIPTION		DRAWN

CLIENT
Platinum Developments

PROJECT TITLE
50 Crown Street
Reading
DRAWING TITLE
Existing Building
Second Floor Plan

DATE	DRAWN	CHECKED	AUTHORISED
15/12/16	LC	SW	LC
NUMBER	REV.	SCALE	
16.2060/005	-	1:100 @ A3	



cardiff | colchester | london | twickenham | wokingham

Reproduced from the Ordnance Survey map with the permission of Ordnance Survey on behalf of The Controller of Her Majesty's Stationery Office, © Crown Copyright AR 100007250
Boyer Planning Ltd, Crowthorne House, Nine Mile Ride, Wokingham, Berkshire, RG40 3GZ

