





EXISTING Front Elevation

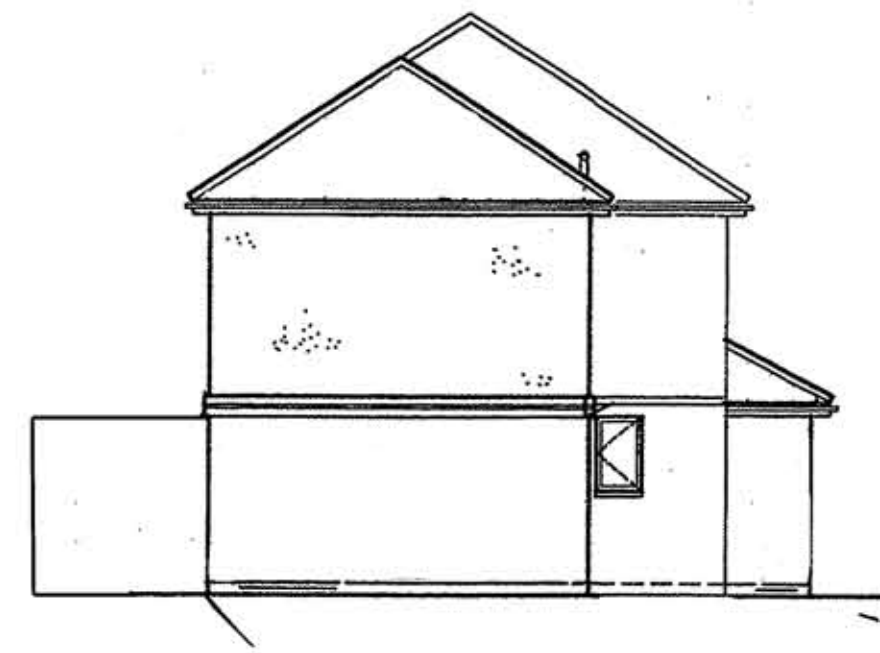


EXISTING Side Elevation





EXISTING Rear Elevation

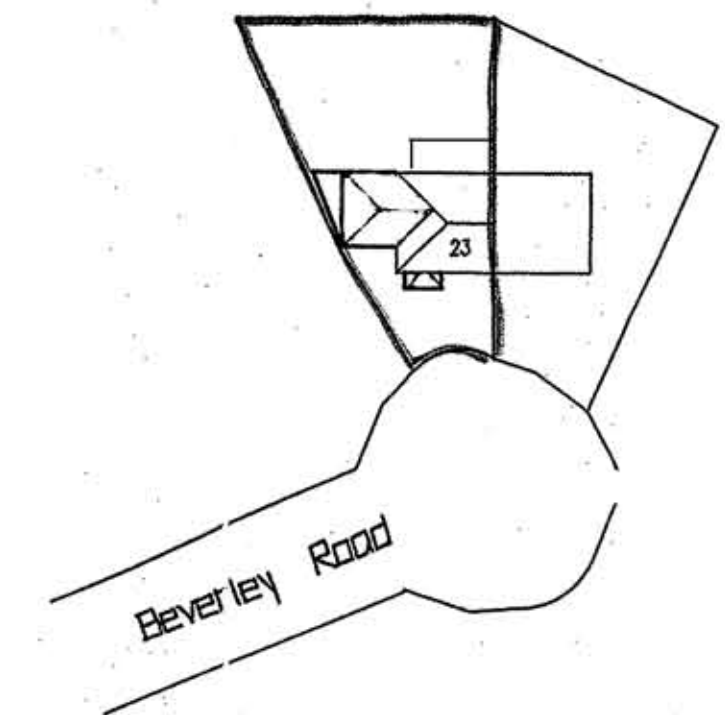

Block Plan 1:500

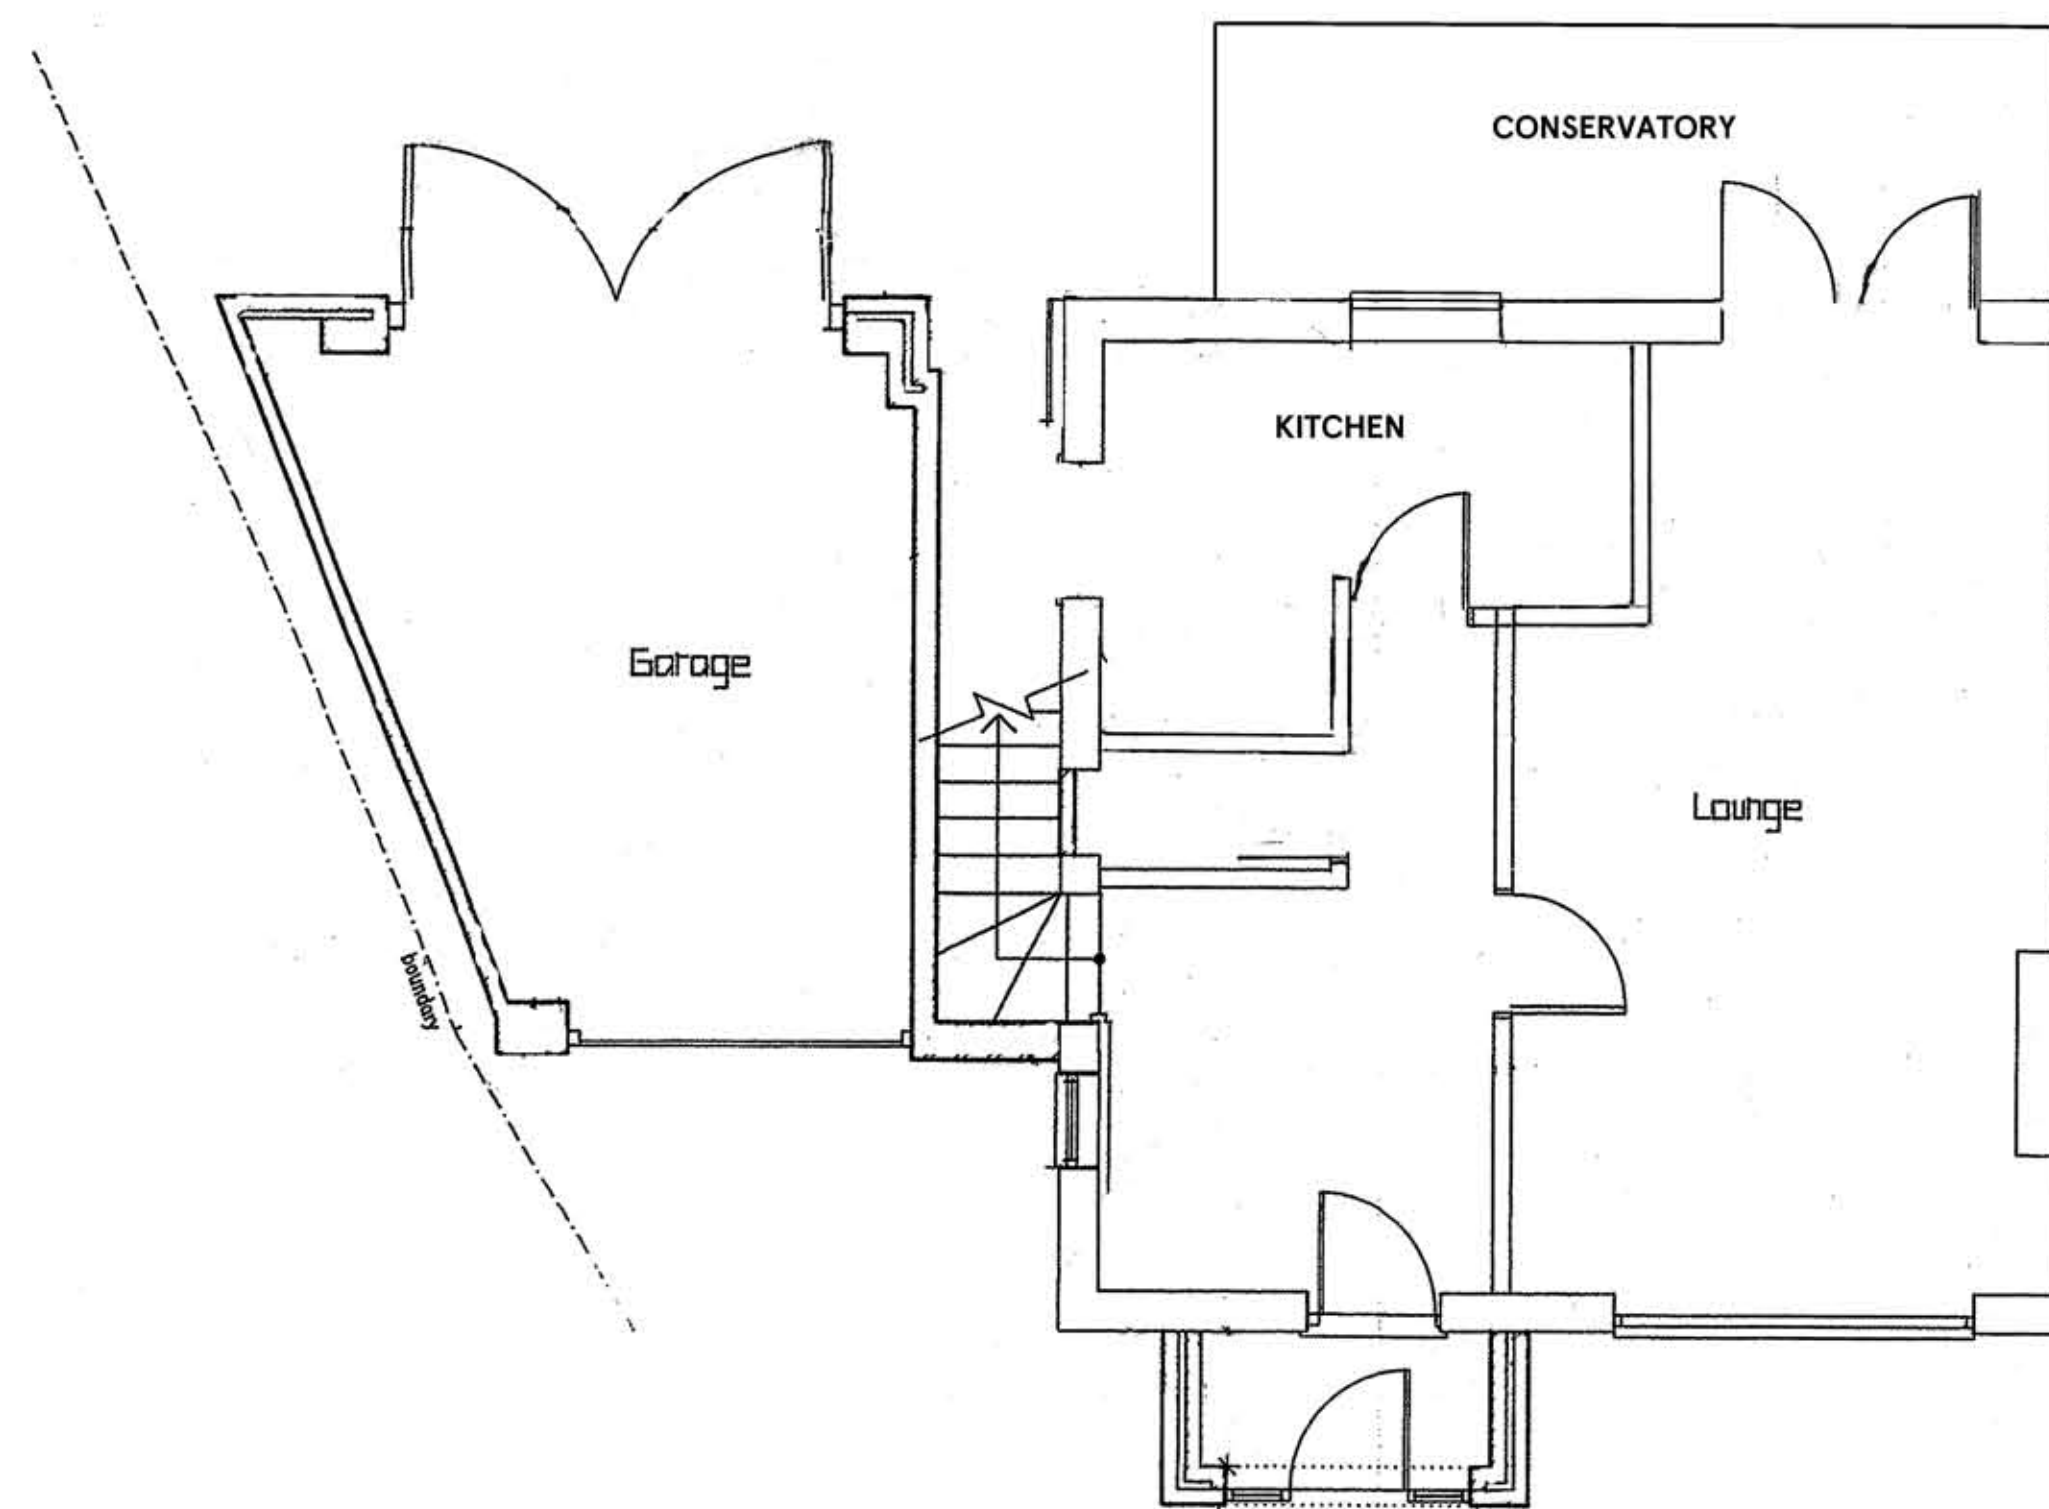

Ground Floor

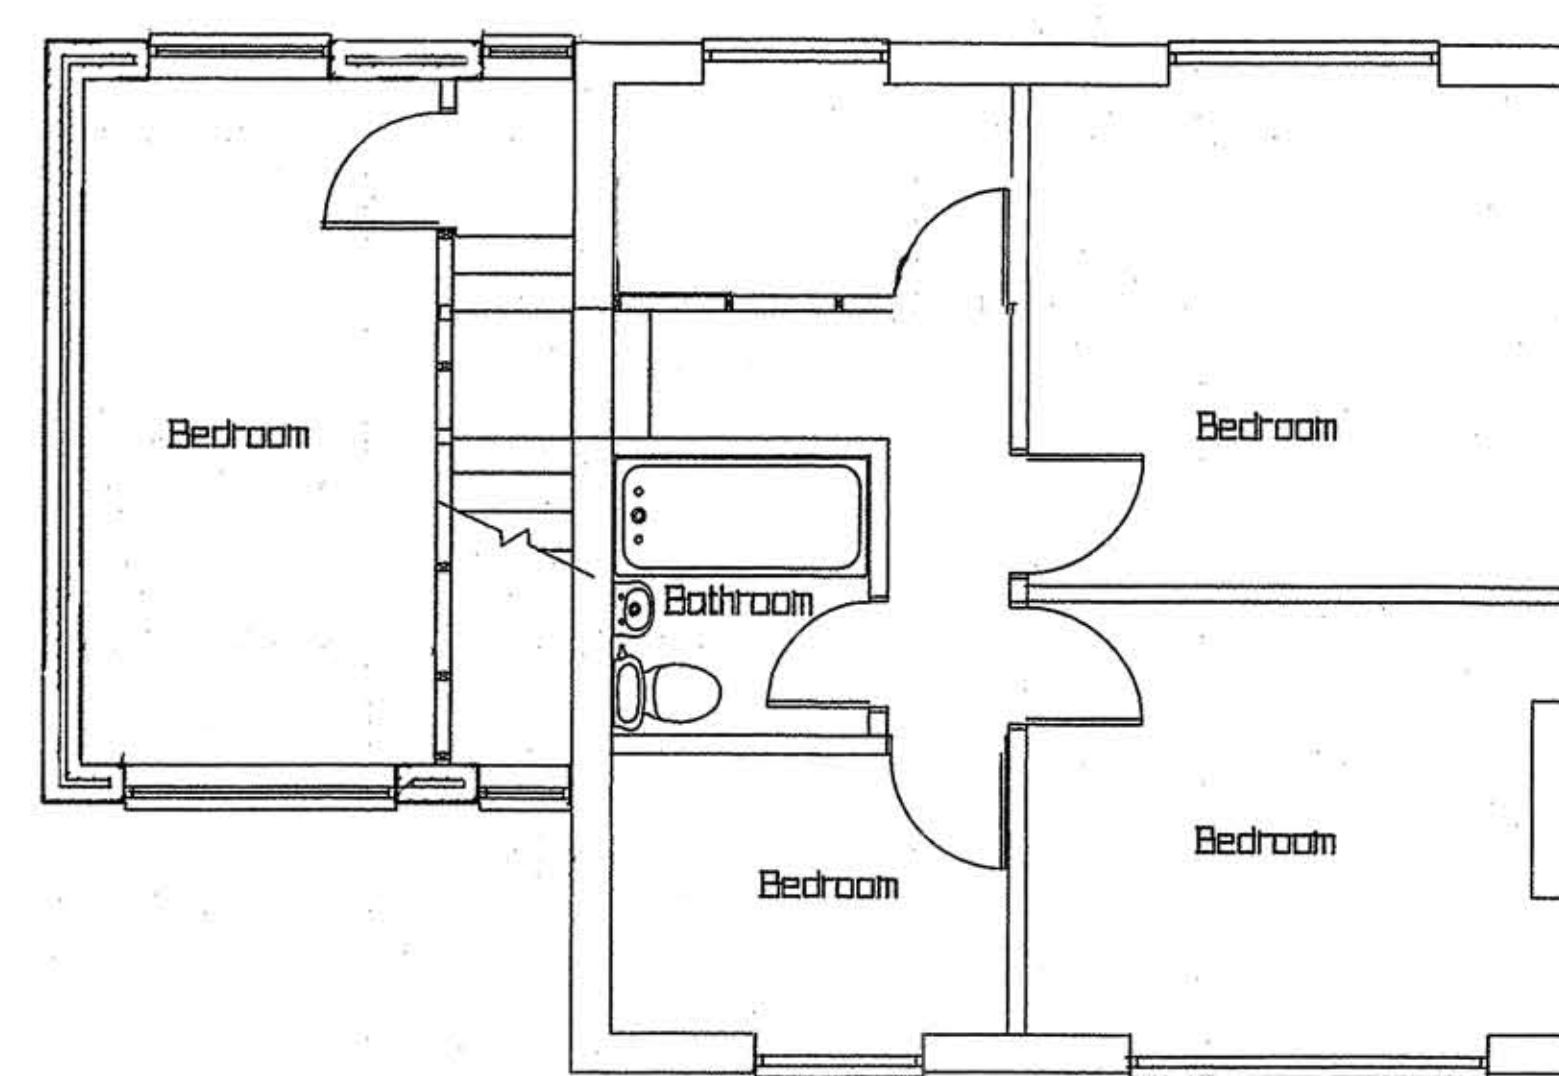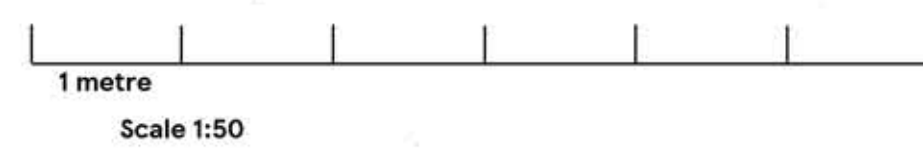

First Floor

TITLE		
Rear two storey extension		
SCALE	DATE	DRAWING No.
A1 1:50 1:100	01/05/18	001