



EXISTING GROUND FLOOR PLAN

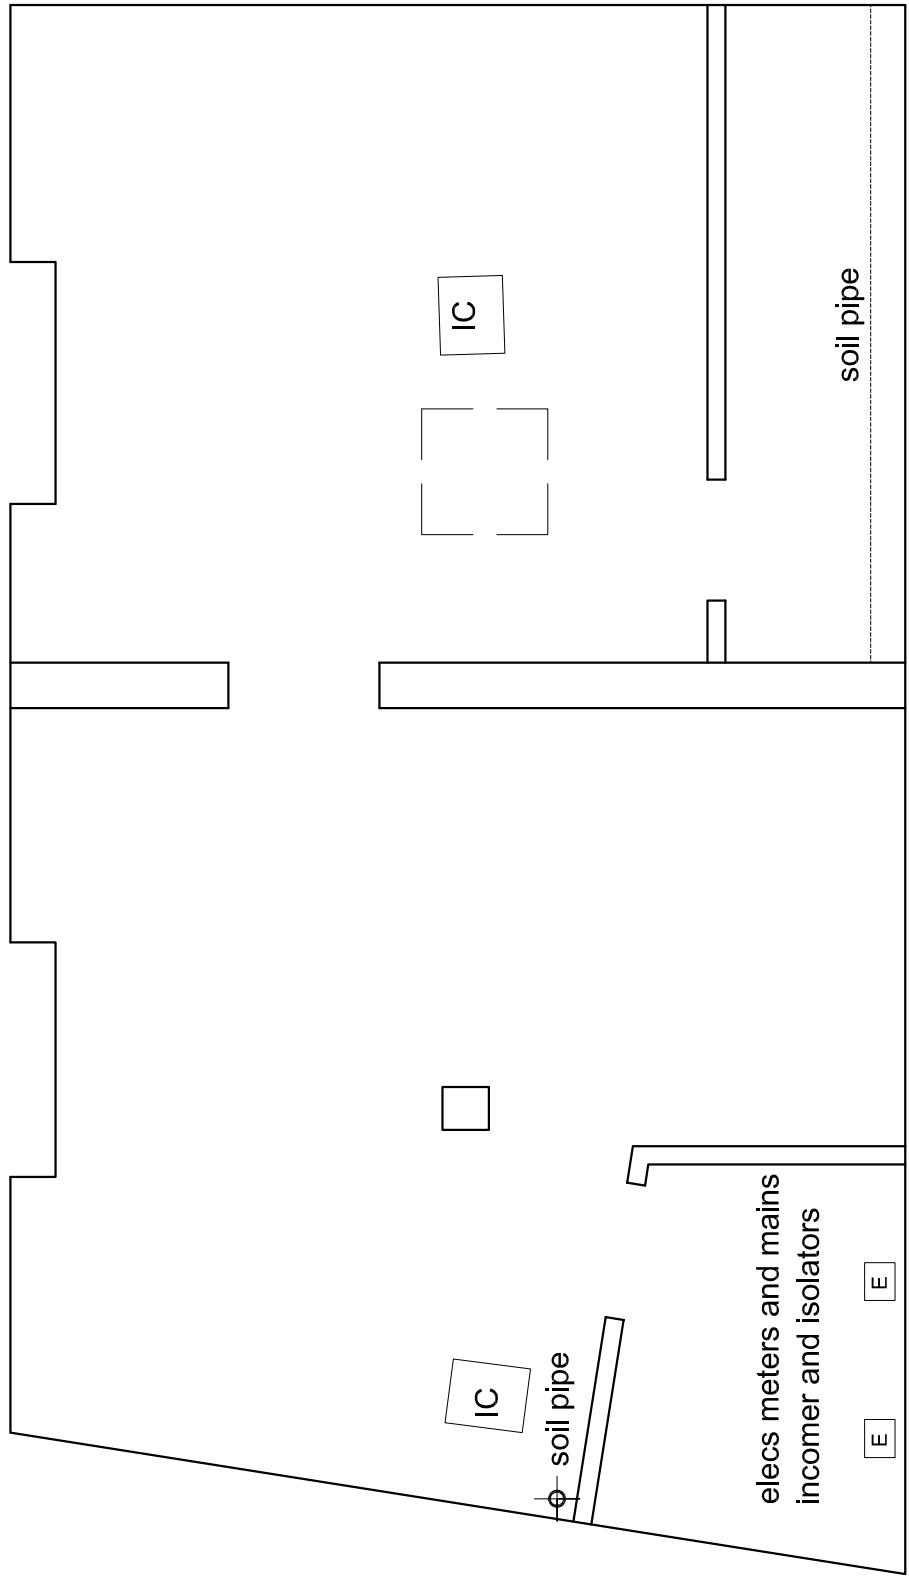

approx Basement layout

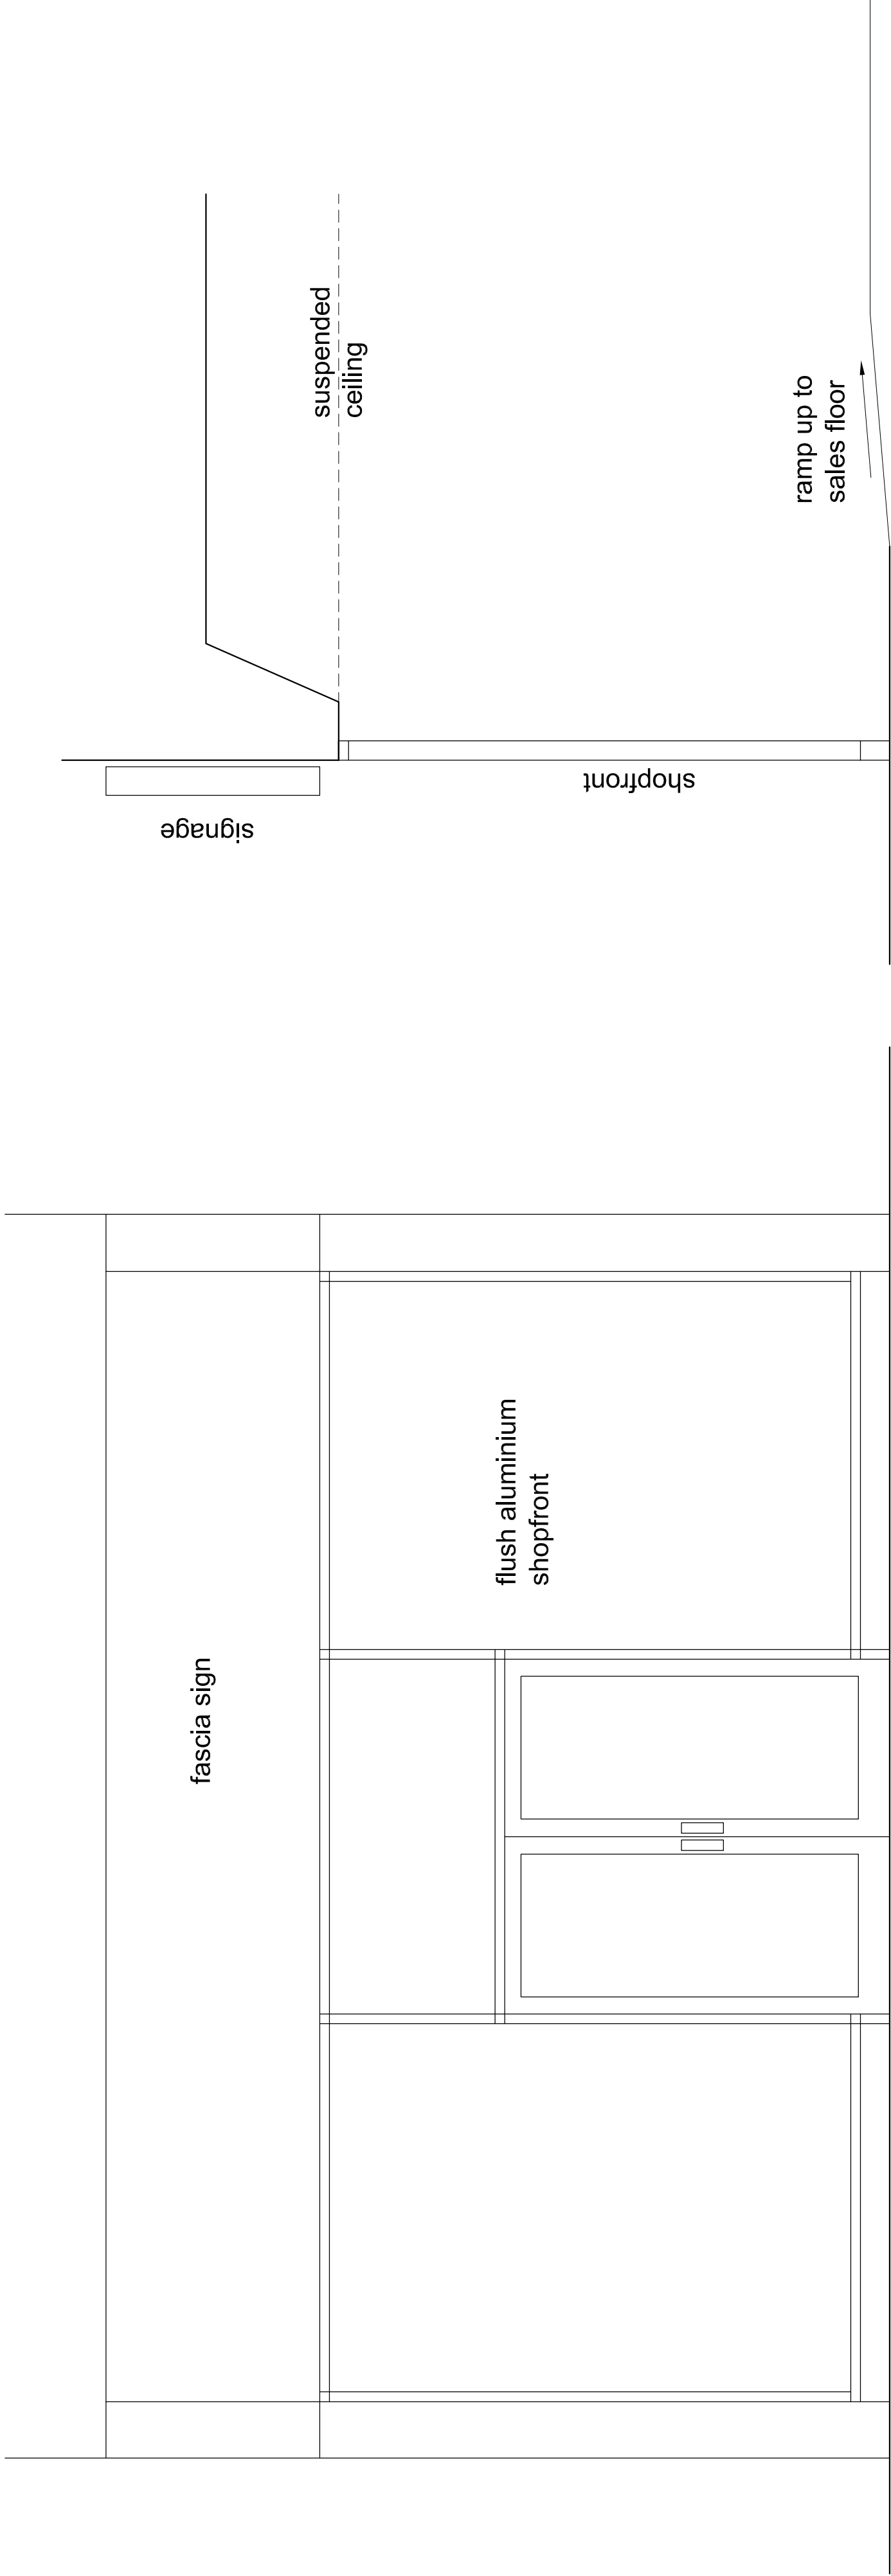

EXISTING SHOPFRONT -
scale 1:25

Shopfront Section

date	date	date	date
AS-BUILT DRAWING	DRAWING AT FSM	TENDER ISSUE DRAWING	
Rev	Description	Rev	Description
1	scale bar added (planning app)	A	scale bar added (planning app)
2	dwg signed off by PDM		dwg signed off by PDM
3	dwg issued by surveyor for first review by PDM		dwg issued by surveyor for first review by PDM
4			
5			
