



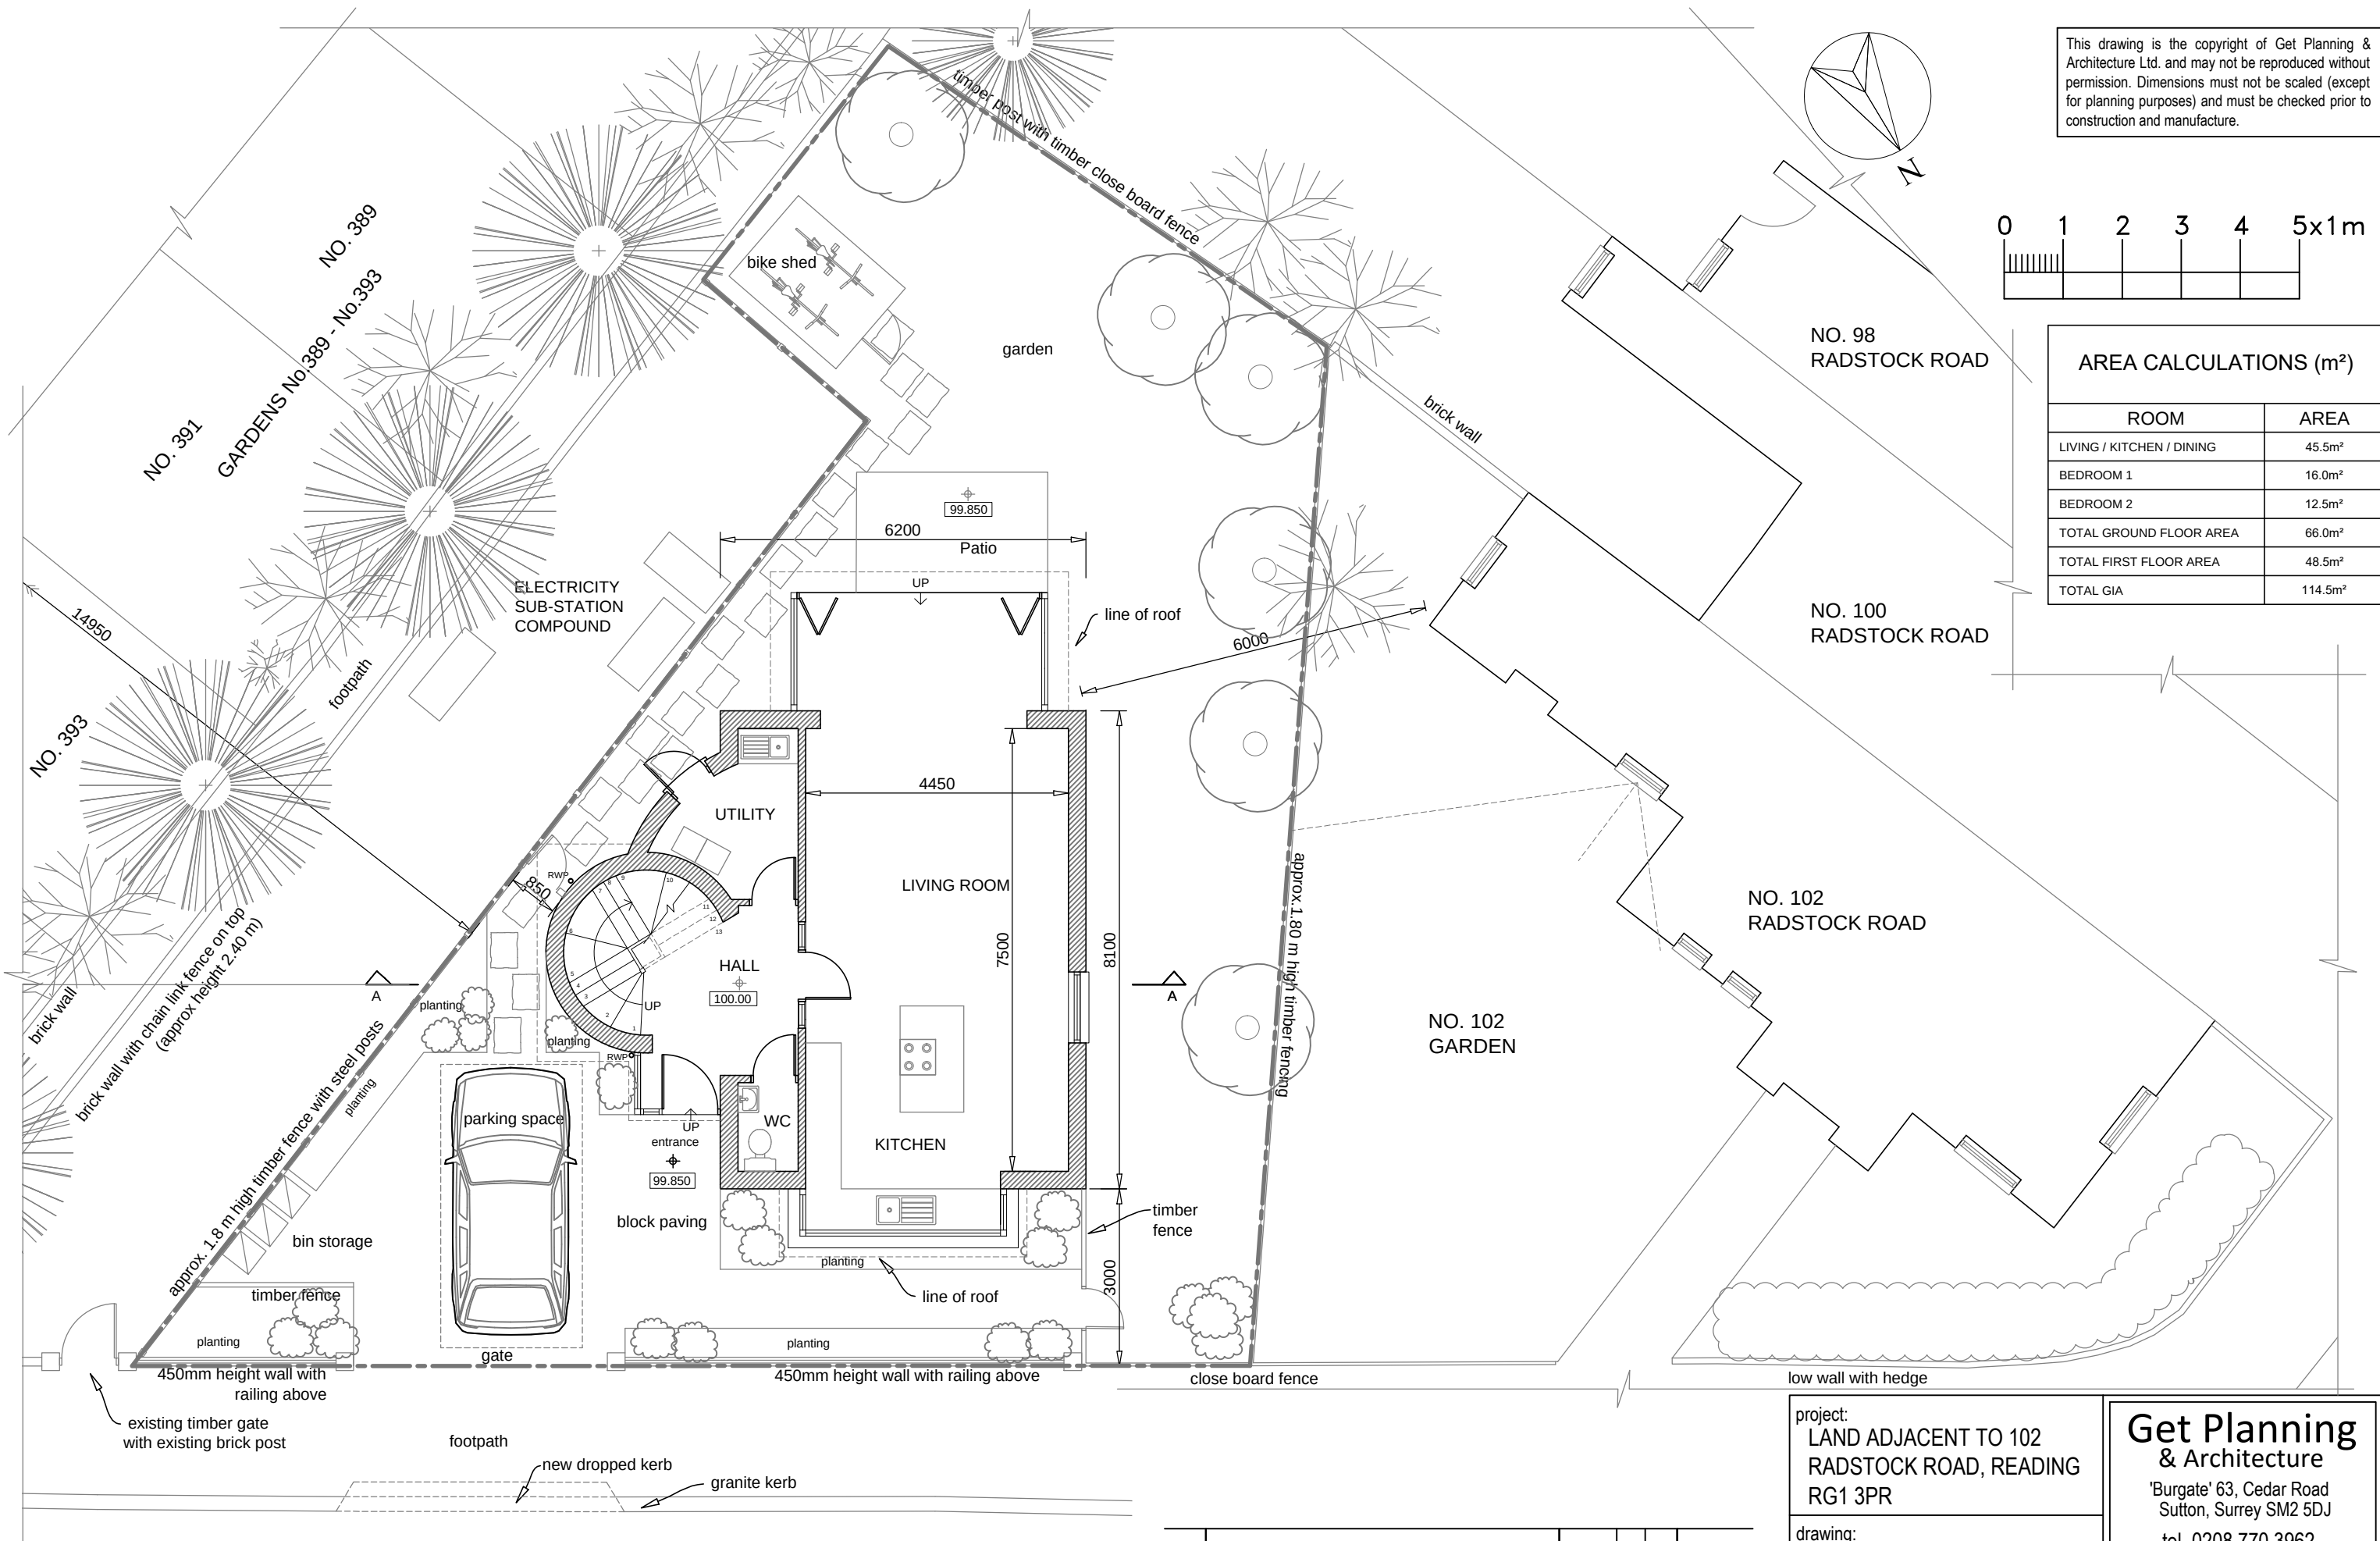

This drawing is the copyright of Get Planning & Architecture Ltd. and may not be reproduced without permission. Dimensions must not be scaled (except for planning purposes) and must be checked prior to construction and manufacture.

 

AREA CALCULATIONS (m²)	
ROOM	AREA
LIVING / KITCHEN / DINING	45.5m²
BEDROOM 1	16.0m²
BEDROOM 2	12.5m²
TOTAL GROUND FLOOR AREA	66.0m²
TOTAL FIRST FLOOR AREA	48.5m²
TOTAL GIA	114.5m²

GROUND FLOOR PLAN

LIVERPOOL ROAD

-	drawn	BG	SD	PK	07/07/16
REV	details	check	by	cad	date

revisions:

project:
LAND ADJACENT TO 102
RADSTOCK ROAD, READING
RG1 3PR

drawing:
GROUND FLOOR PLAN
AS PROPOSED

scale:
1:100 @ A3

date:
22/06/16

project no:
7785


drawing no:
14

rev:
-



**Get Planning
& Architecture**

'Burgate' 63, Cedar Road
Sutton, Surrey SM2 5DJ


tel. 0208 770 3962
www.get-planning.co.uk
email: info@get-planning.co.uk

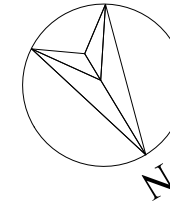

This drawing is the copyright of Get Planning & Architecture Ltd. and may not be reproduced without permission. Dimensions must not be scaled (except for planning purposes) and must be checked prior to construction and manufacture.

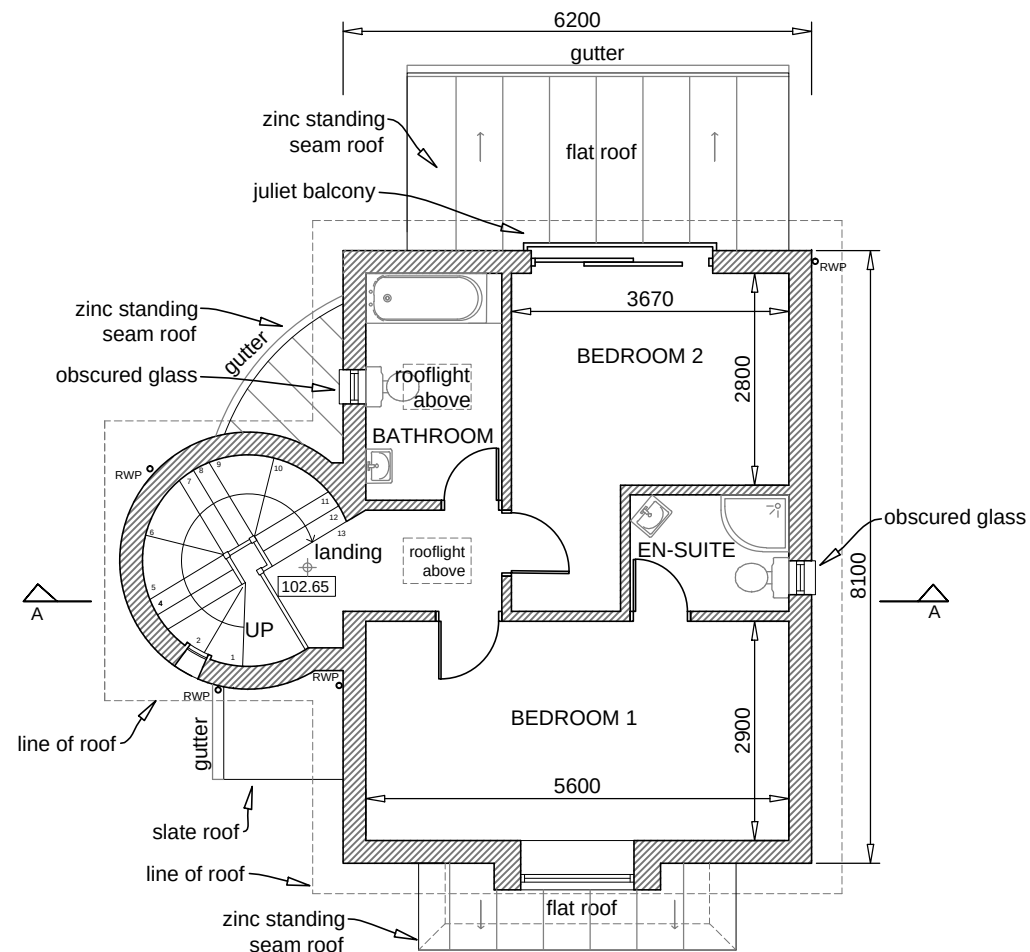 

FIRST FLOOR PLAN

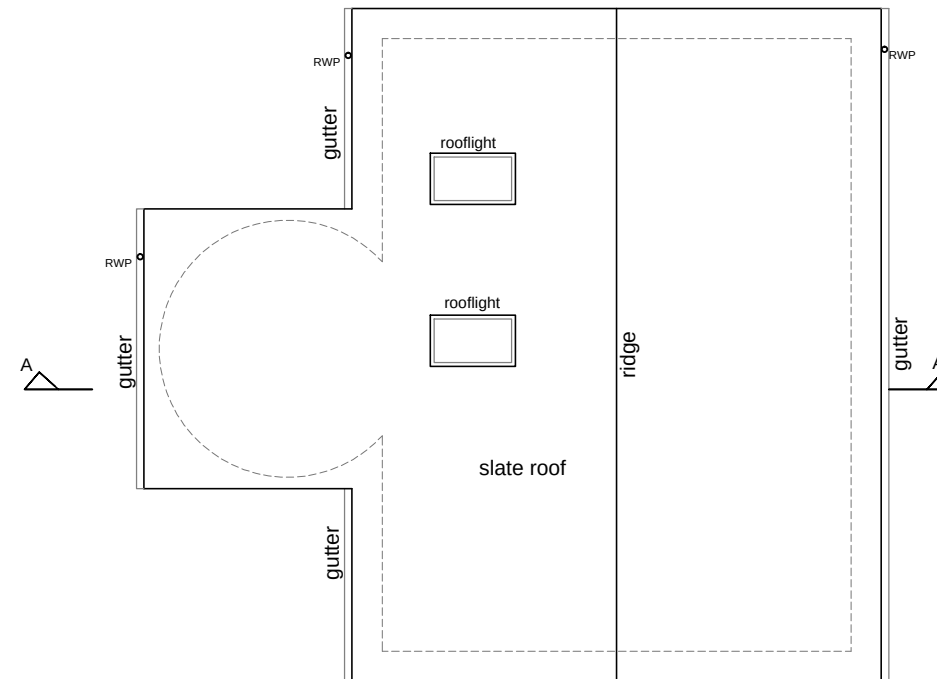



ROOF PLAN

-	drawn	BG	SD	PK	07/07/16
REV	details	check	by	cad	date


revisions:

project: LAND ADJACENT TO 102 RADSTOCK ROAD, READING RG1 3PR		Get Planning & Architecture 'Burgate' 63, Cedar Road Sutton, Surrey SM2 5DJ tel. 0208 770 3962 www.get-planning.co.uk email: info@get-planning.co.uk		
drawing: FLOOR PLANS AS PROPOSED				
scale: 1:100 @ A3	date: 22/06/16	project no: 7785	drawing no: 15	rev: -

This drawing is the copyright of Get Planning & Architecture Ltd. and may not be reproduced without permission. Dimensions must not be scaled (except for planning purposes) and must be checked prior to construction and manufacture.

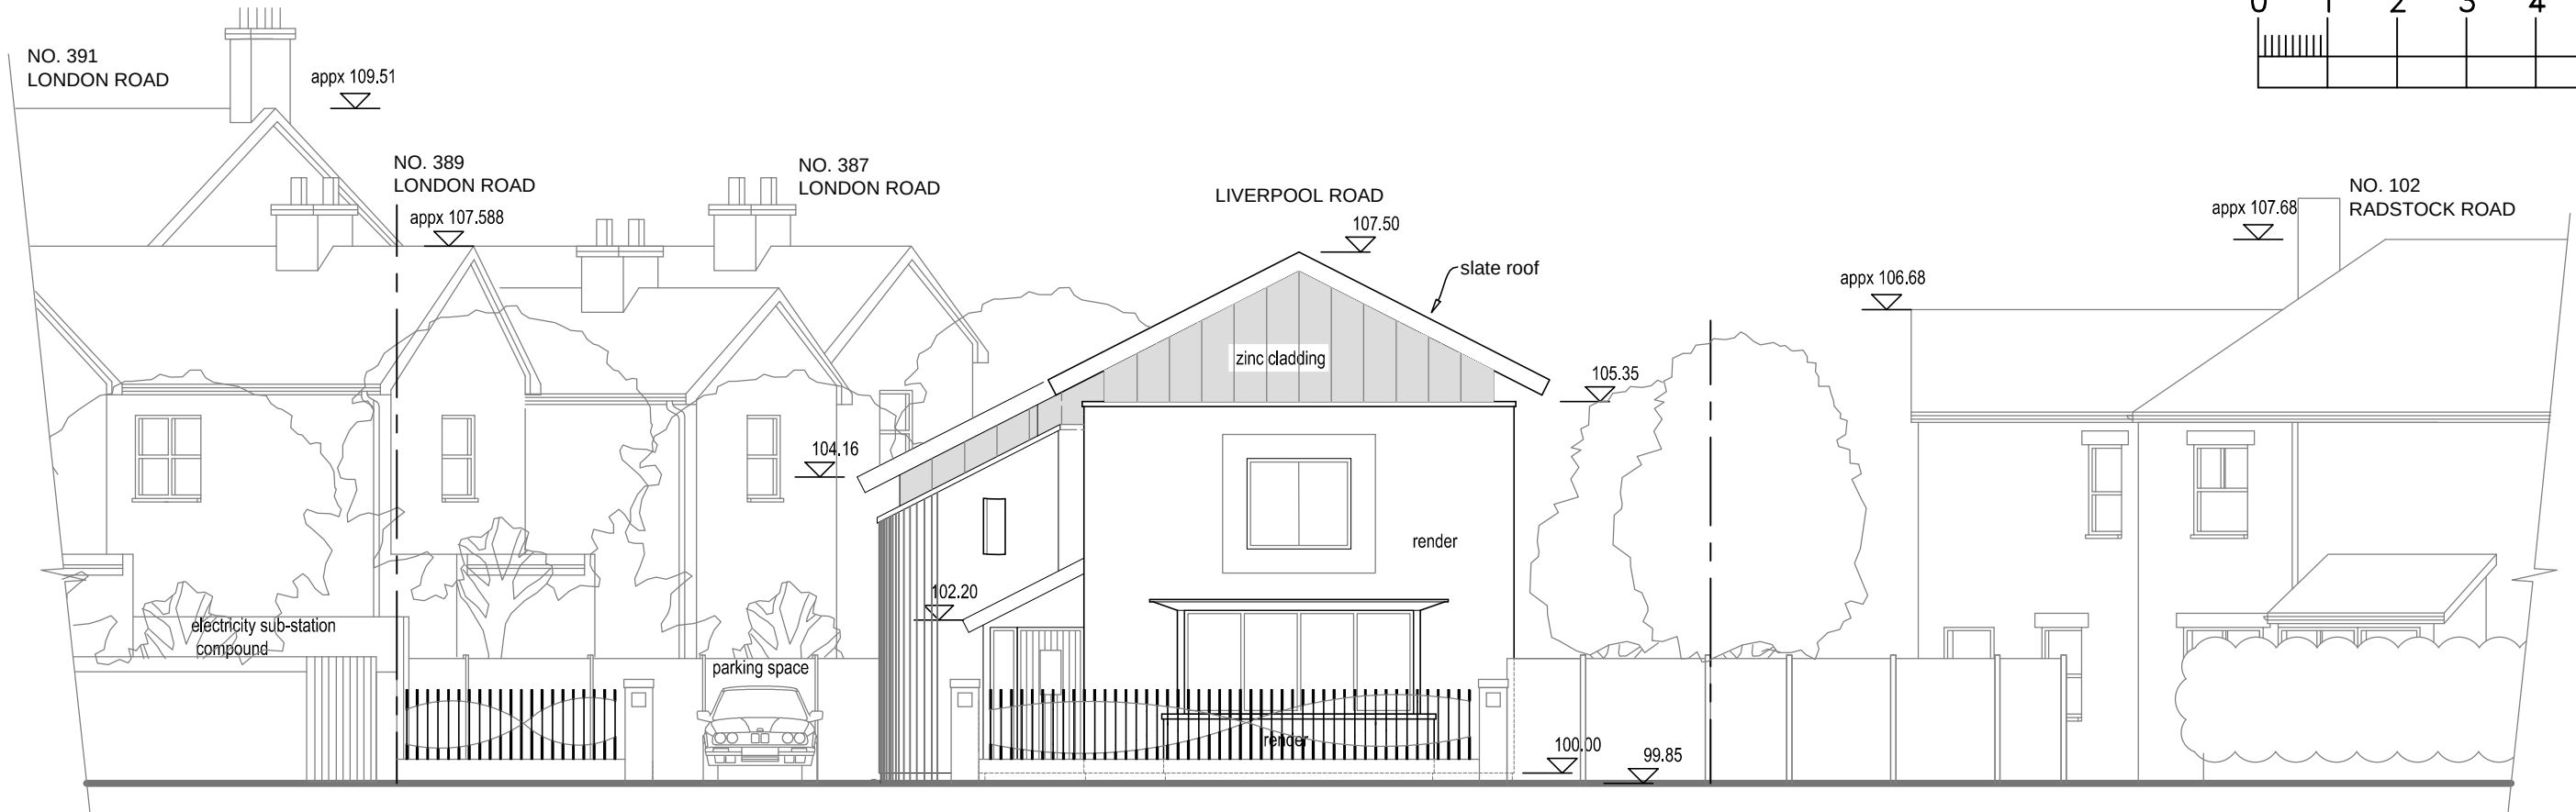 

NORTH-EAST (FRONT) ELEVATION

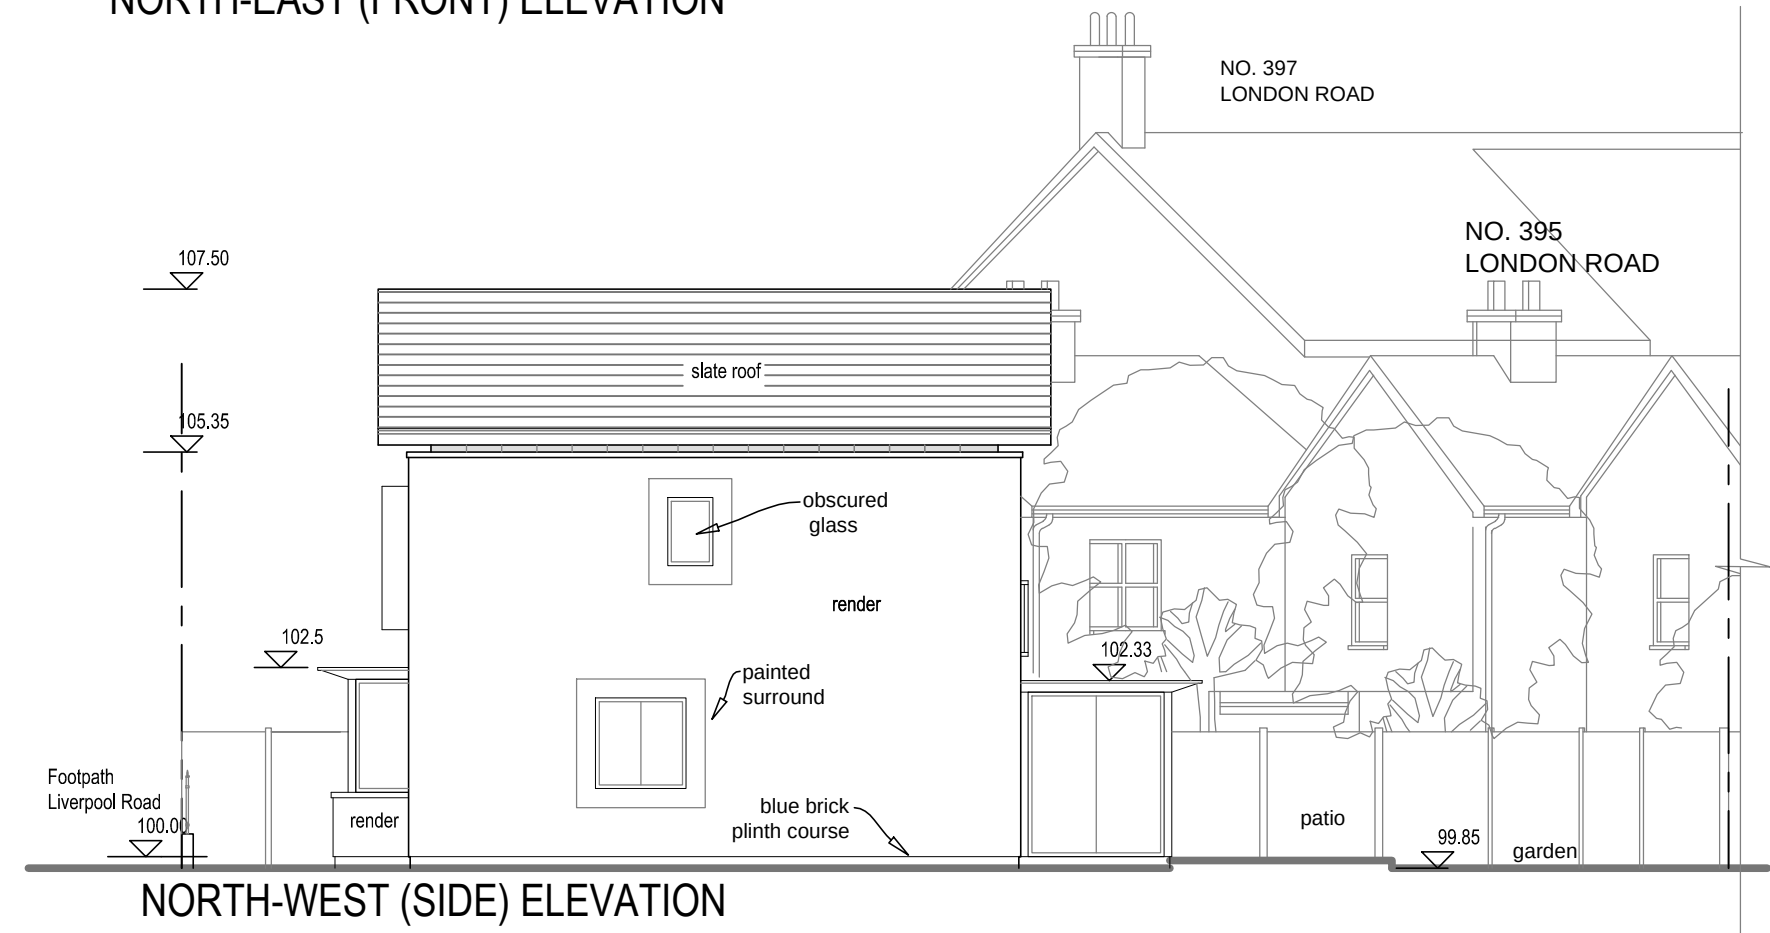


NORTH-WEST (SIDE) ELEVATION

-	drawn	BG	SD	PK	08/07/16
REV	details	check	by	cad	date



revisions:

project: LAND ADJACENT TO 102 RADSTOCK ROAD, READING RG1 3PR		Get Planning & Architecture 'Burgate' 63, Cedar Road Sutton, Surrey SM2 5DJ tel. 0208 770 3962 www.get-planning.co.uk email: info@get-planning.co.uk		
drawing: ELEVATIONS AS PROPOSED				
scale: 1:100 @ A3	date: 08/07/2014	project no: 7785	drawing no: 16	rev: -


This drawing is the copyright of Get Planning & Architecture Ltd. and may not be reproduced without permission. Dimensions must not be scaled (except for planning purposes) and must be checked prior to construction and manufacture.

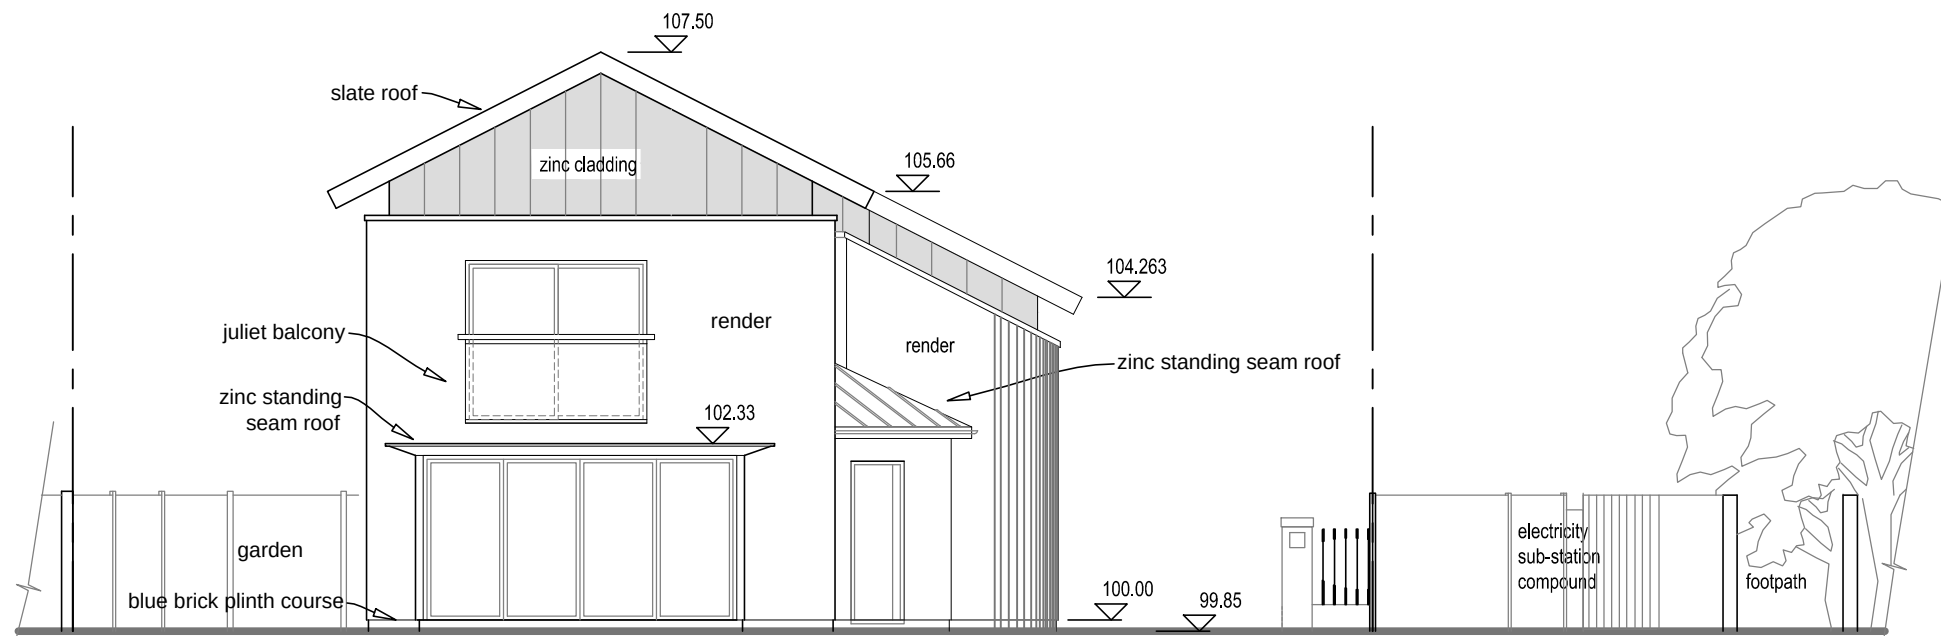

SOUTH-WEST (REAR) ELEVATION

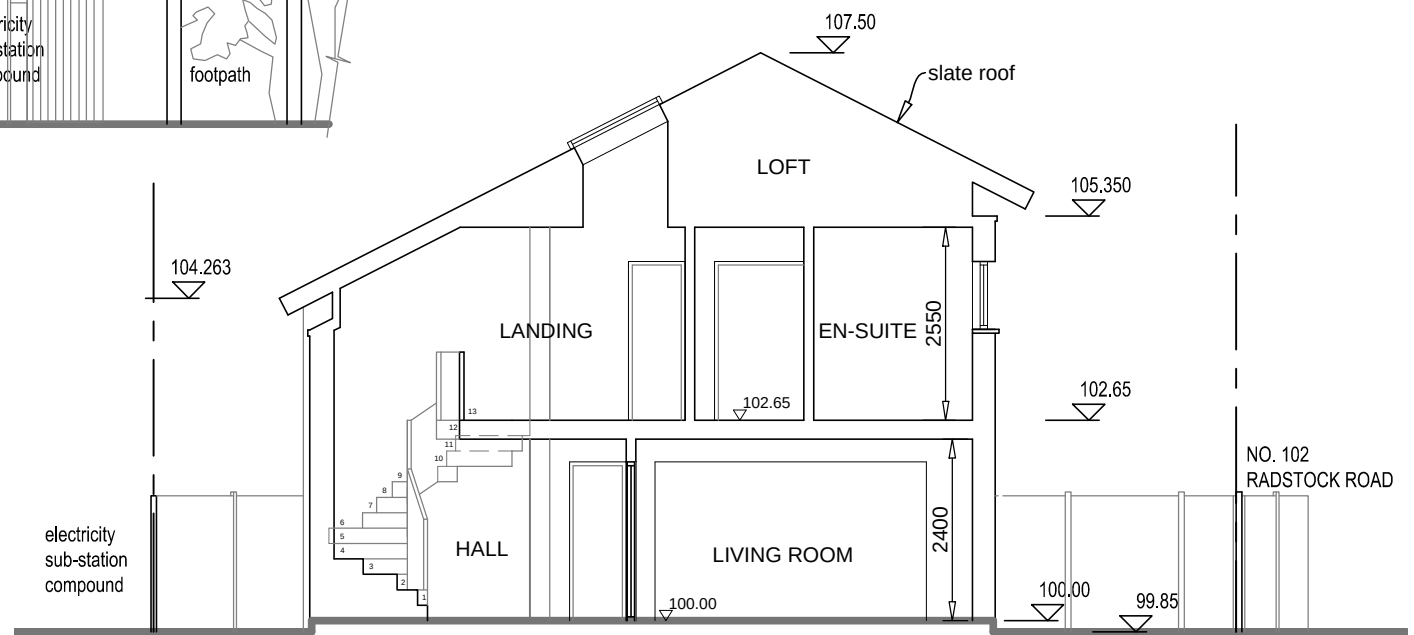 

SECTION A-A

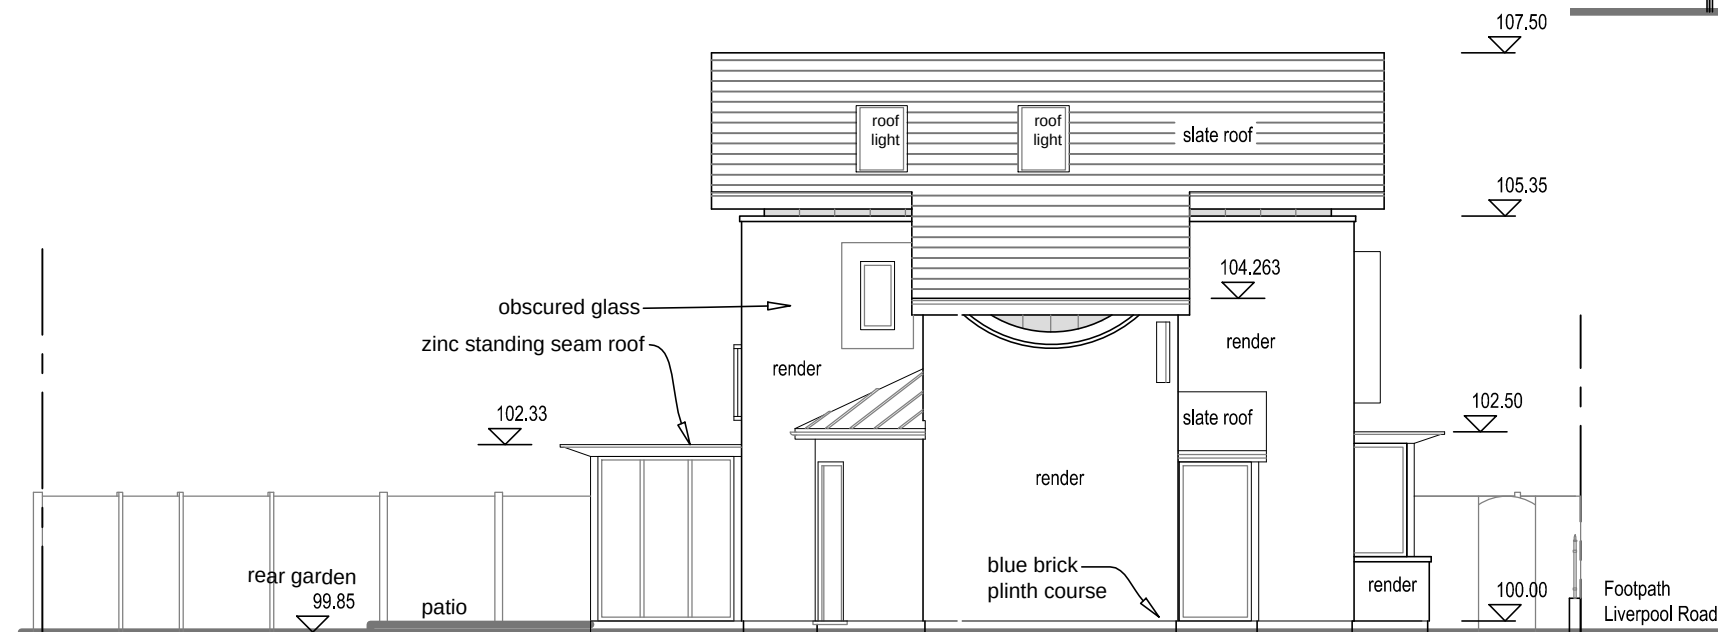

SOUTH-EAST (SIDE) ELEVATION

-	drawn	BG	SD	PK 08/07/16
REV	details	check	by	cad date

revisions:

project: LAND ADJACENT TO 102 RADSTOCK ROAD, READING RG1 3PR		Get Planning & Architecture 'Burgate' 63, Cedar Road Sutton, Surrey SM2 5DJ tel. 0208 770 3962 www.get-planning.co.uk email: info@get-planning.co.uk		
drawing: ELEVATIONS AND SECTION AA AS PROPOSED				
scale: 1:100 @ A3	date: 22/06/16	project no: 7785	drawing no: 17	rev: -