




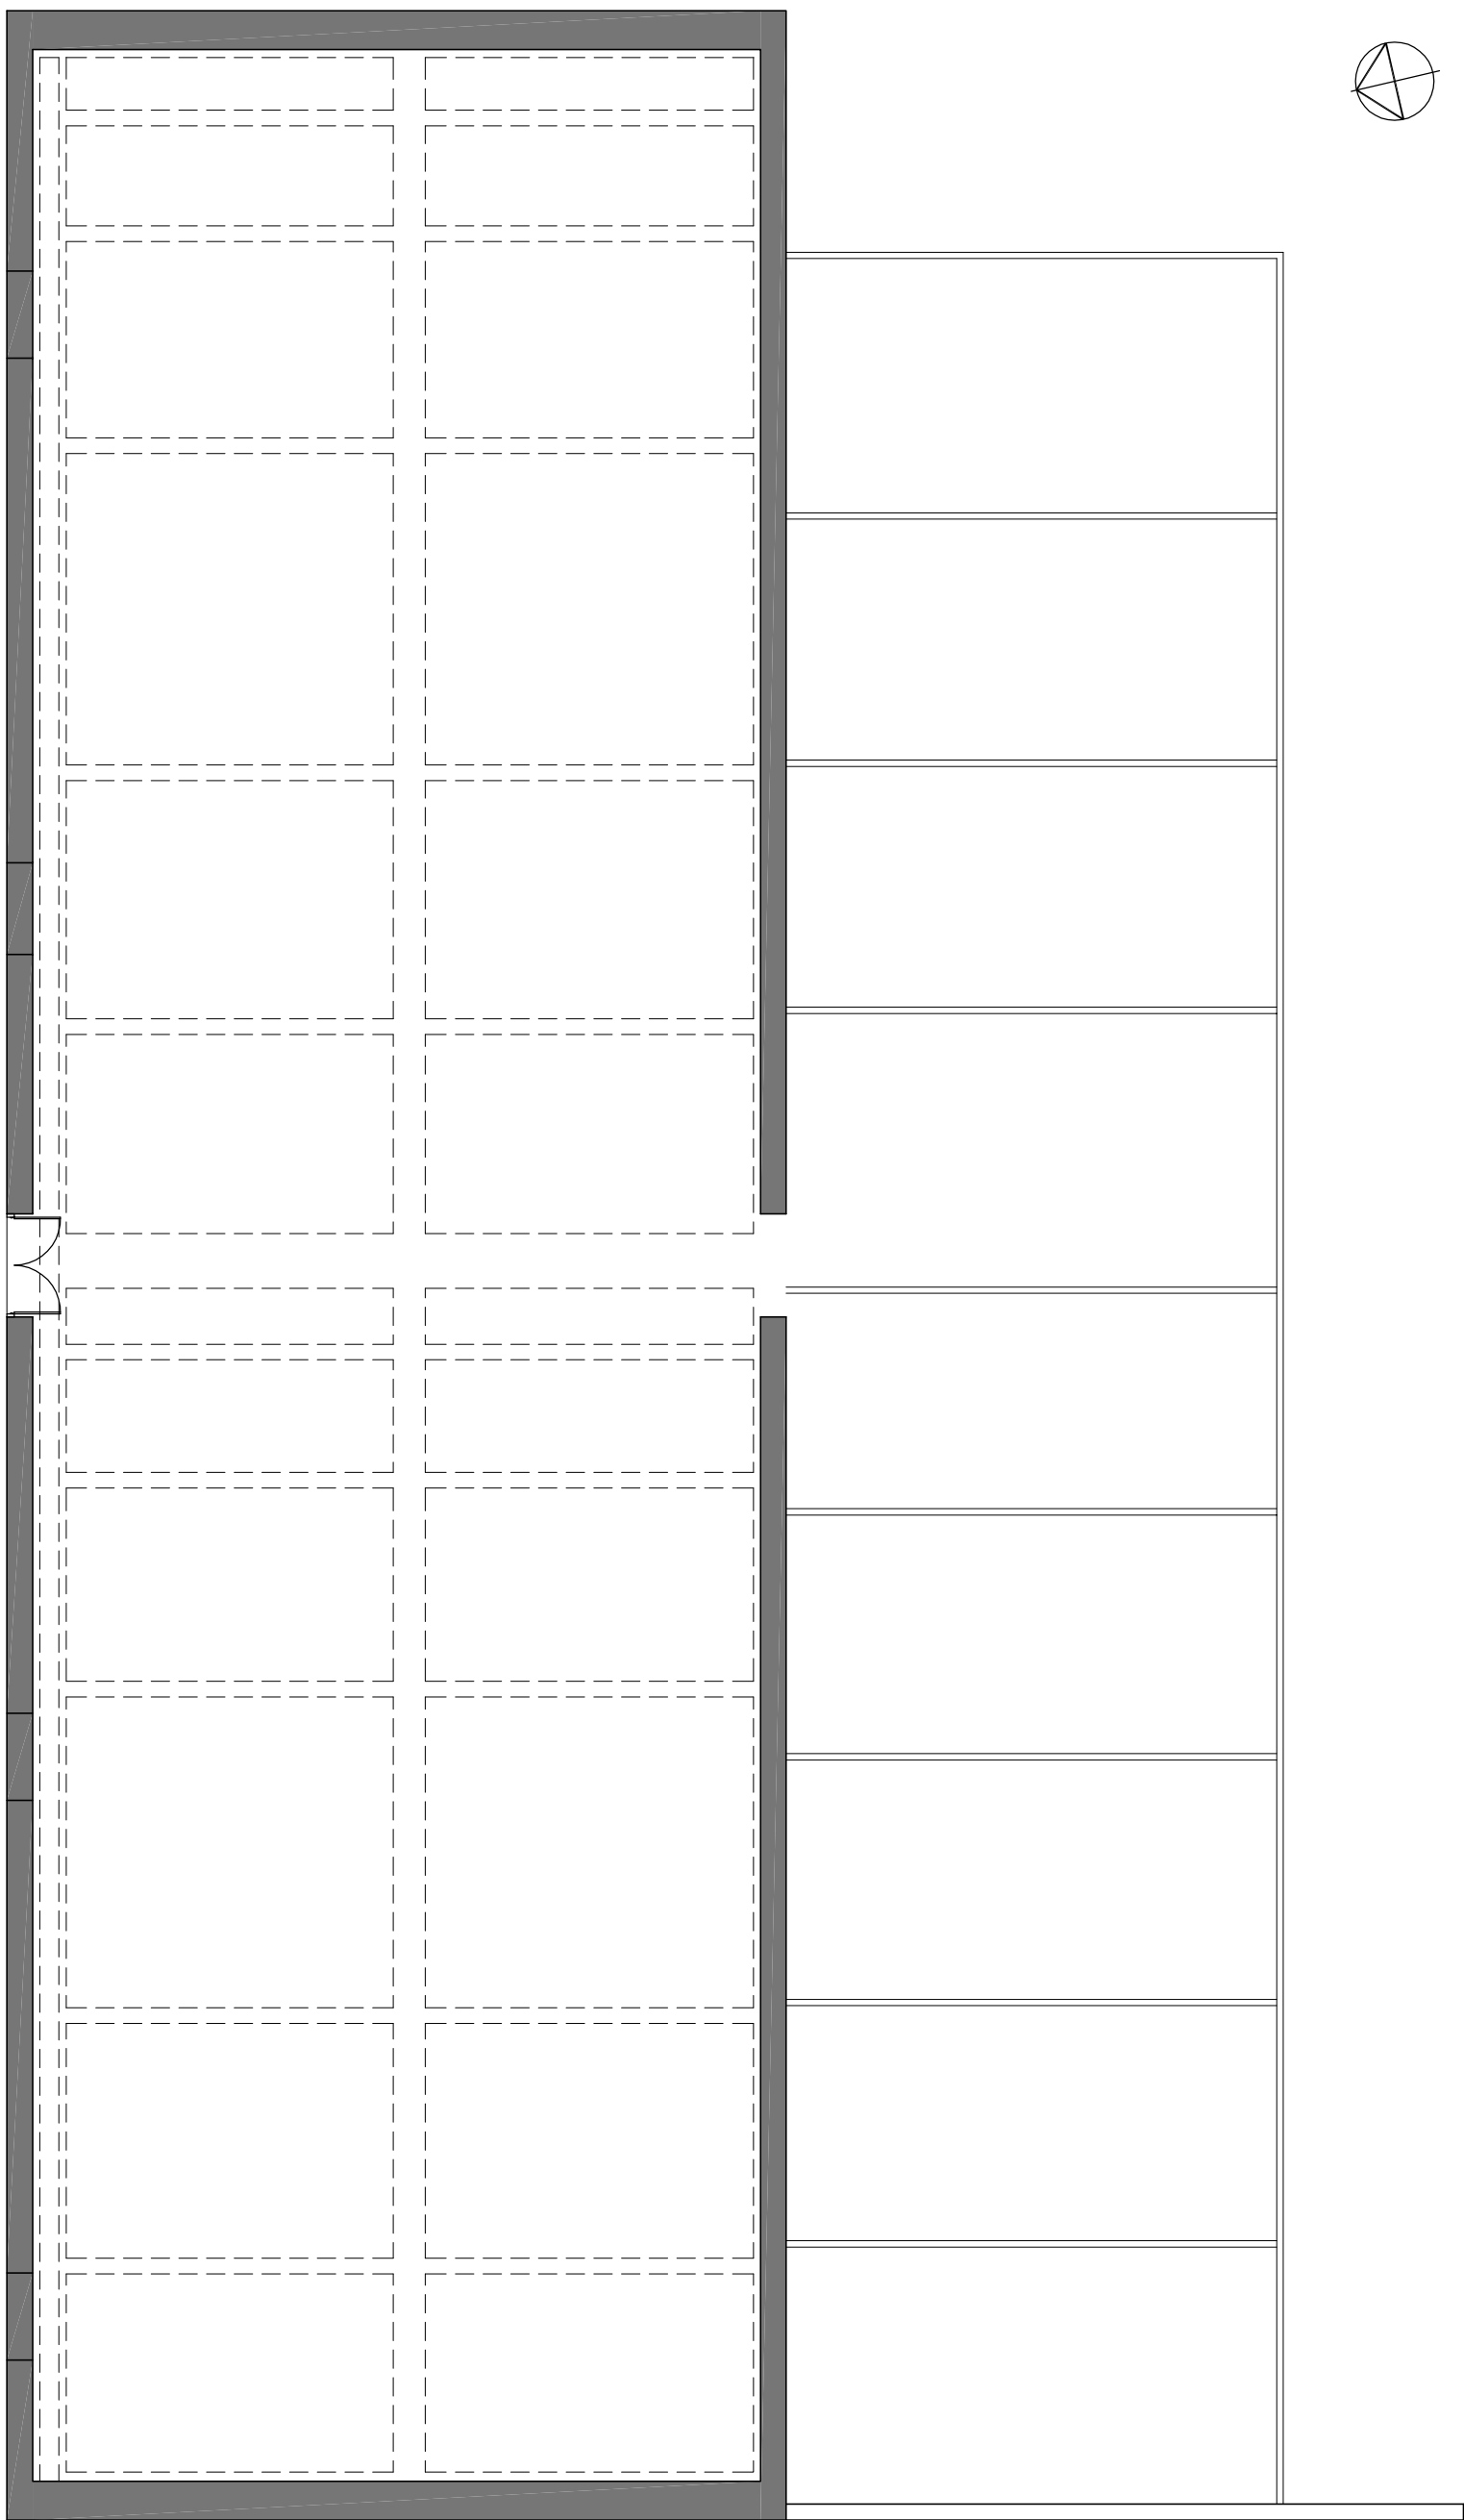


FLOOR PLAN

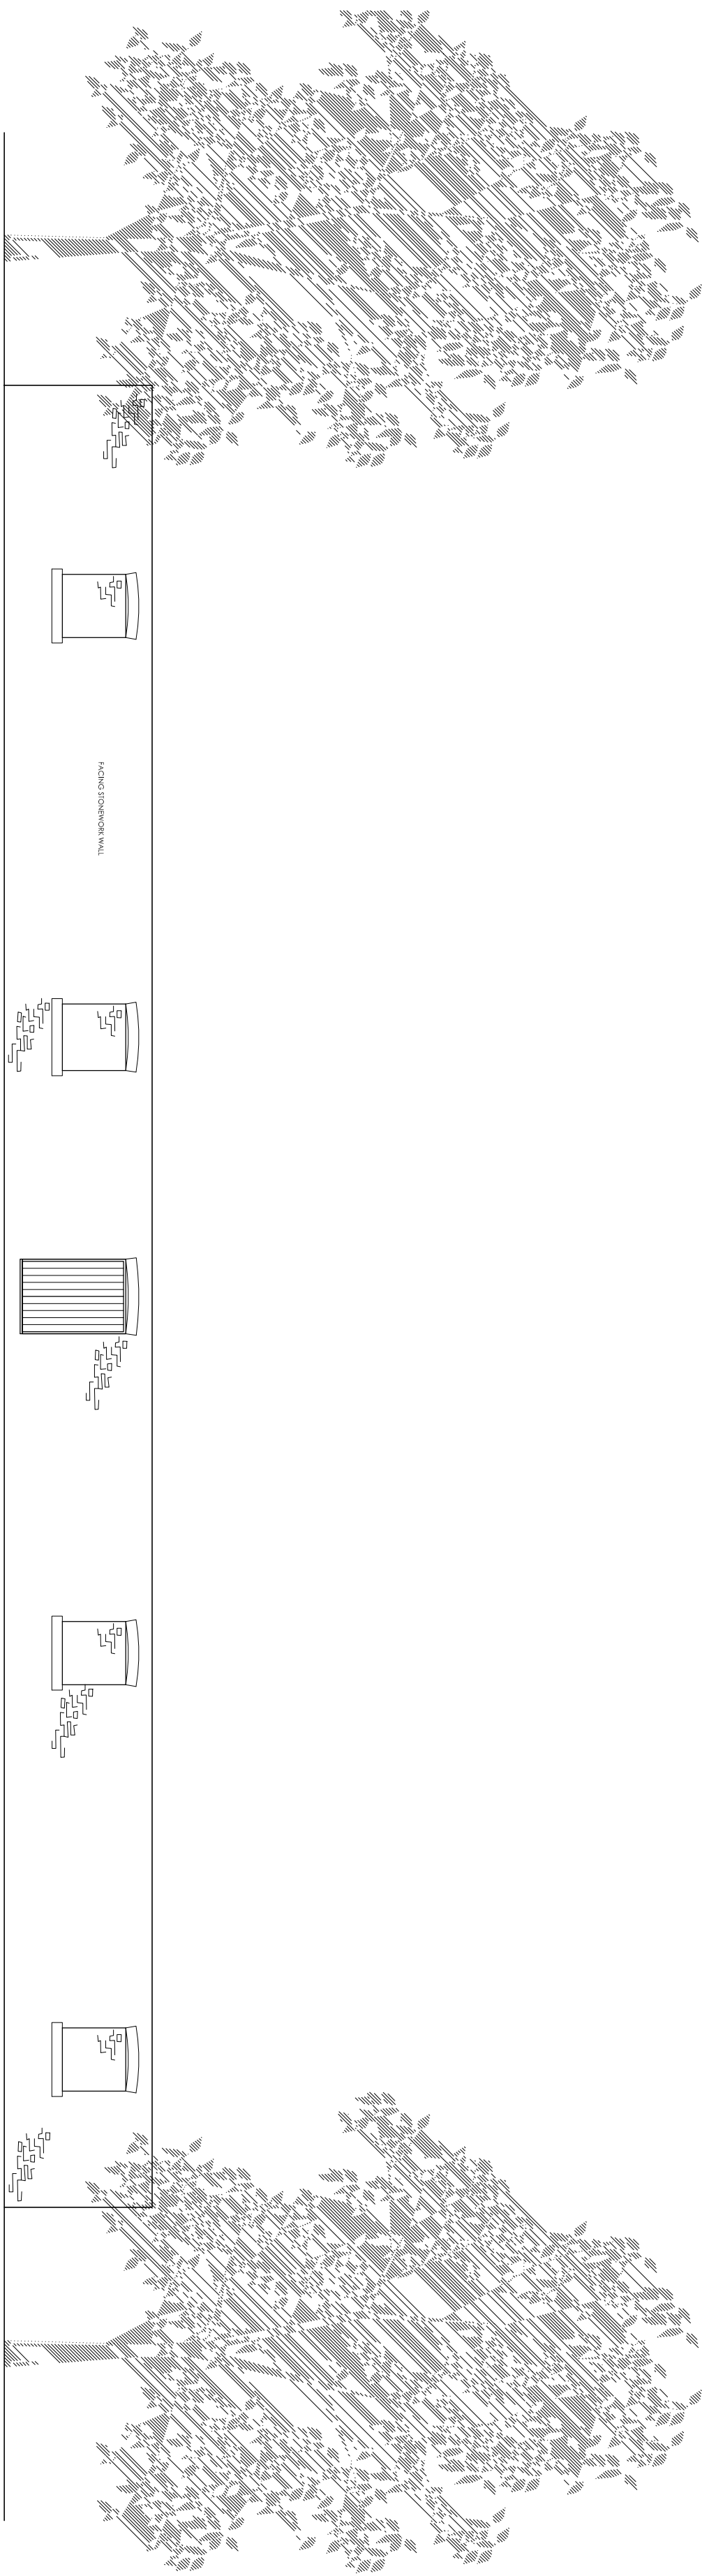


EXISTING NORTH ELEVATION

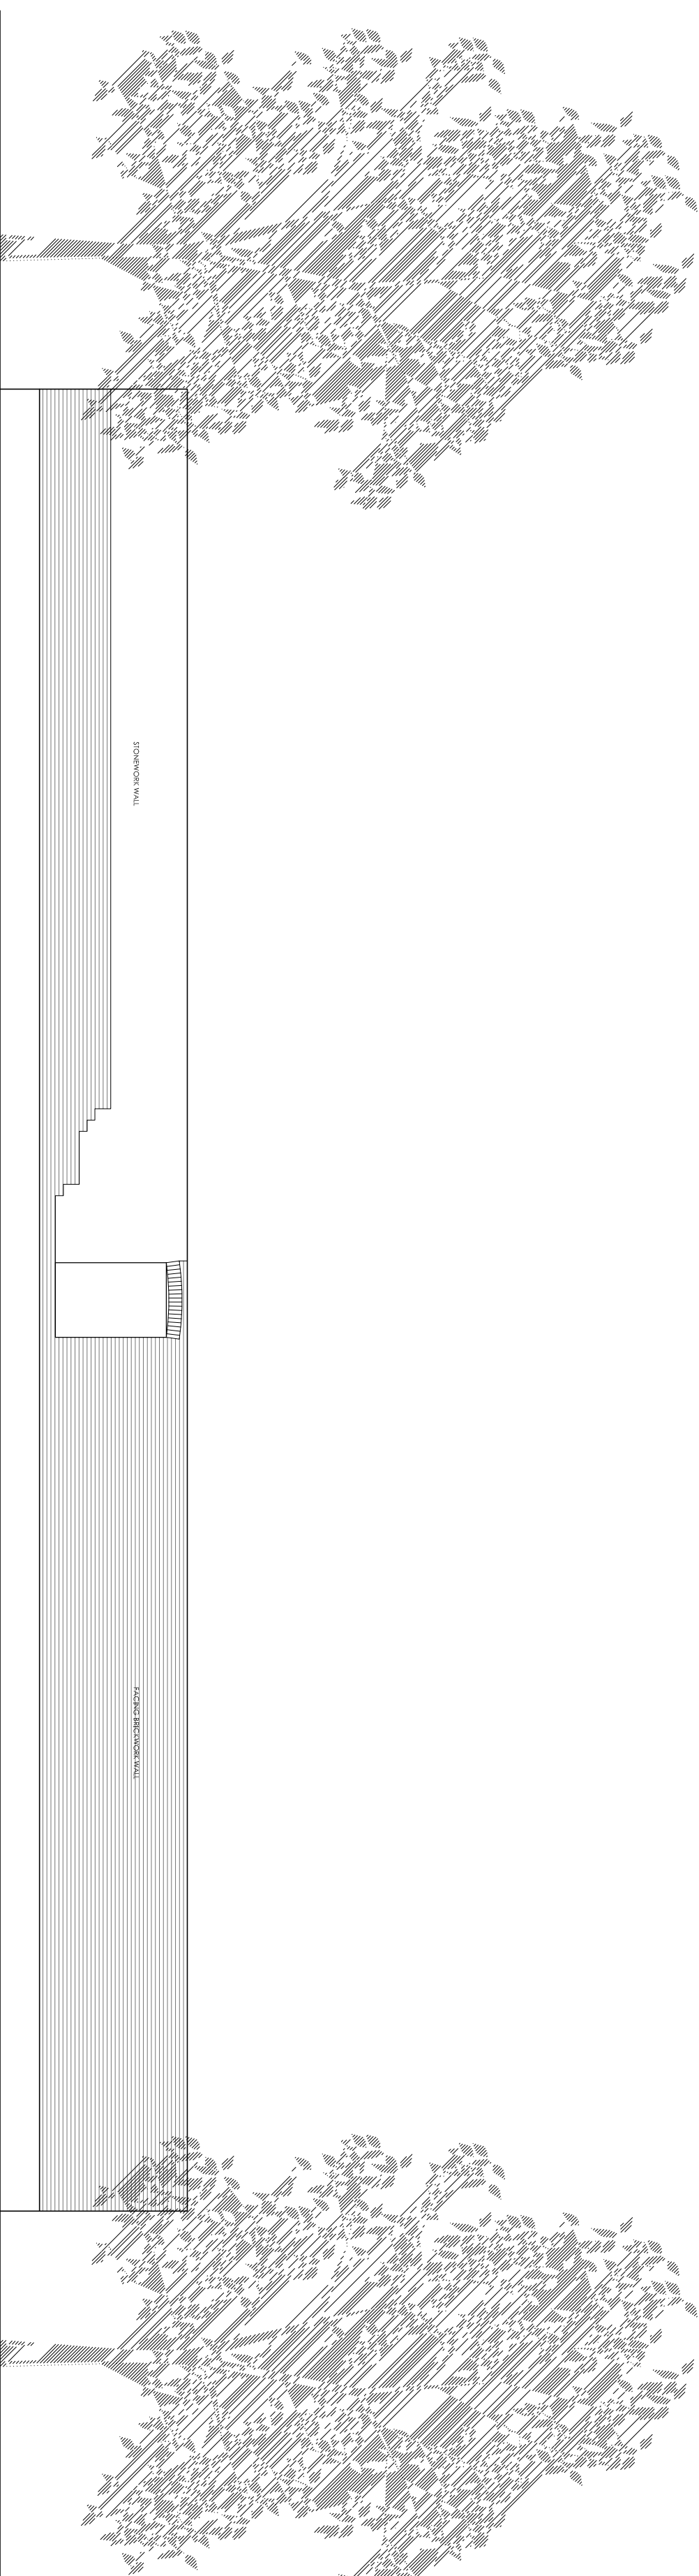

EXISTING SOUTH ELEVATION

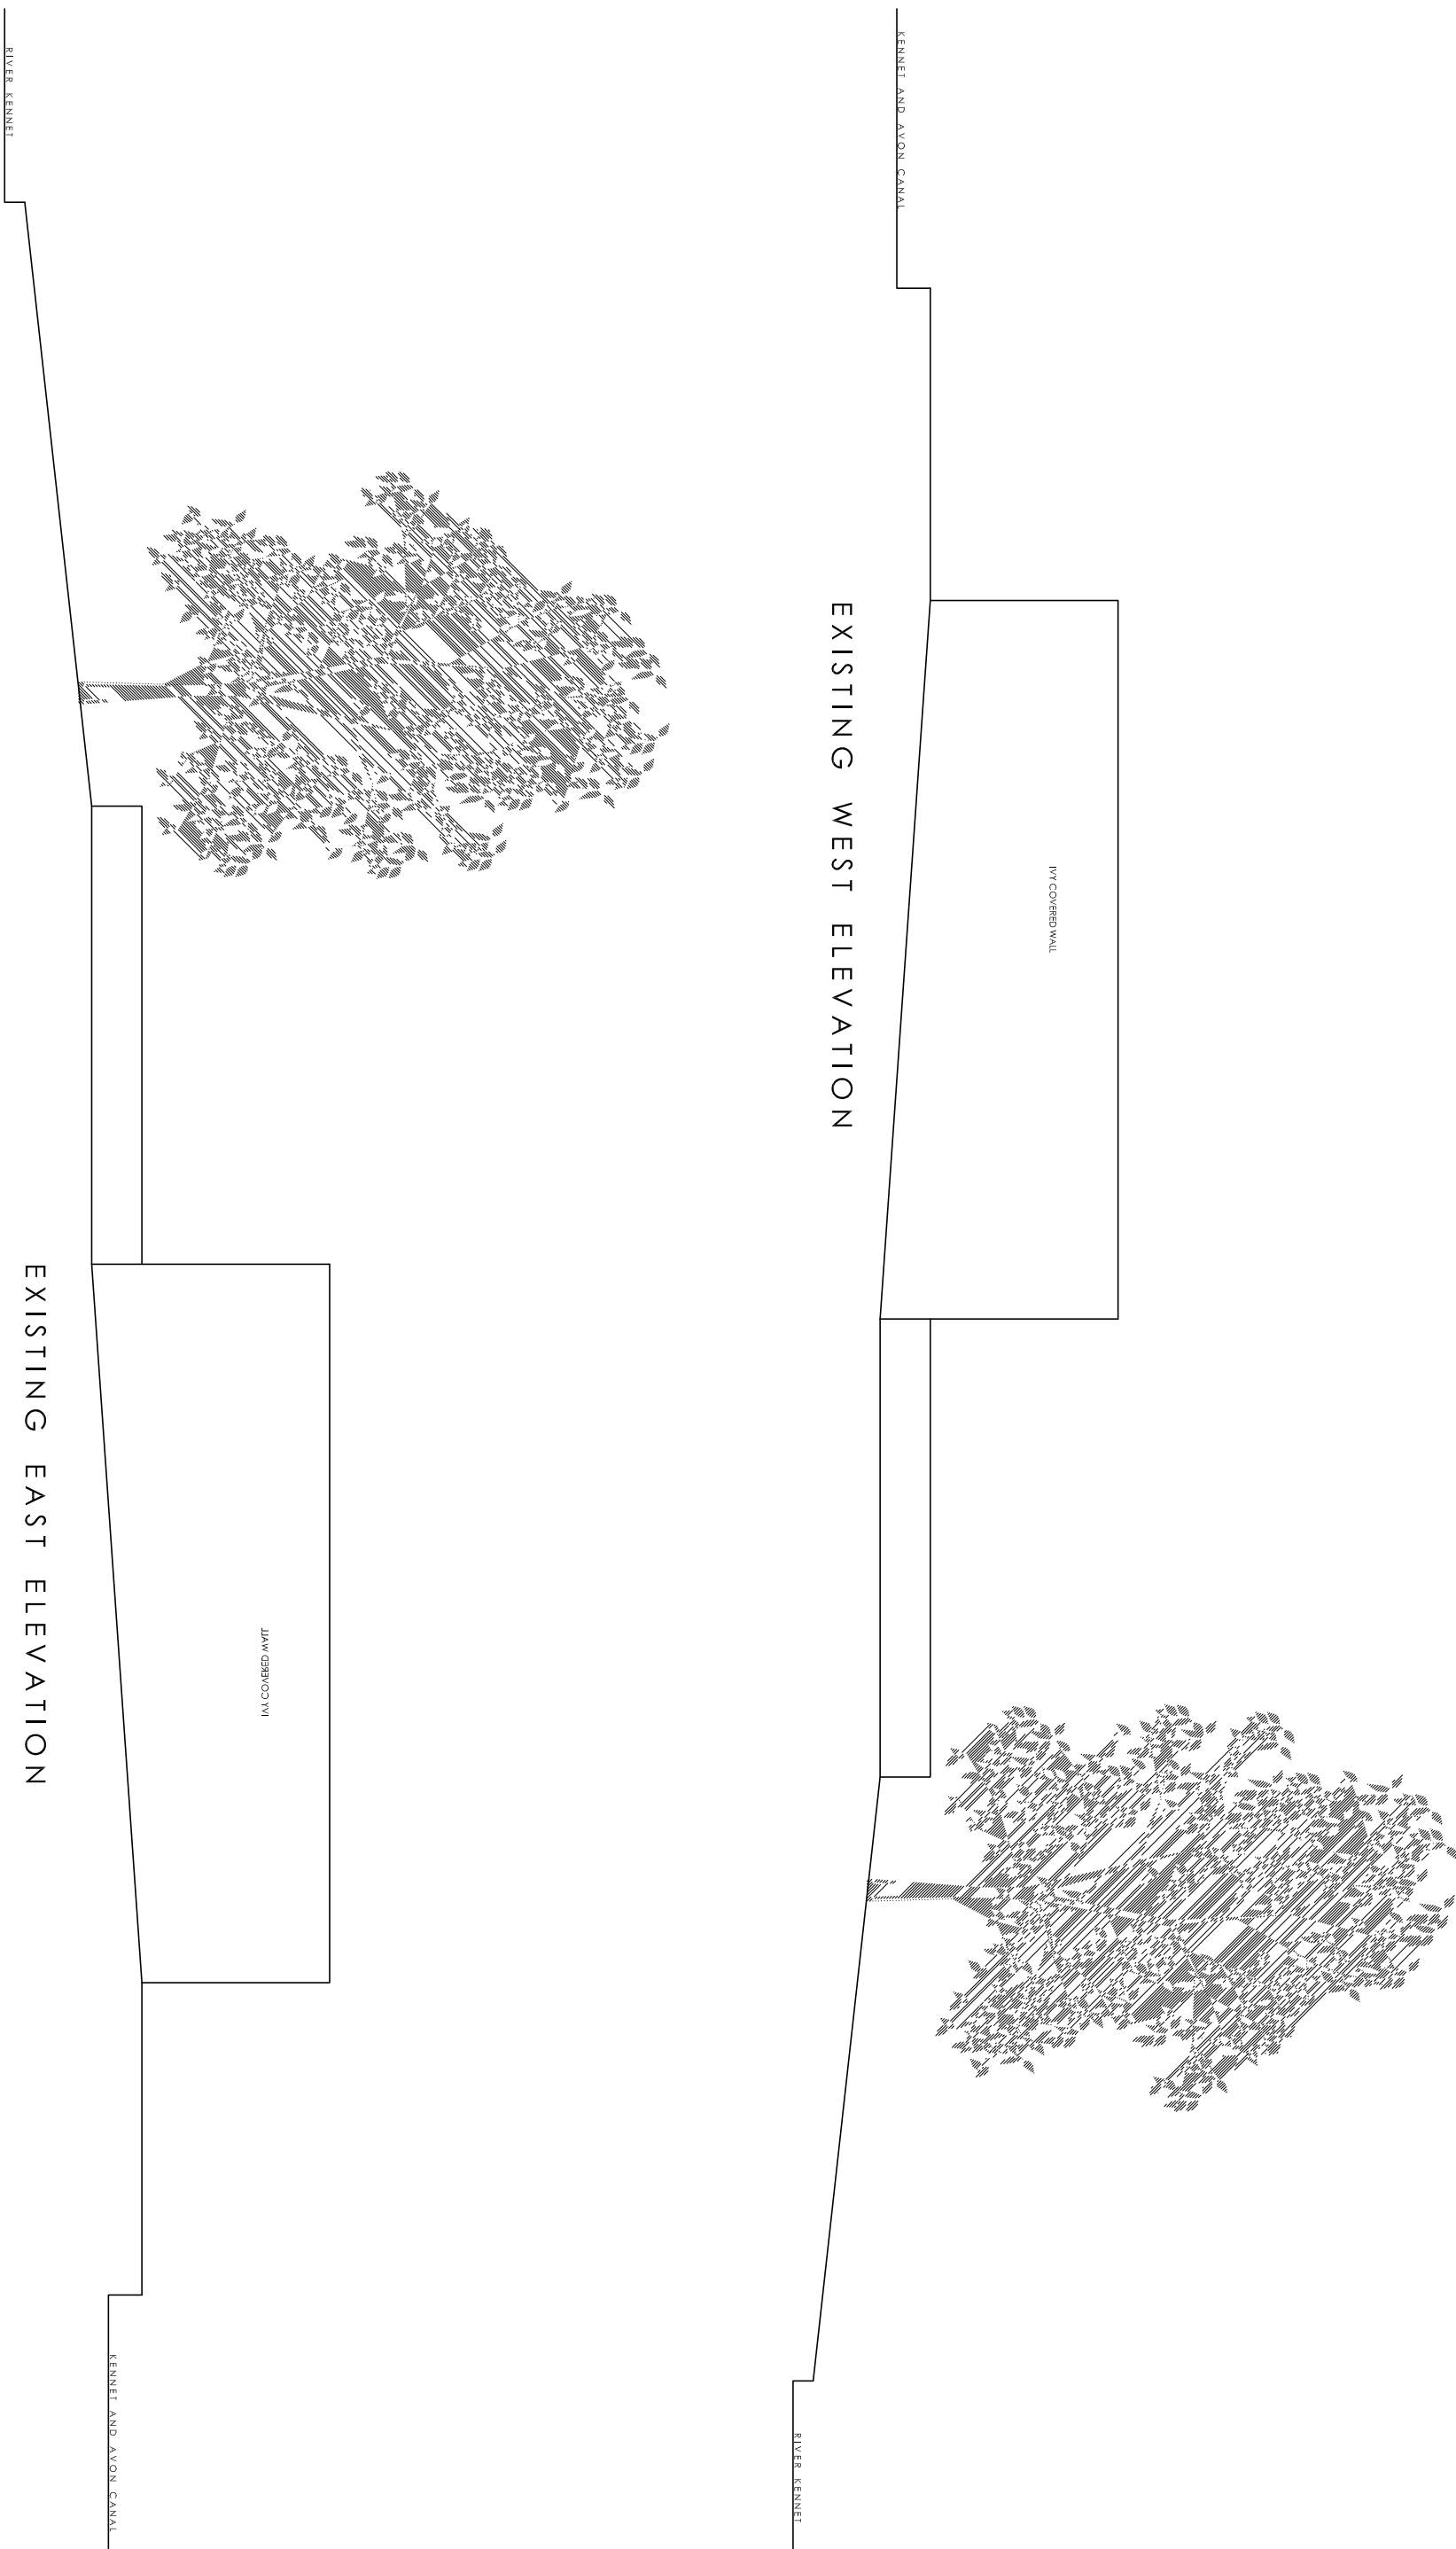

EXISTING WEST ELEVATION

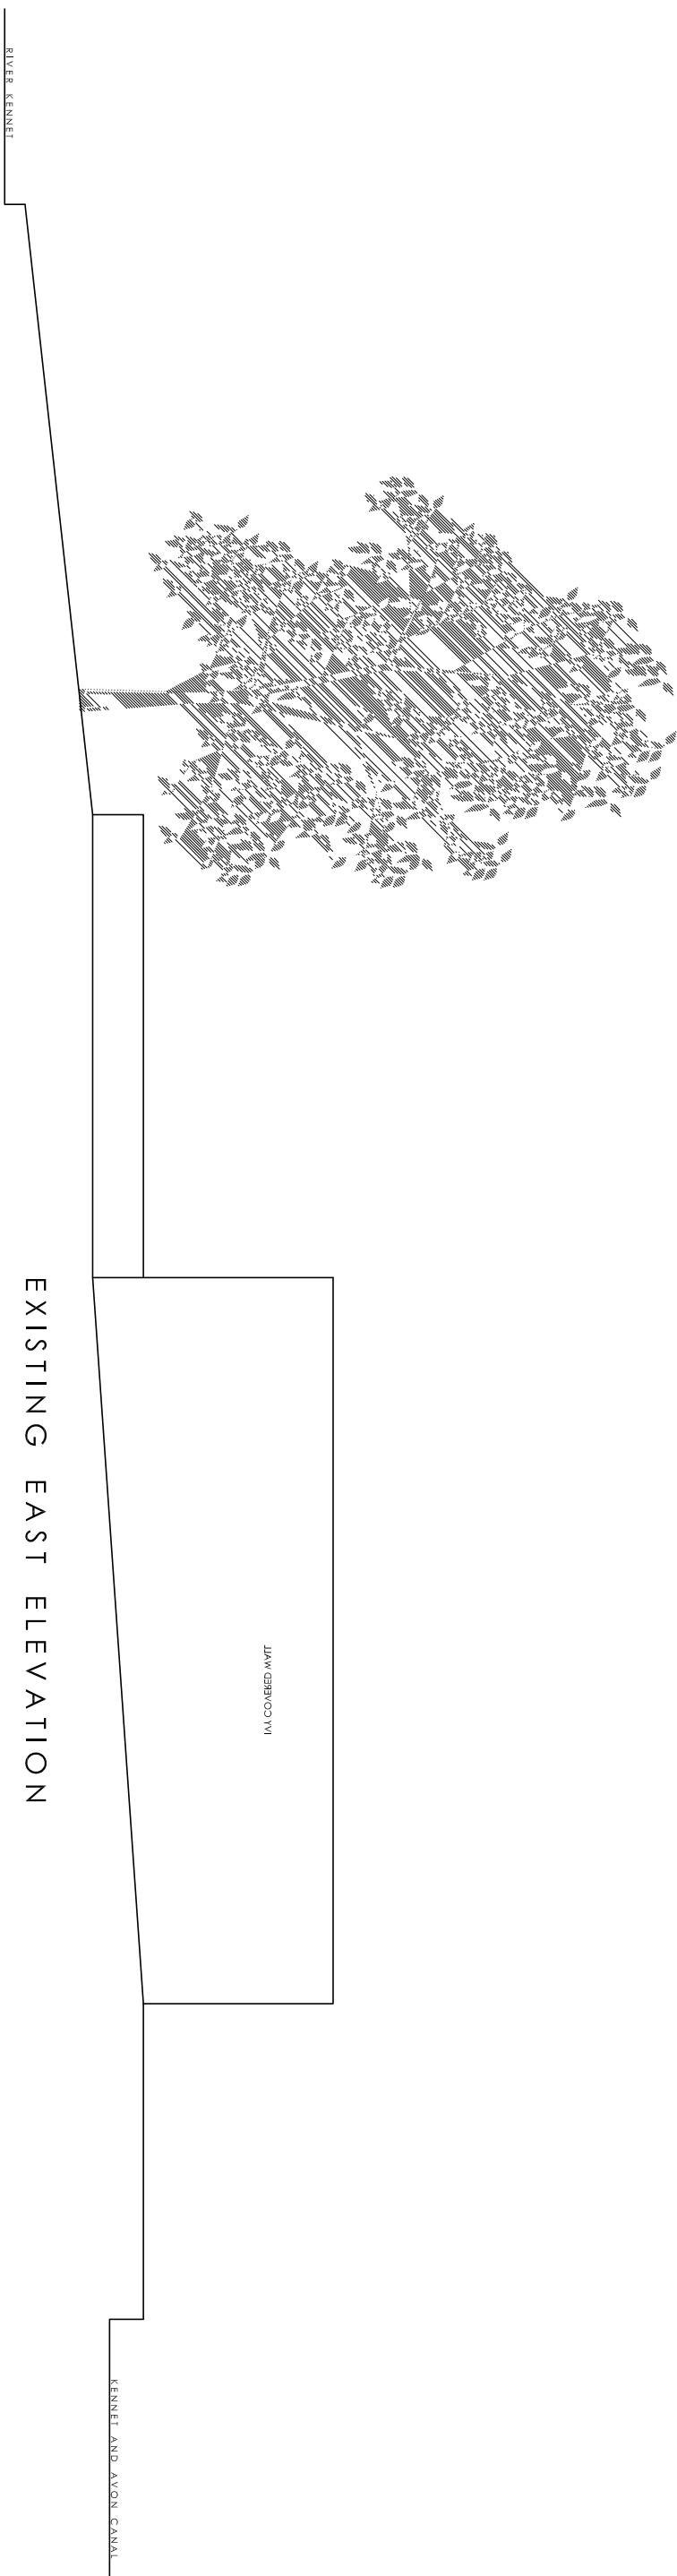


EXISTING EAST ELEVATION

CLIENT
Zahra Pudepphott
JOB NO.
W1236
JOB TITLE
Wire Mill

DRAWING TITLE
Existing Plan & Elevations

DATE
June 2016
SCALE
1:100 @ A1
DRAWING NO.
05

REVISION

 

WOLSTENHOLME

2 The Rise, Kingston Blount
Oxfordshire, OX39 4PY
01844 354639, enquiries@wolstenholme-ltd.com
Drawing remains copyright of the Architect.
Dimensional discrepancies to be referred to the Architect.