



THIS DRAWING IS THE PROPERTY OF DESIGN TWO SEVEN - COPYING/
REDISTRIBUTION BY CONSENT ONLY

NOTES

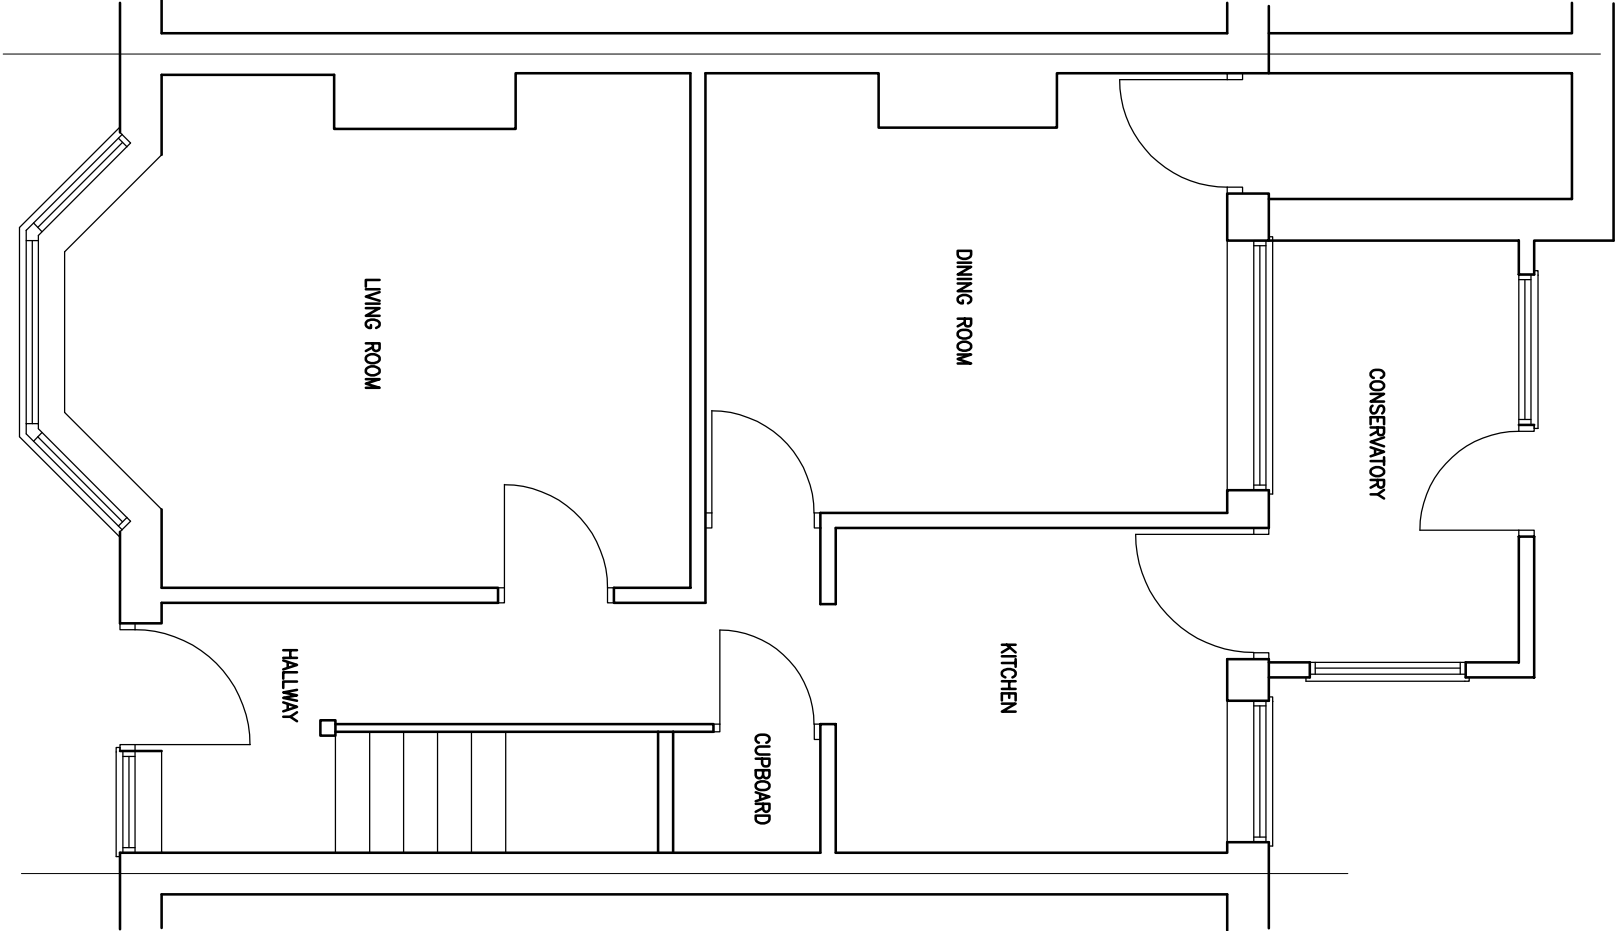

EXISTING GROUND FLOOR PLAN

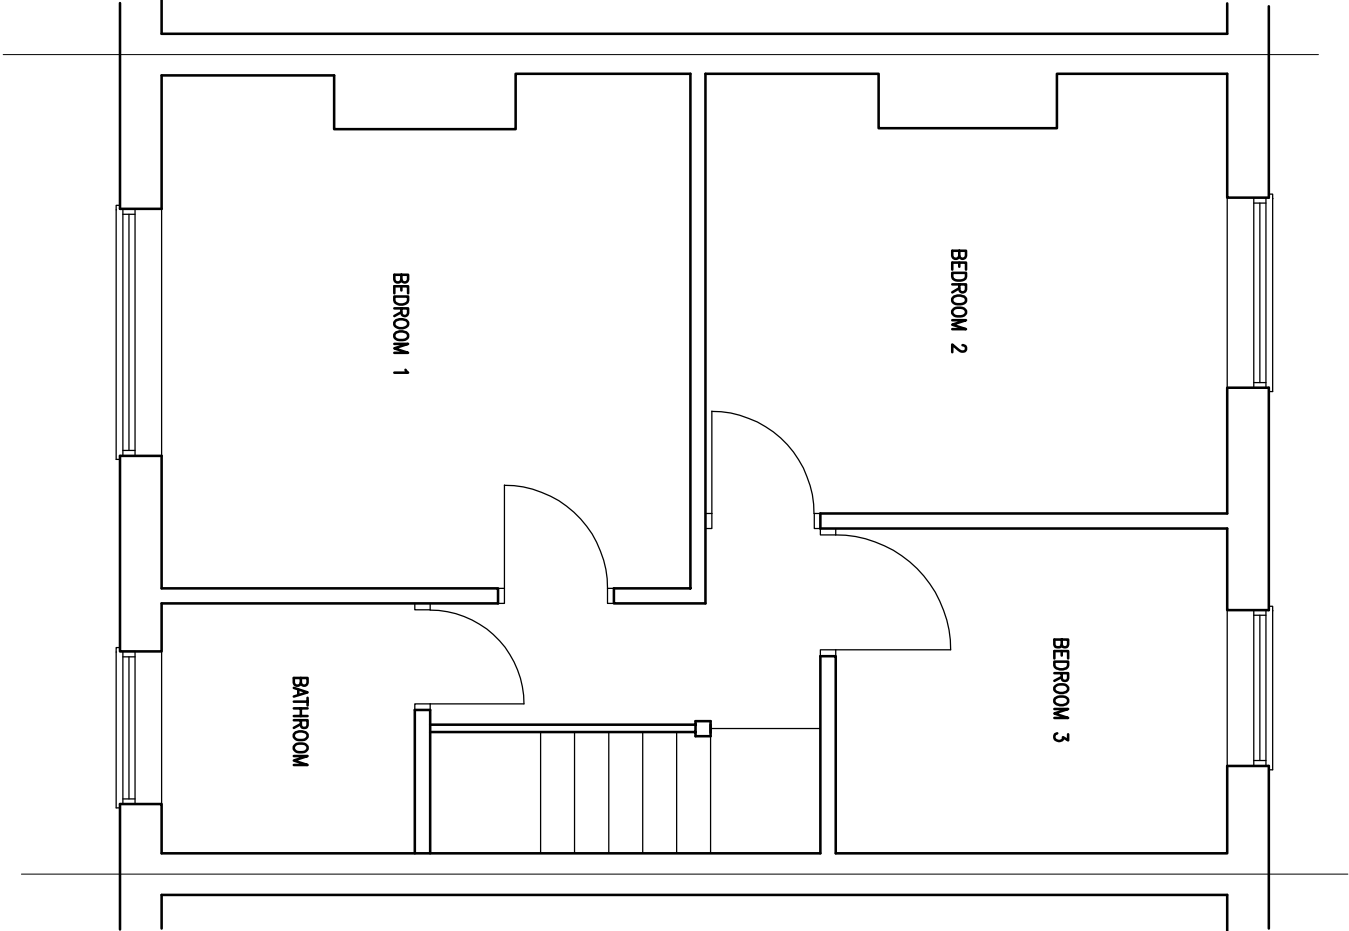

EXISTING FIRST FLOOR PLAN

PROJECT 6 ROWLEY ROAD READING RG2 0DR					
TITLE EXISTING FLOOR PLANS					
DESIGN TWO SEVEN 17 FOX ROAD, LANGLEY, SLOUGH SL3 7SG TEL. 07964 36643 designtwoseven@outlook.com					
DRAWN	AS	SCALE @ A3			
DATE	NOV 2017	1:50			
DRAWING No.		REV.			
AS01017-01		A			