


THIS DRAWING IS THE COPYRIGHT OF ORANGE KEY LTD. IT IS PRIVATE AND CONFIDENTIAL AND IS SUPPLIED ON THE EXPRESS CONDITION THAT IT IS NOT USED FOR ANY PURPOSE OR COPIED OR COMMUNICATED TO ANY OTHER PARTY WITHOUT THE WRITTEN CONSENT OF ORANGE KEY LTD.




EXISTING NE ELEVATION
SCALE 1:100




EXISTING SE ELEVATION
SCALE 1:100

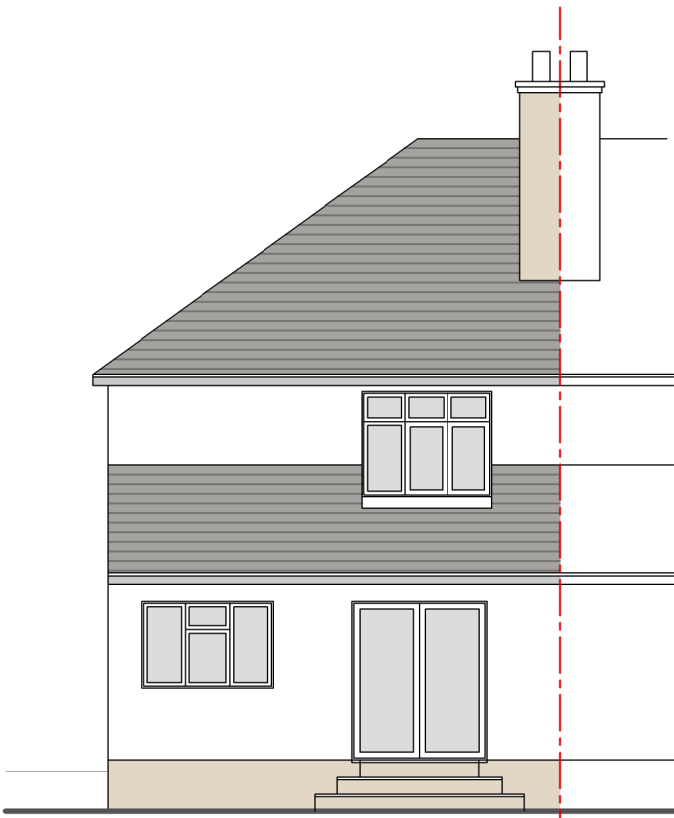


EXISTING NW ELEVATION
SCALE 1:100

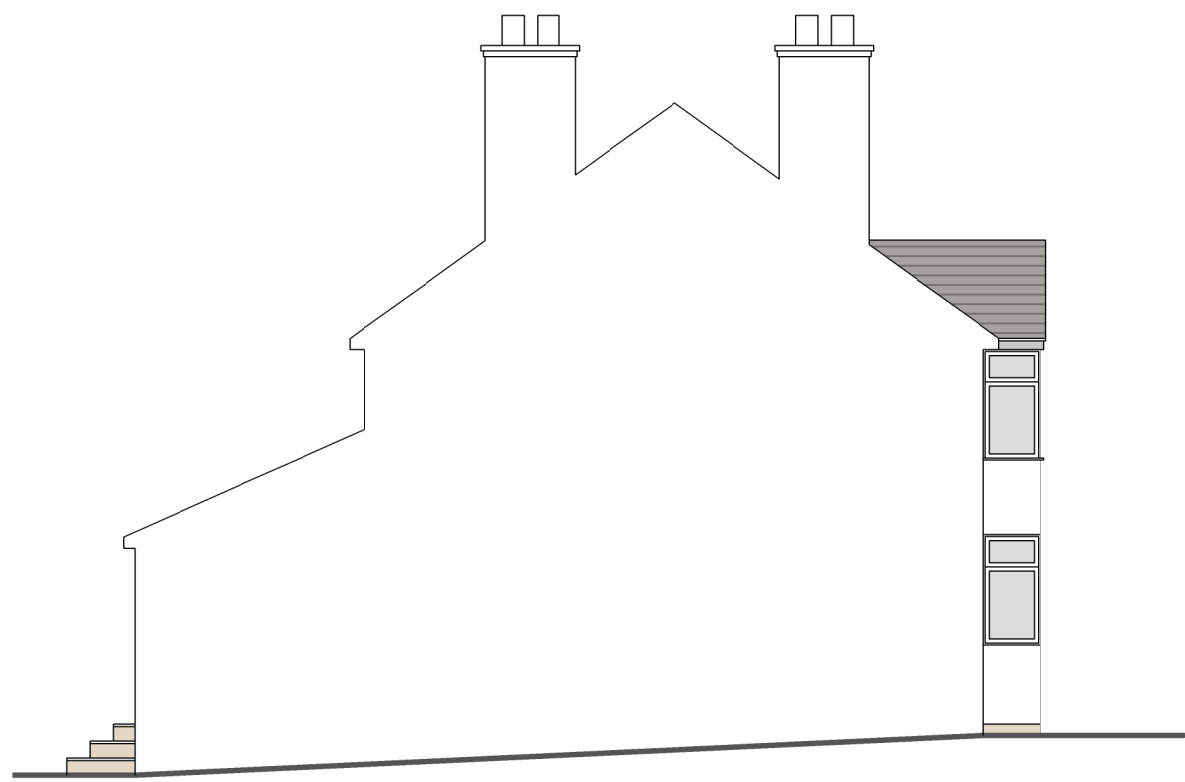


EXISTING SW ELEVATION
SCALE 1:100

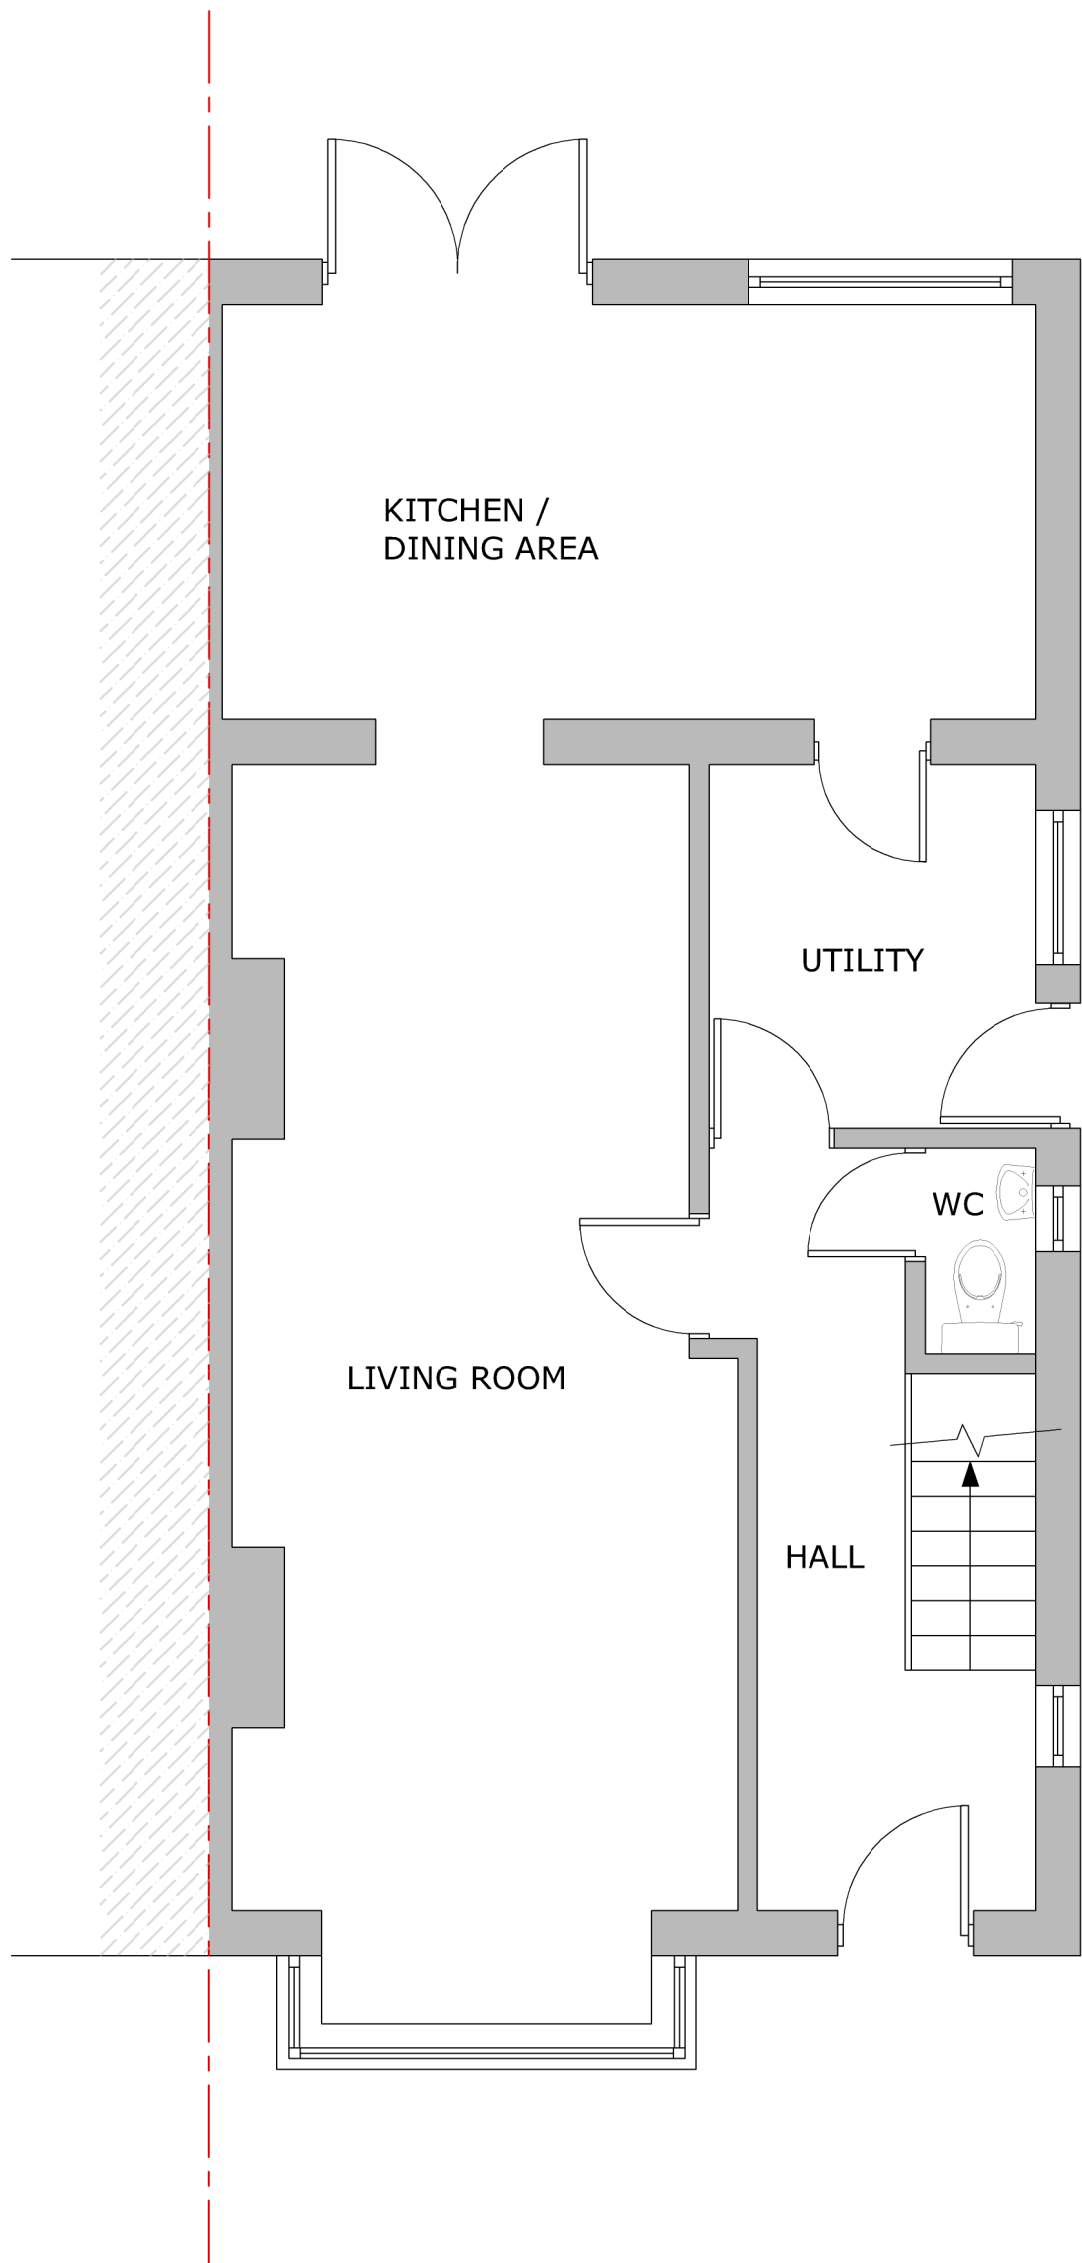

EXISTING GROUND FLOOR PLAN
SCALE 1:50

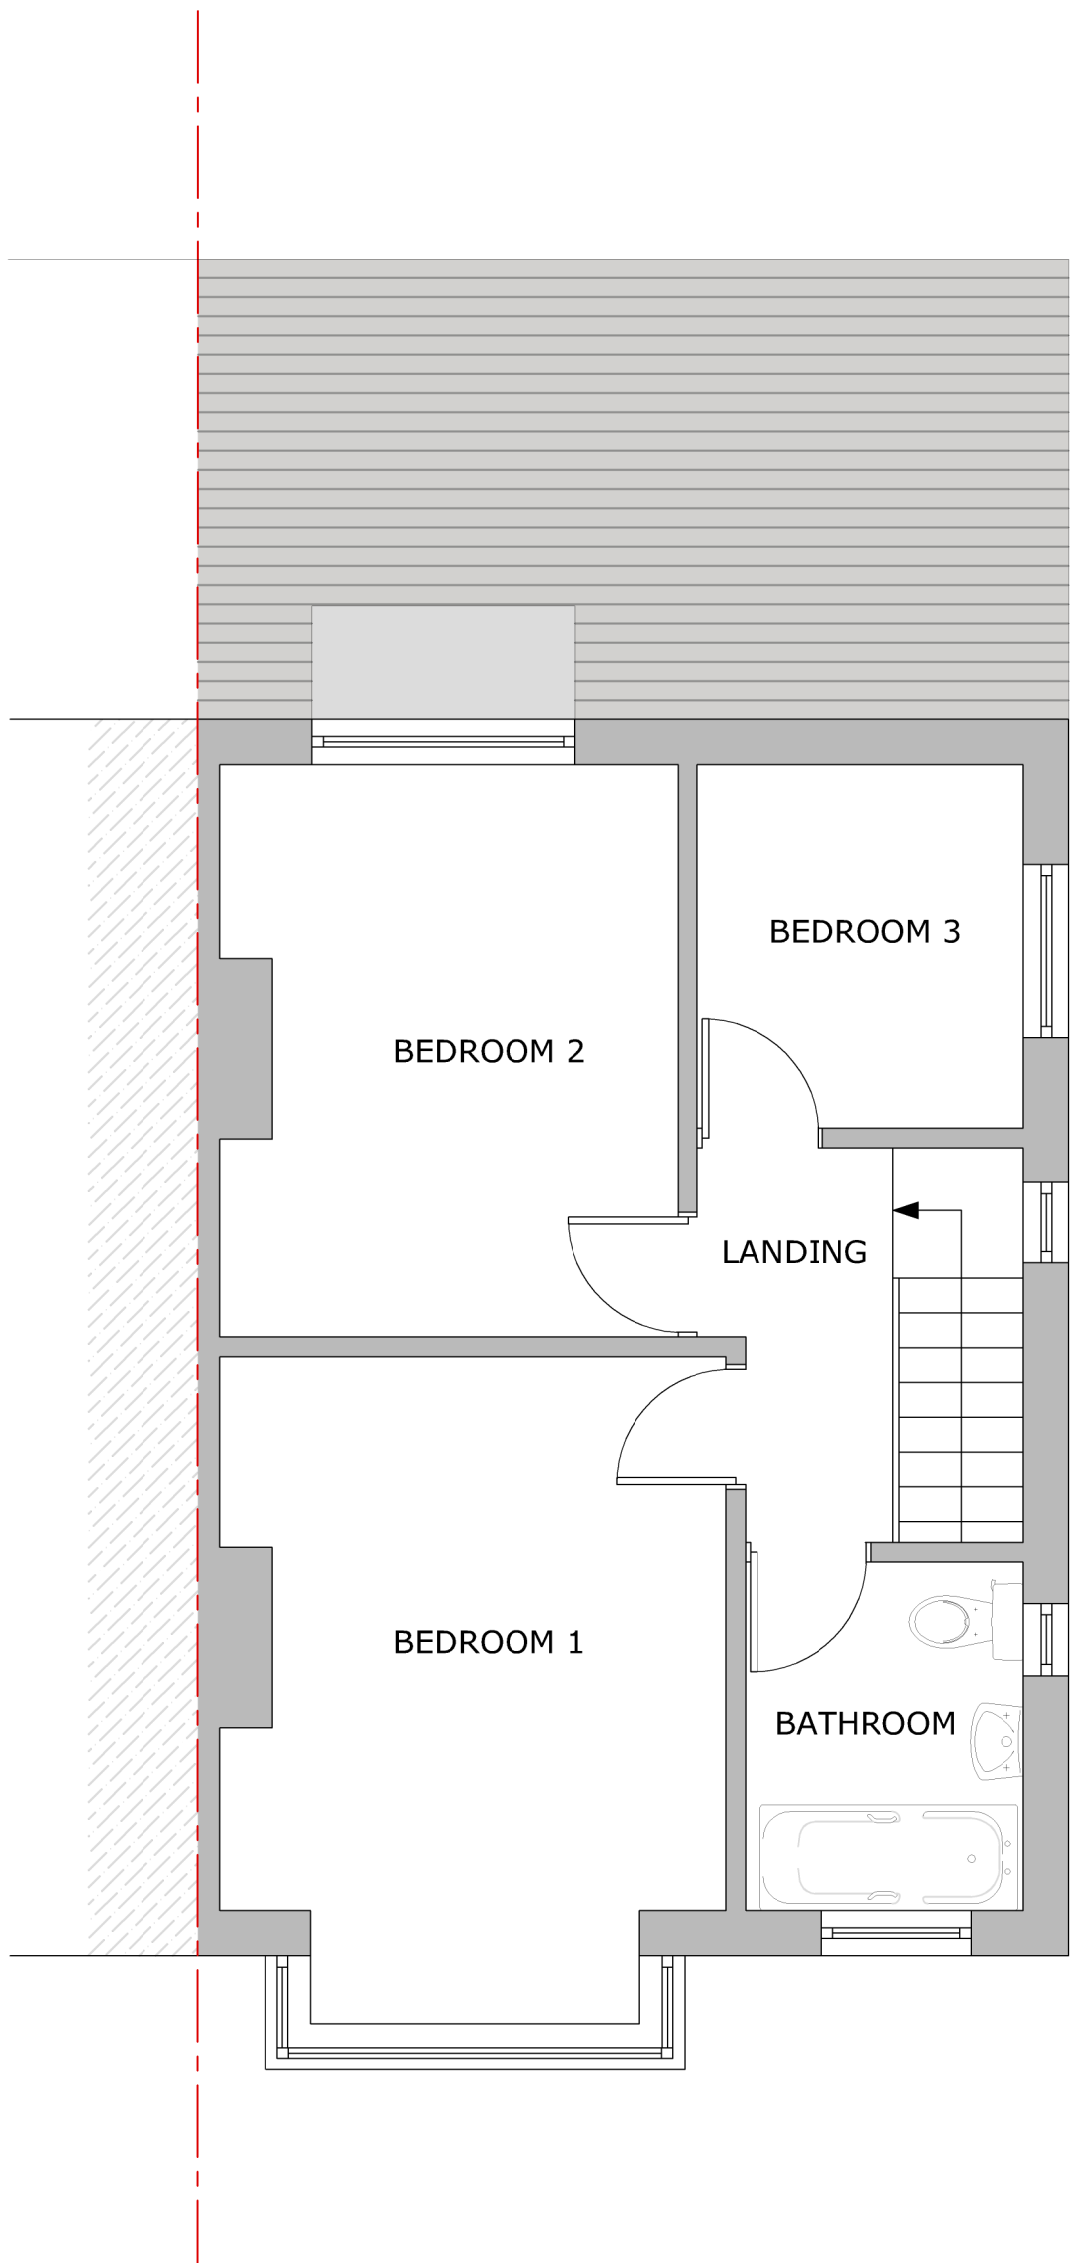

EXISTING FIRST FLOOR PLAN
SCALE 1:50

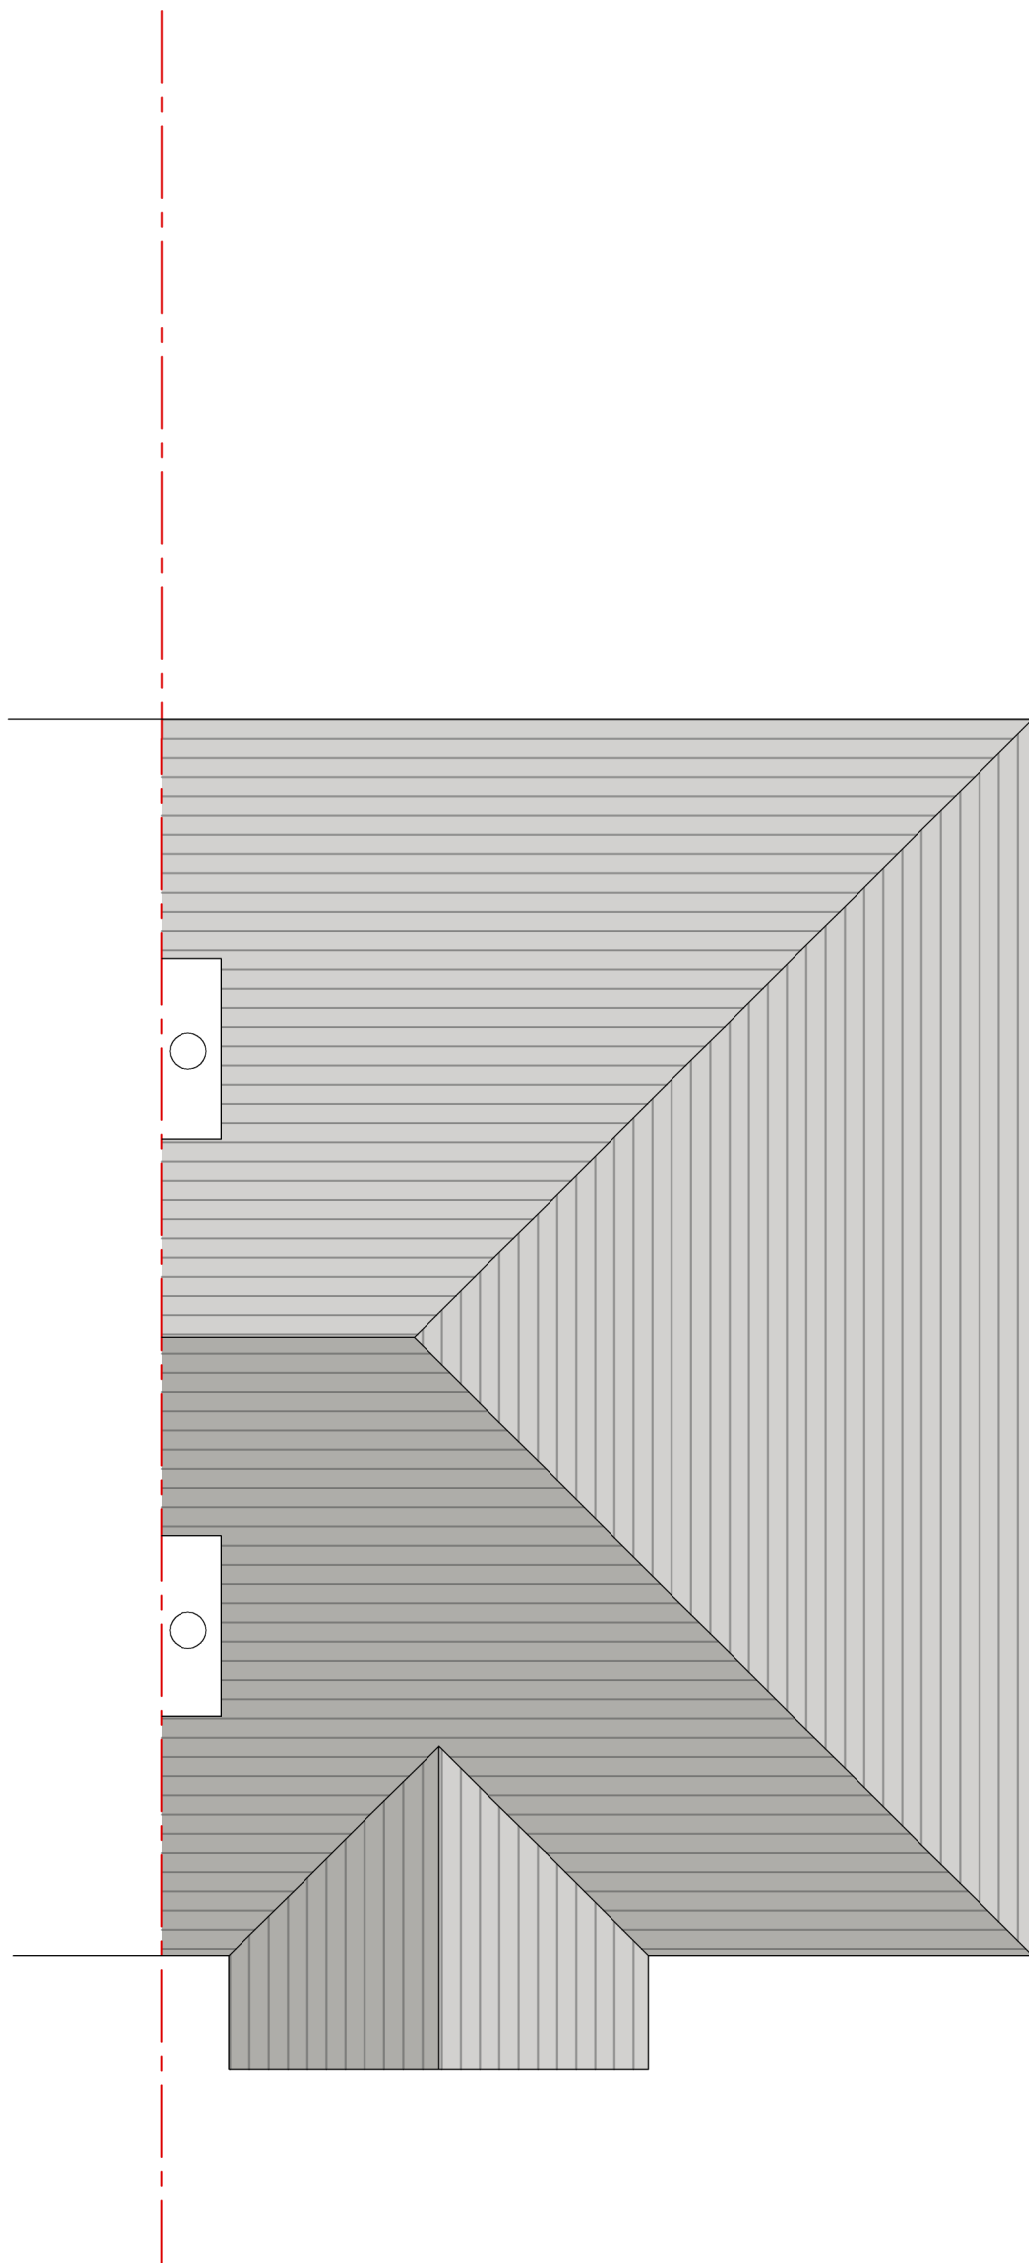

EXISTING ROOF PLAN
SCALE 1:50

PRELIMINARY - SUBJECT TO BC APPROVAL

REFERENCE DRAWINGS				
REV	DATE	REVISION	OR	REVIEW

Orange Key
Unit 4, The Cuttings
120 High Street, Hungerford
Berkshire, RG17 0LU
Tel: (01488) 682918
E-mail: info@orangekeyltd.co.uk

Client
MR AND MRS BOWLES

Project
**22 PARK LANE
READING
BERKSHIRE
RG31 5DN**

Title
EXISTING PLANS & ELEVATIONS

Scale
AS SHOWN @ A1

Date
AUG 2018

Originator
DCM

Reviewed By

Drawing number

18046/003

Rev.