



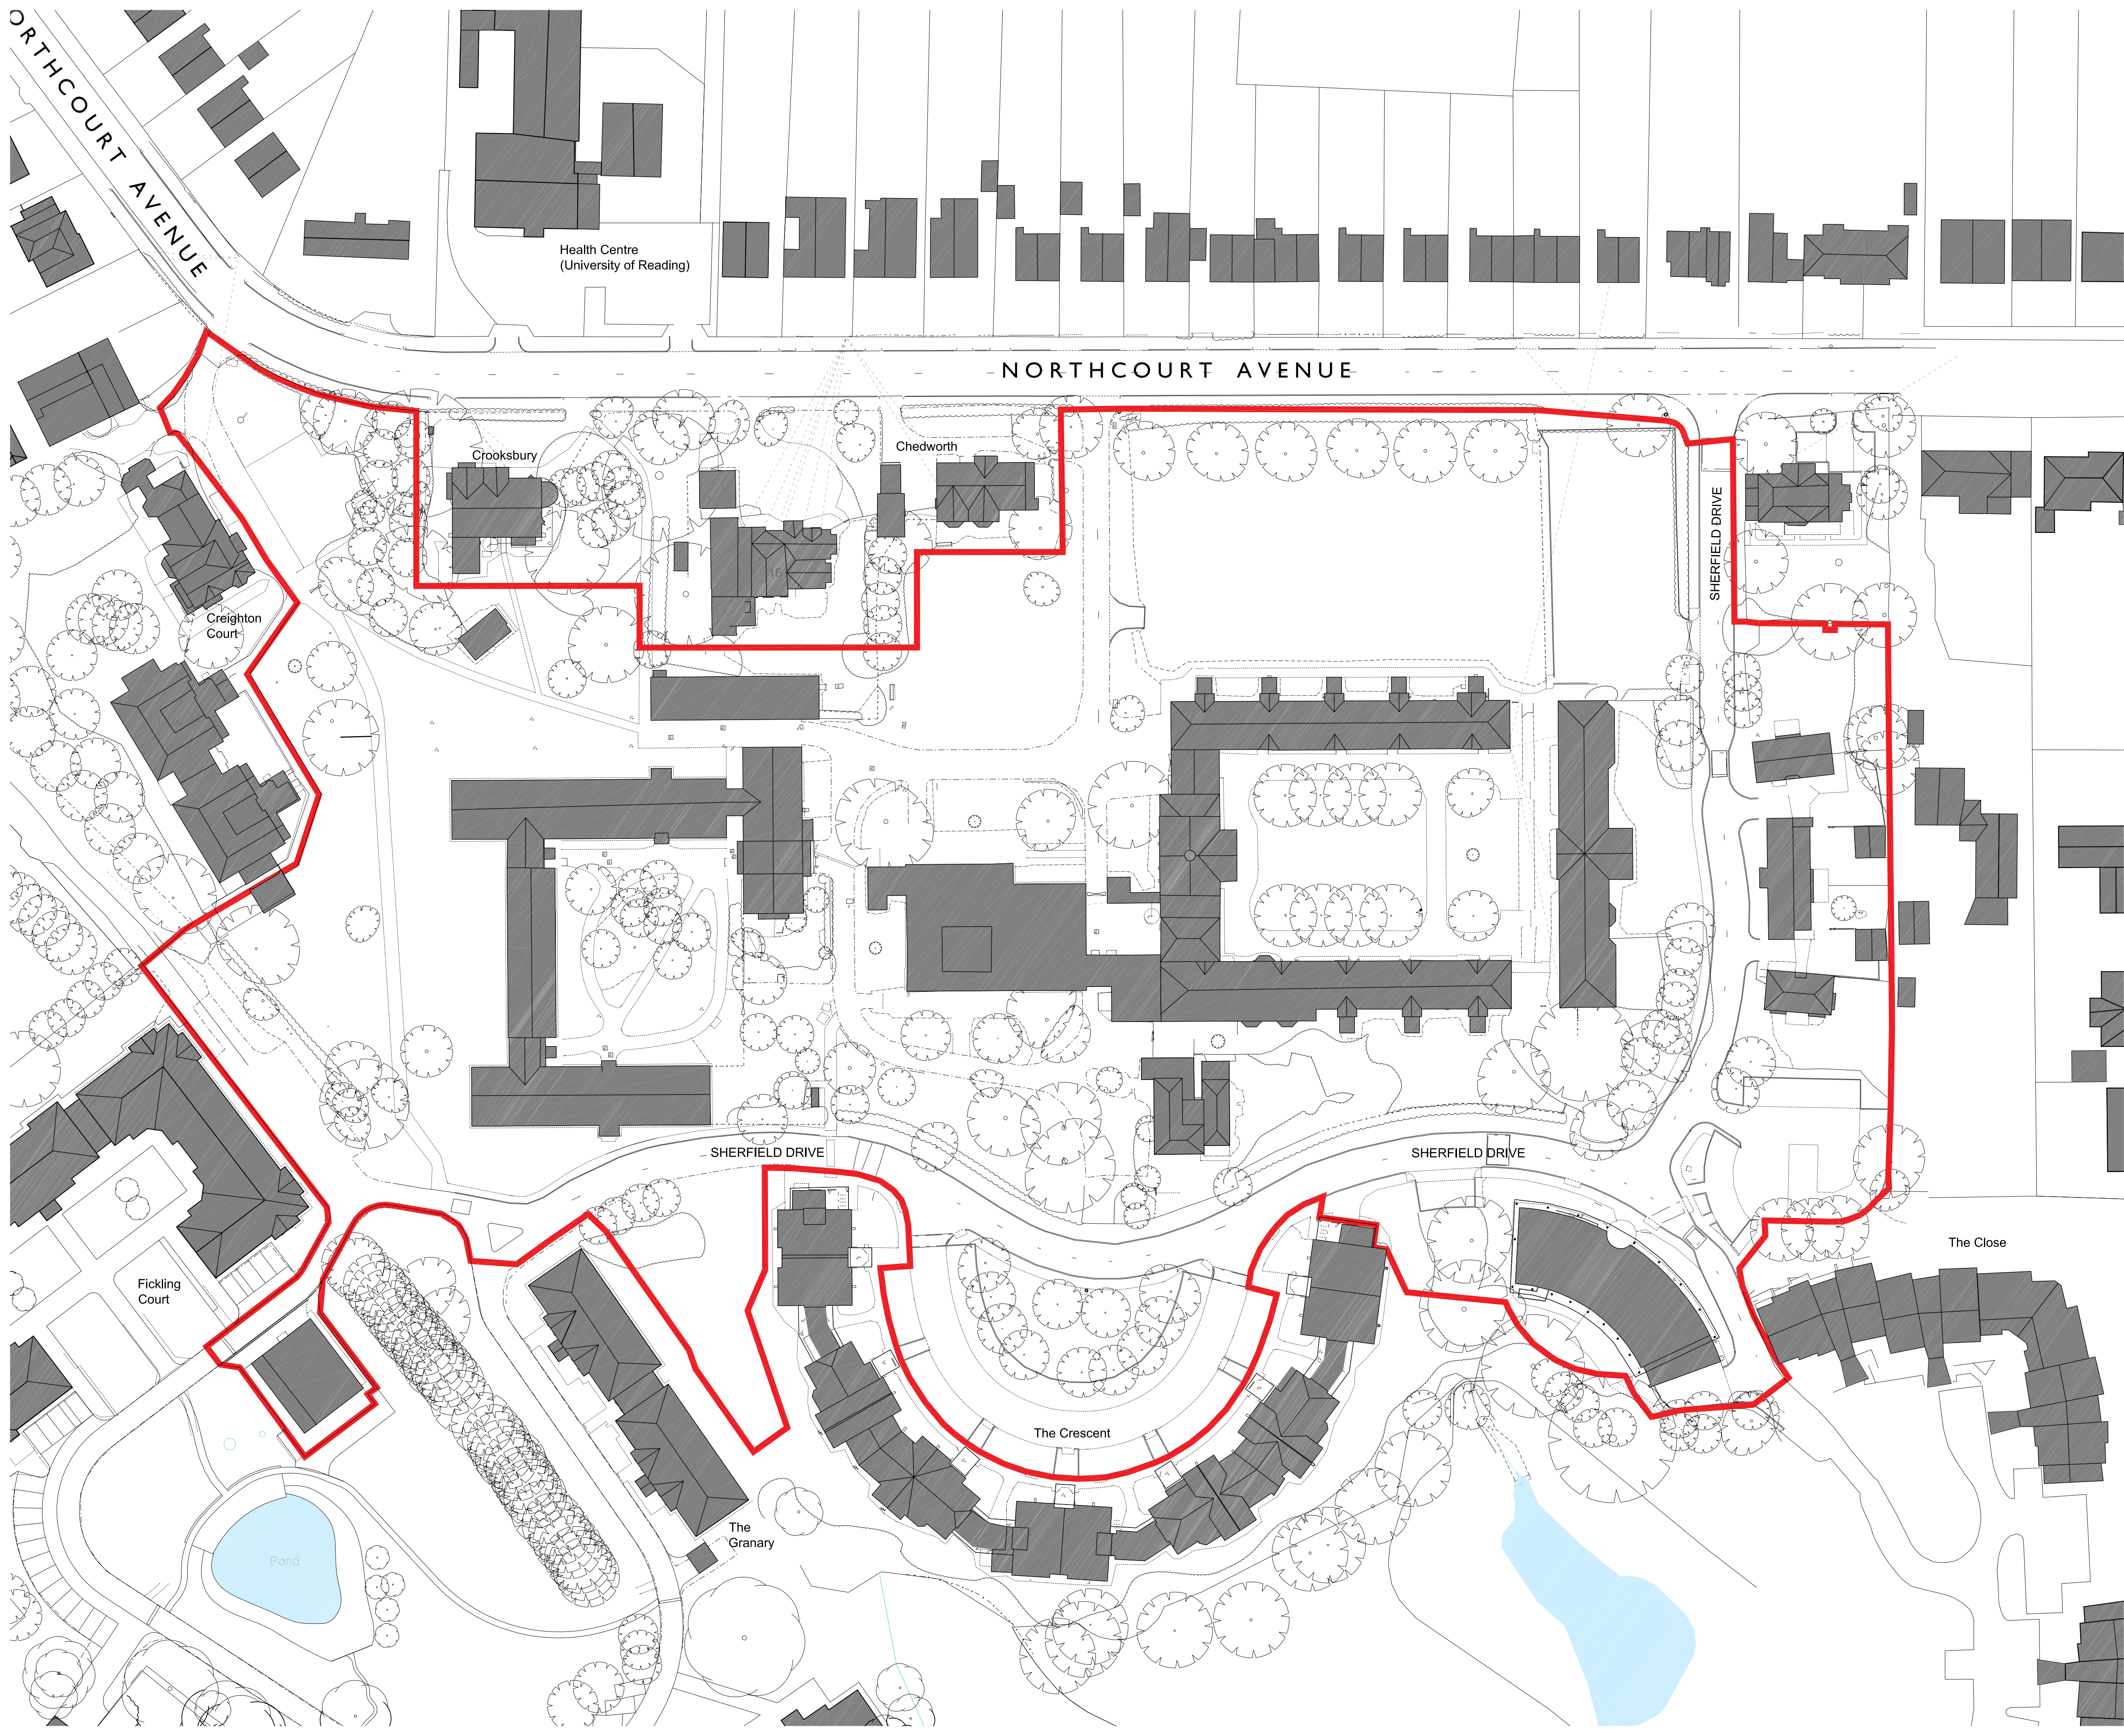

Notes

This drawing is the property of Willmore Iles Architects.

All work to be carried out in accordance with current Building Regulations.

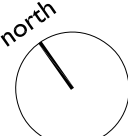

Amendment	Drawn	Chkd	Date	Rev



267 Horwath Road - Horwath - Bristol - BS8 4SF - Tel: 0117 9450962 - Fax: 0117 9450963
www.willmoreiles.com

Drawing Status		PLANNING		
Client				
UNIVERSITY PARTNERSHIPS PROGRAMME				
Job Title		ST PATRICKS HALL UNIVERSITY OF READING		
Drawing Title				
EXISTING SITE PLAN				
Scale	Size	Drawn	Checked	Date
1:500	A1	CS	RT	NOV 17
Dwg No StP-WIA-00-GF-DR-A-000002				Rev