
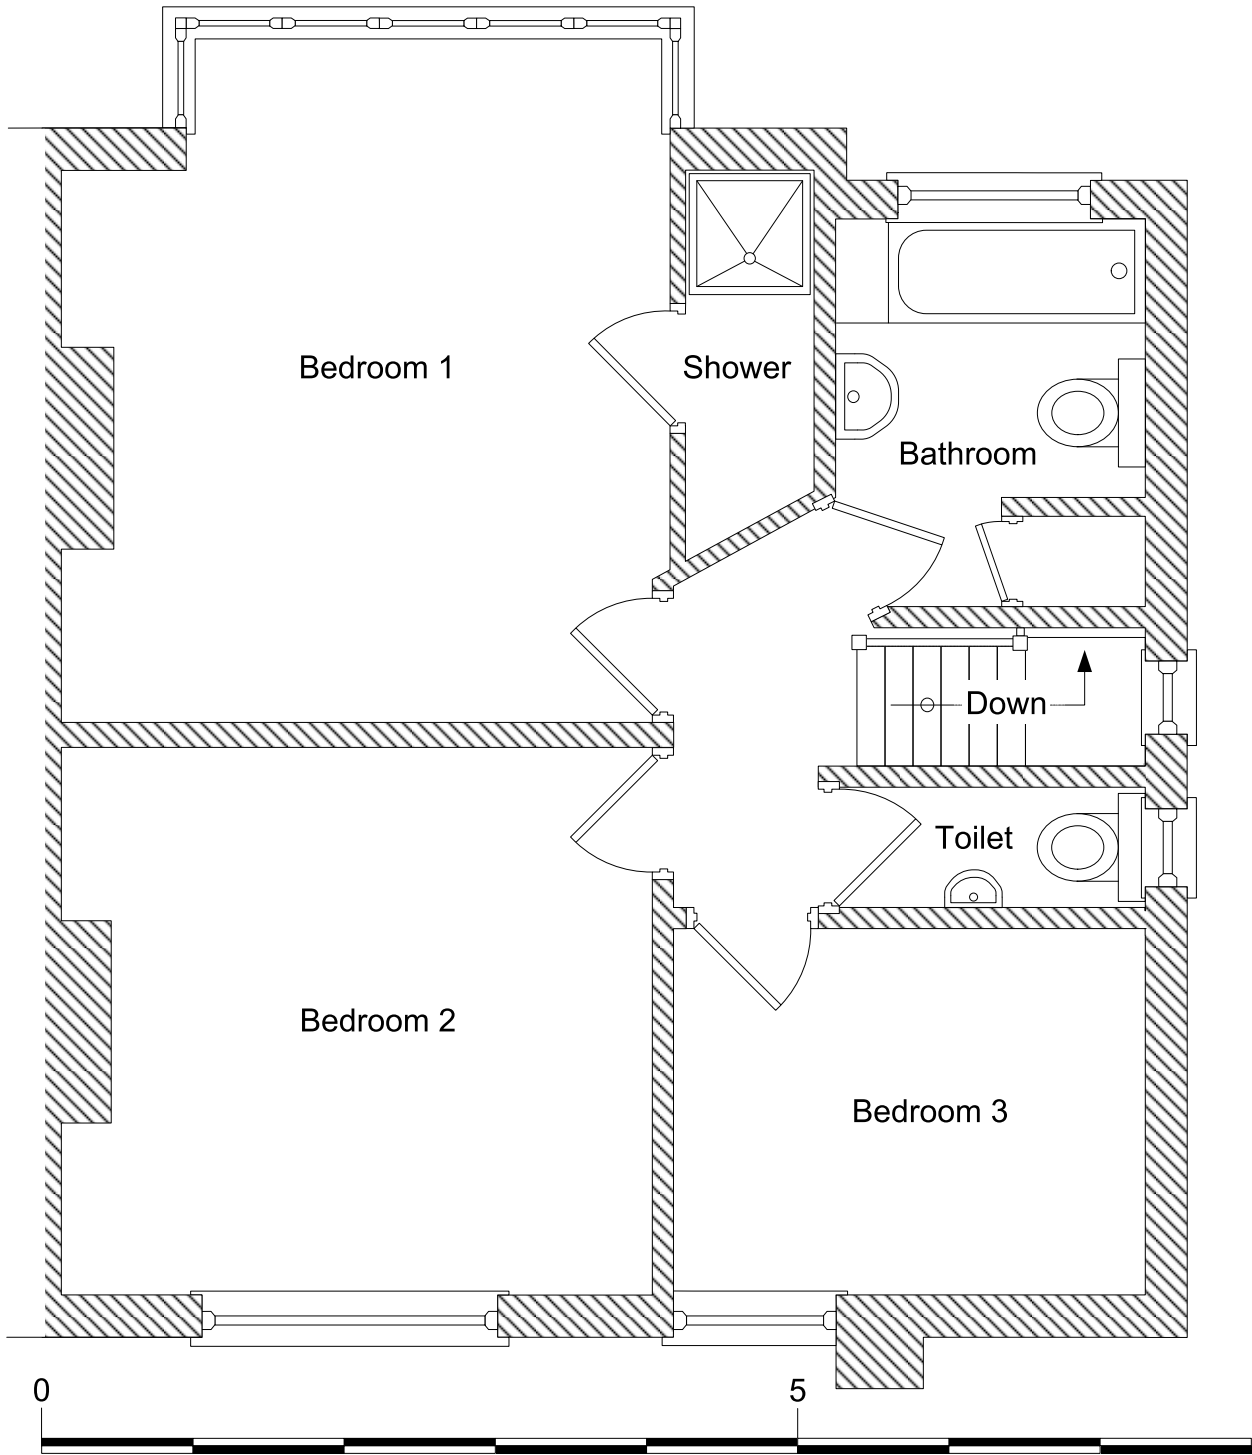
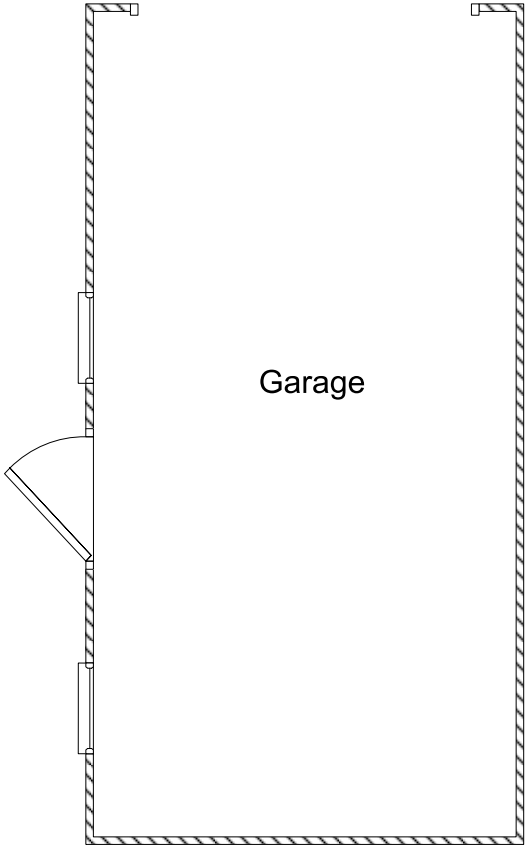


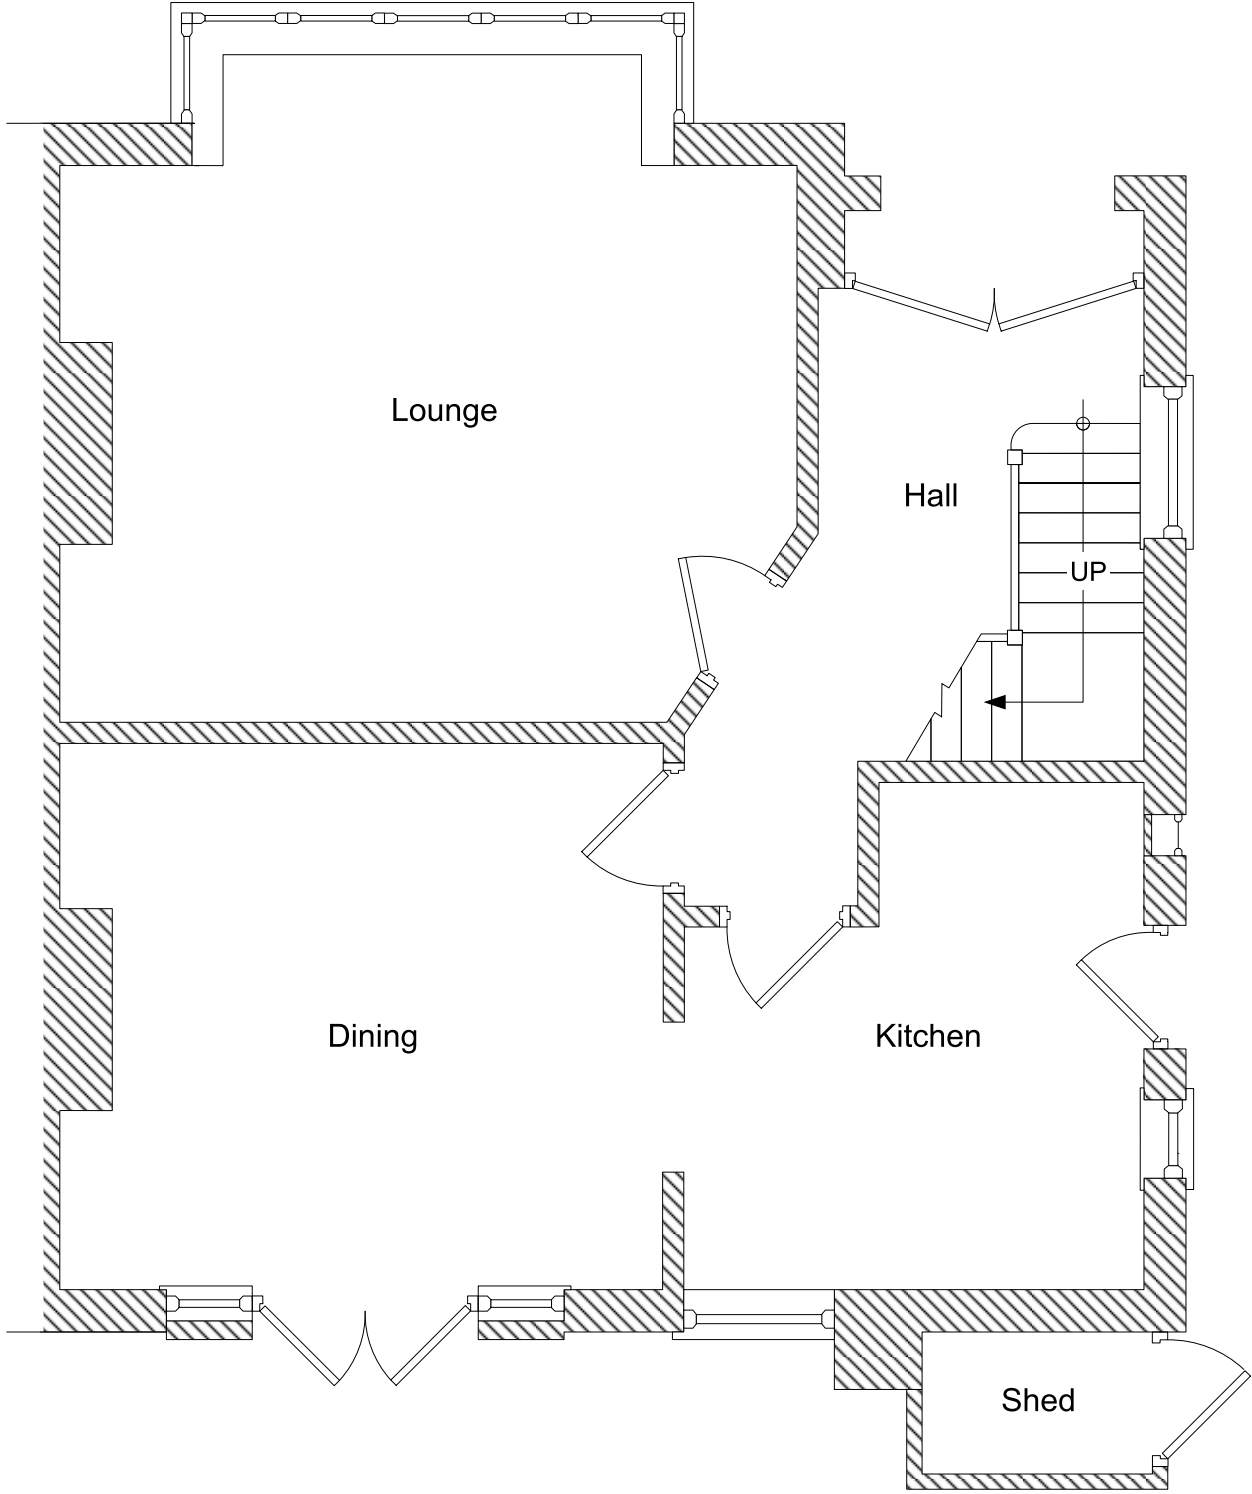

REV.	DESCRIPTION	DATE	BY
Notes: All dimensions to be checked on site. Existing garage to be demolished. External chimney and shed to be demolished. Bed 3 window to be enlarged and relocated.			
Client: K. A. Athawes			
Site: 1 Tamarisk Avenue Reading Berks RG2 8JB			
Project: Two storey side extension and single storey rear extension.			
Drawing: Existing first floor plan.			
Date: March 2018		Scale: 1:50 @A3	