



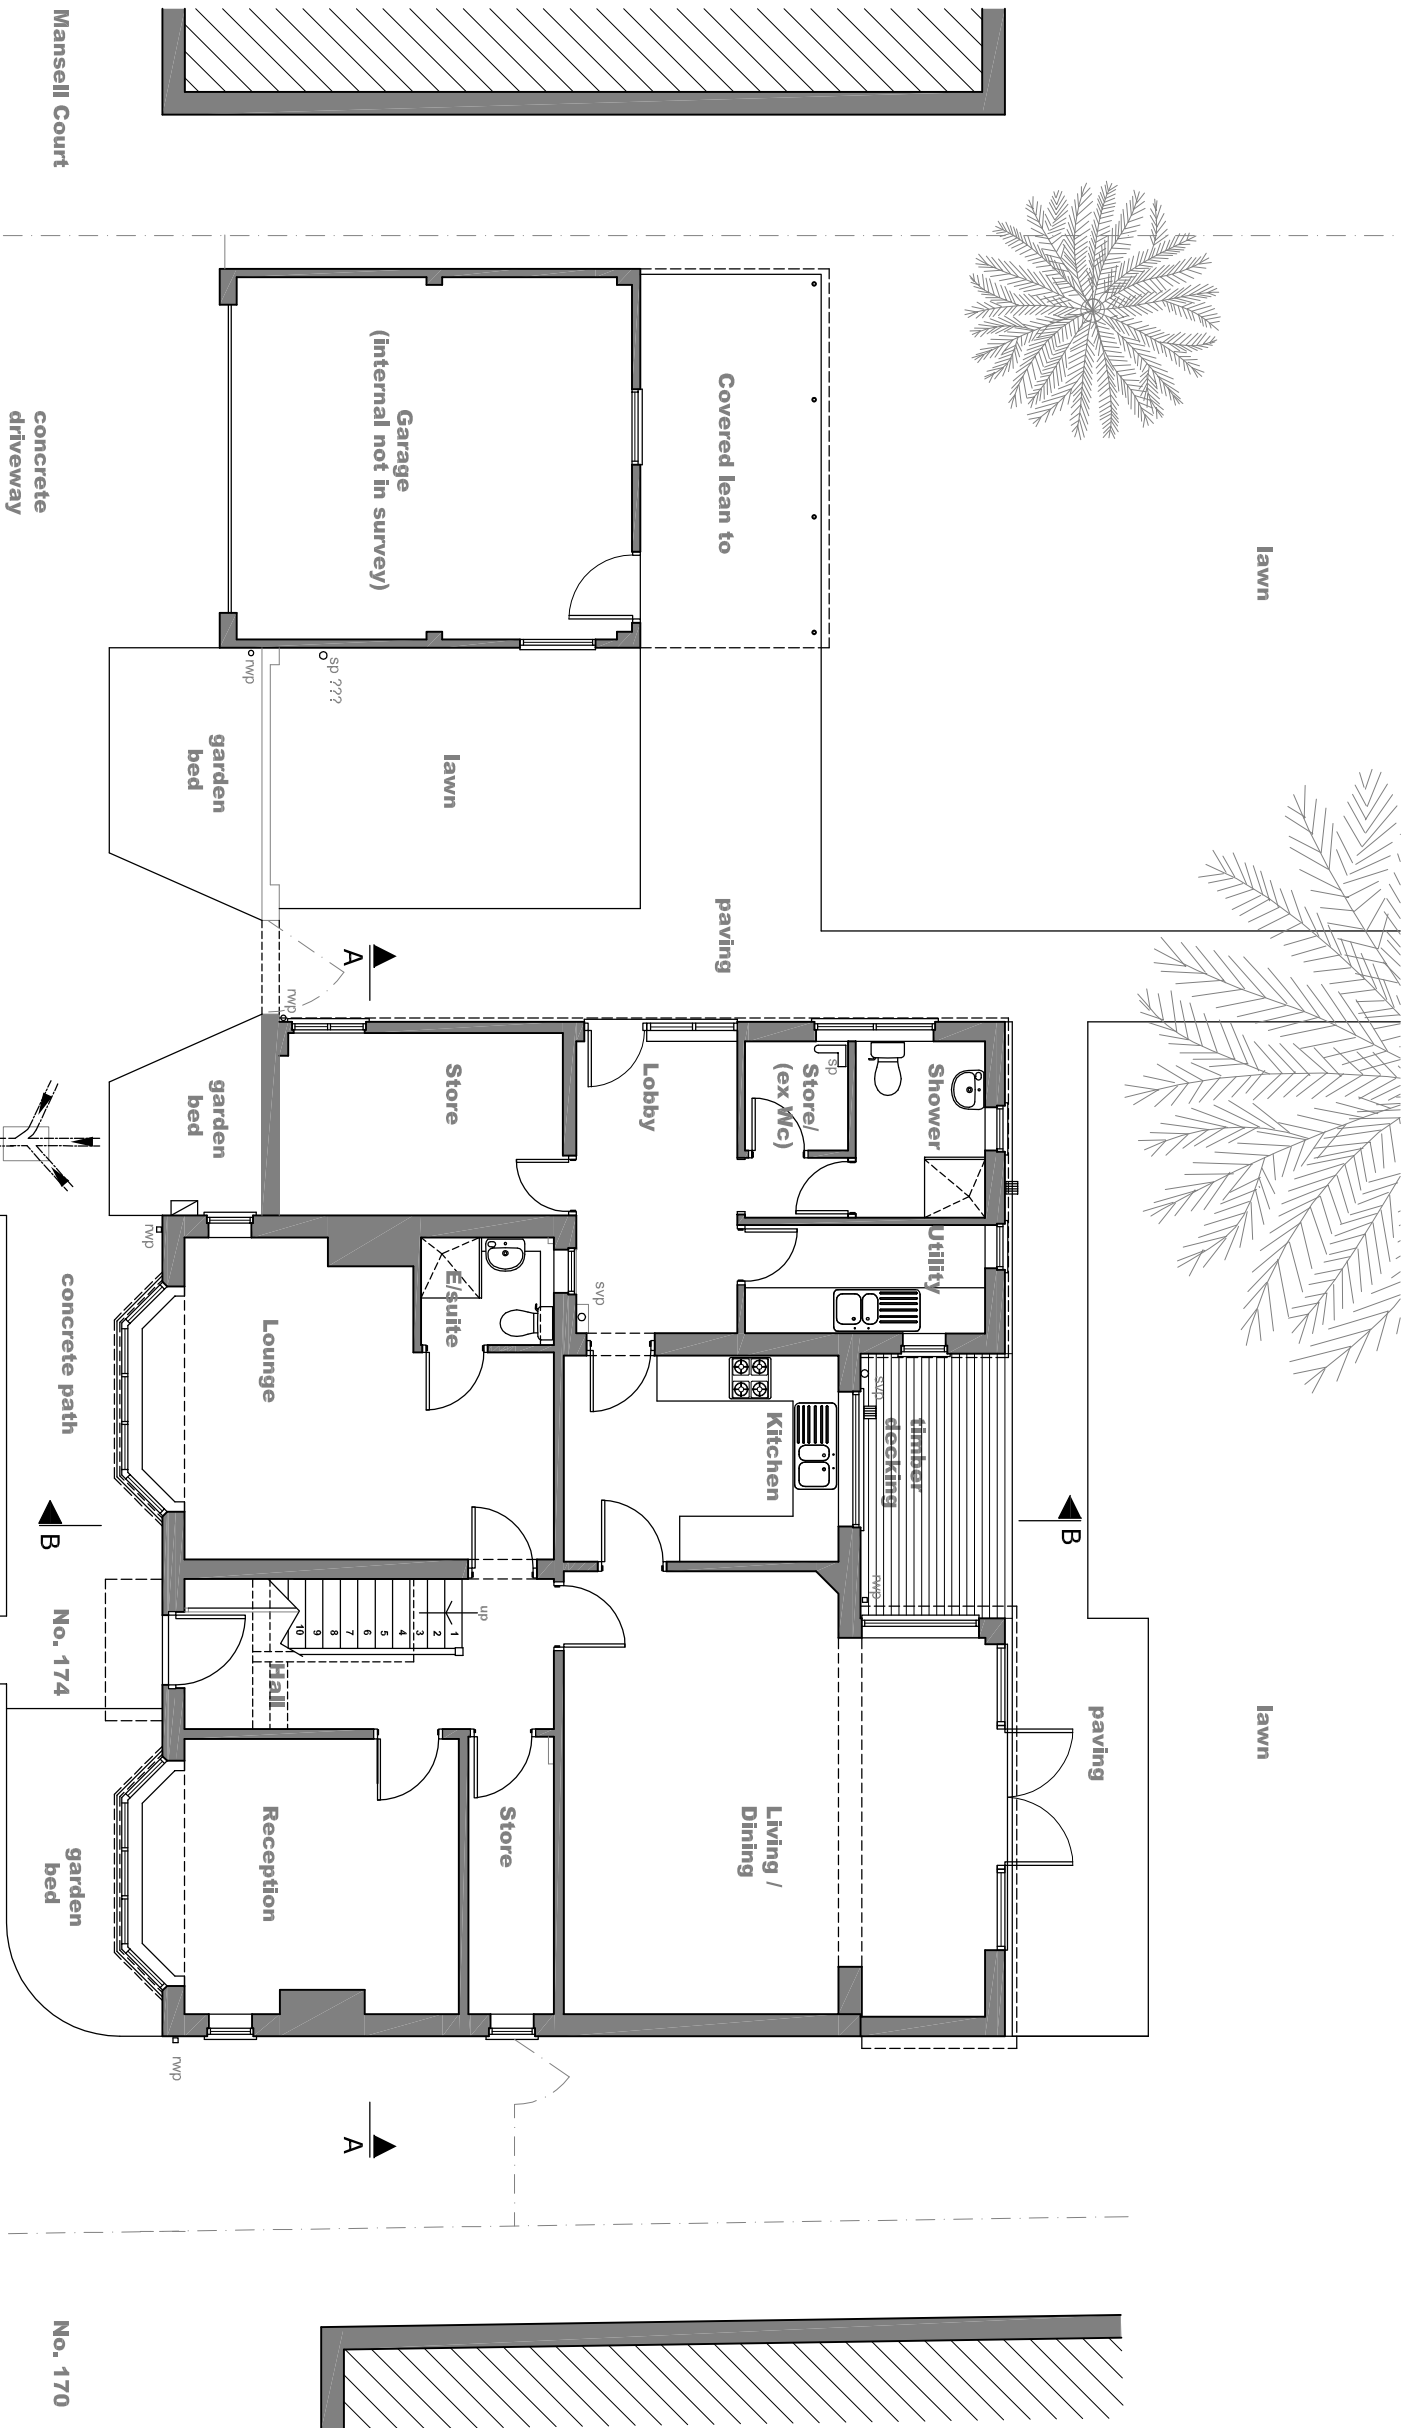

GROUND FLOOR PLAN

HAWKEDON DEVELOPMENTS

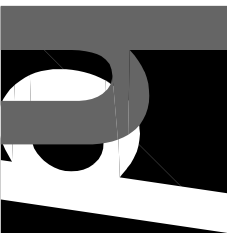

Oakwood House
14 High Tree Drive Earley
Reading Berkshire RG6 1EU
0118 935 3655
info@hald.co.uk

Project
Extensions & Alterations at
174 Shinfield Road,
Reading RG2 7TD

Client
Mr & Mrs Akif Manzar

Title
Existing Ground Floor Plan

Revision

Drawn
AB

Scale
1:100 @ A3

Date
Aug 2017

Drawing No
H1356.02

Rev

All dimensions to be checked on site prior to the commencement of any construction. This drawing may not be reproduced in any part or form without the written consent of Hawkedon Developments Ltd.

ALL COPYRIGHTS RESERVED