




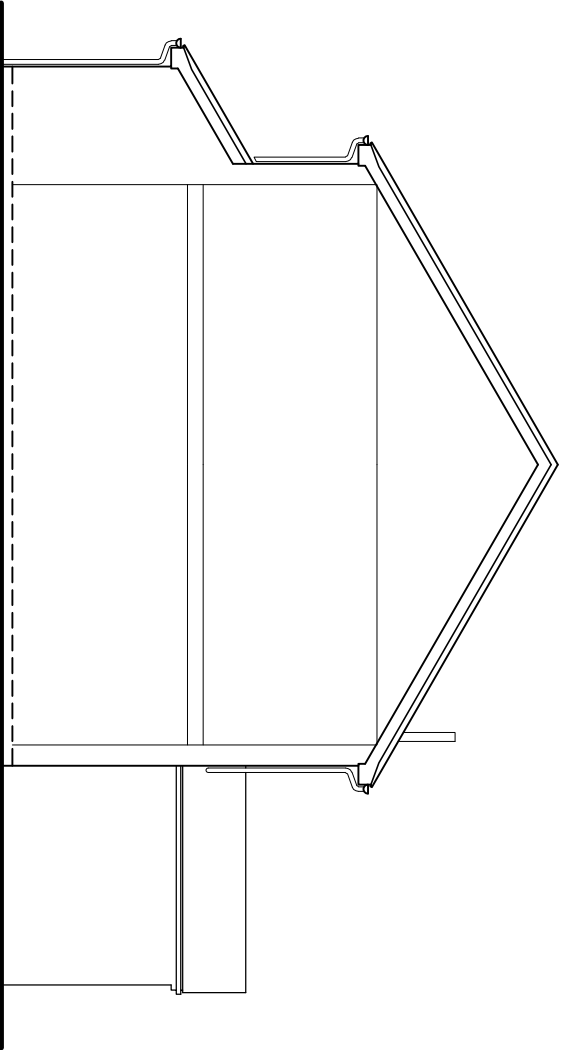


EXISTING SIDE ELEVATION

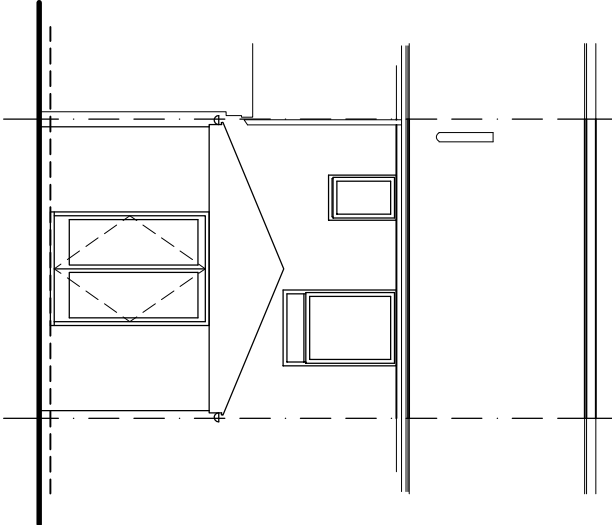

EXISTING REAR ELEVATION

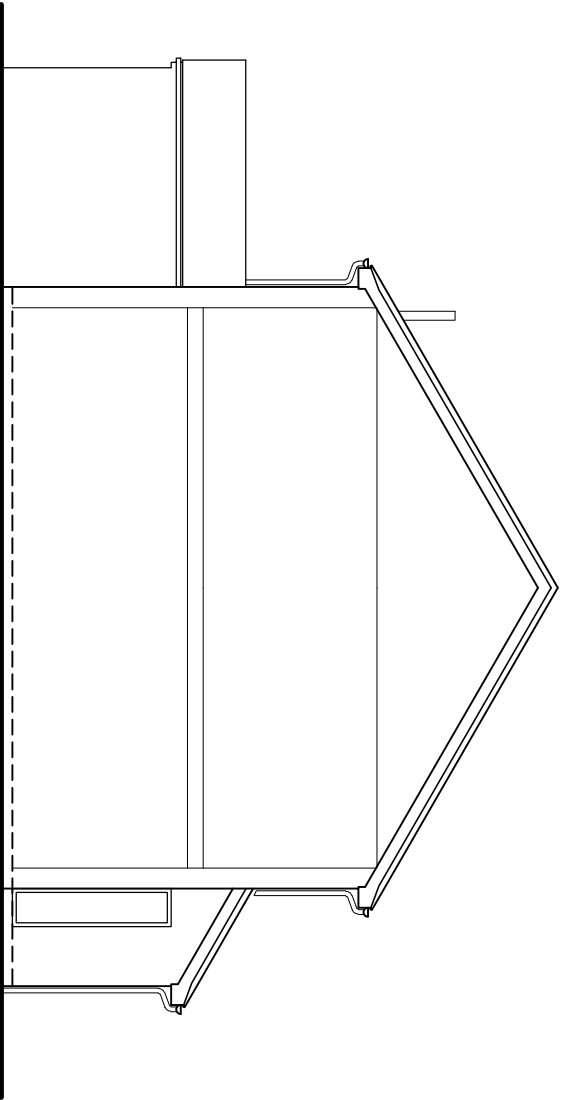

EXISTING SIDE ELEVATION

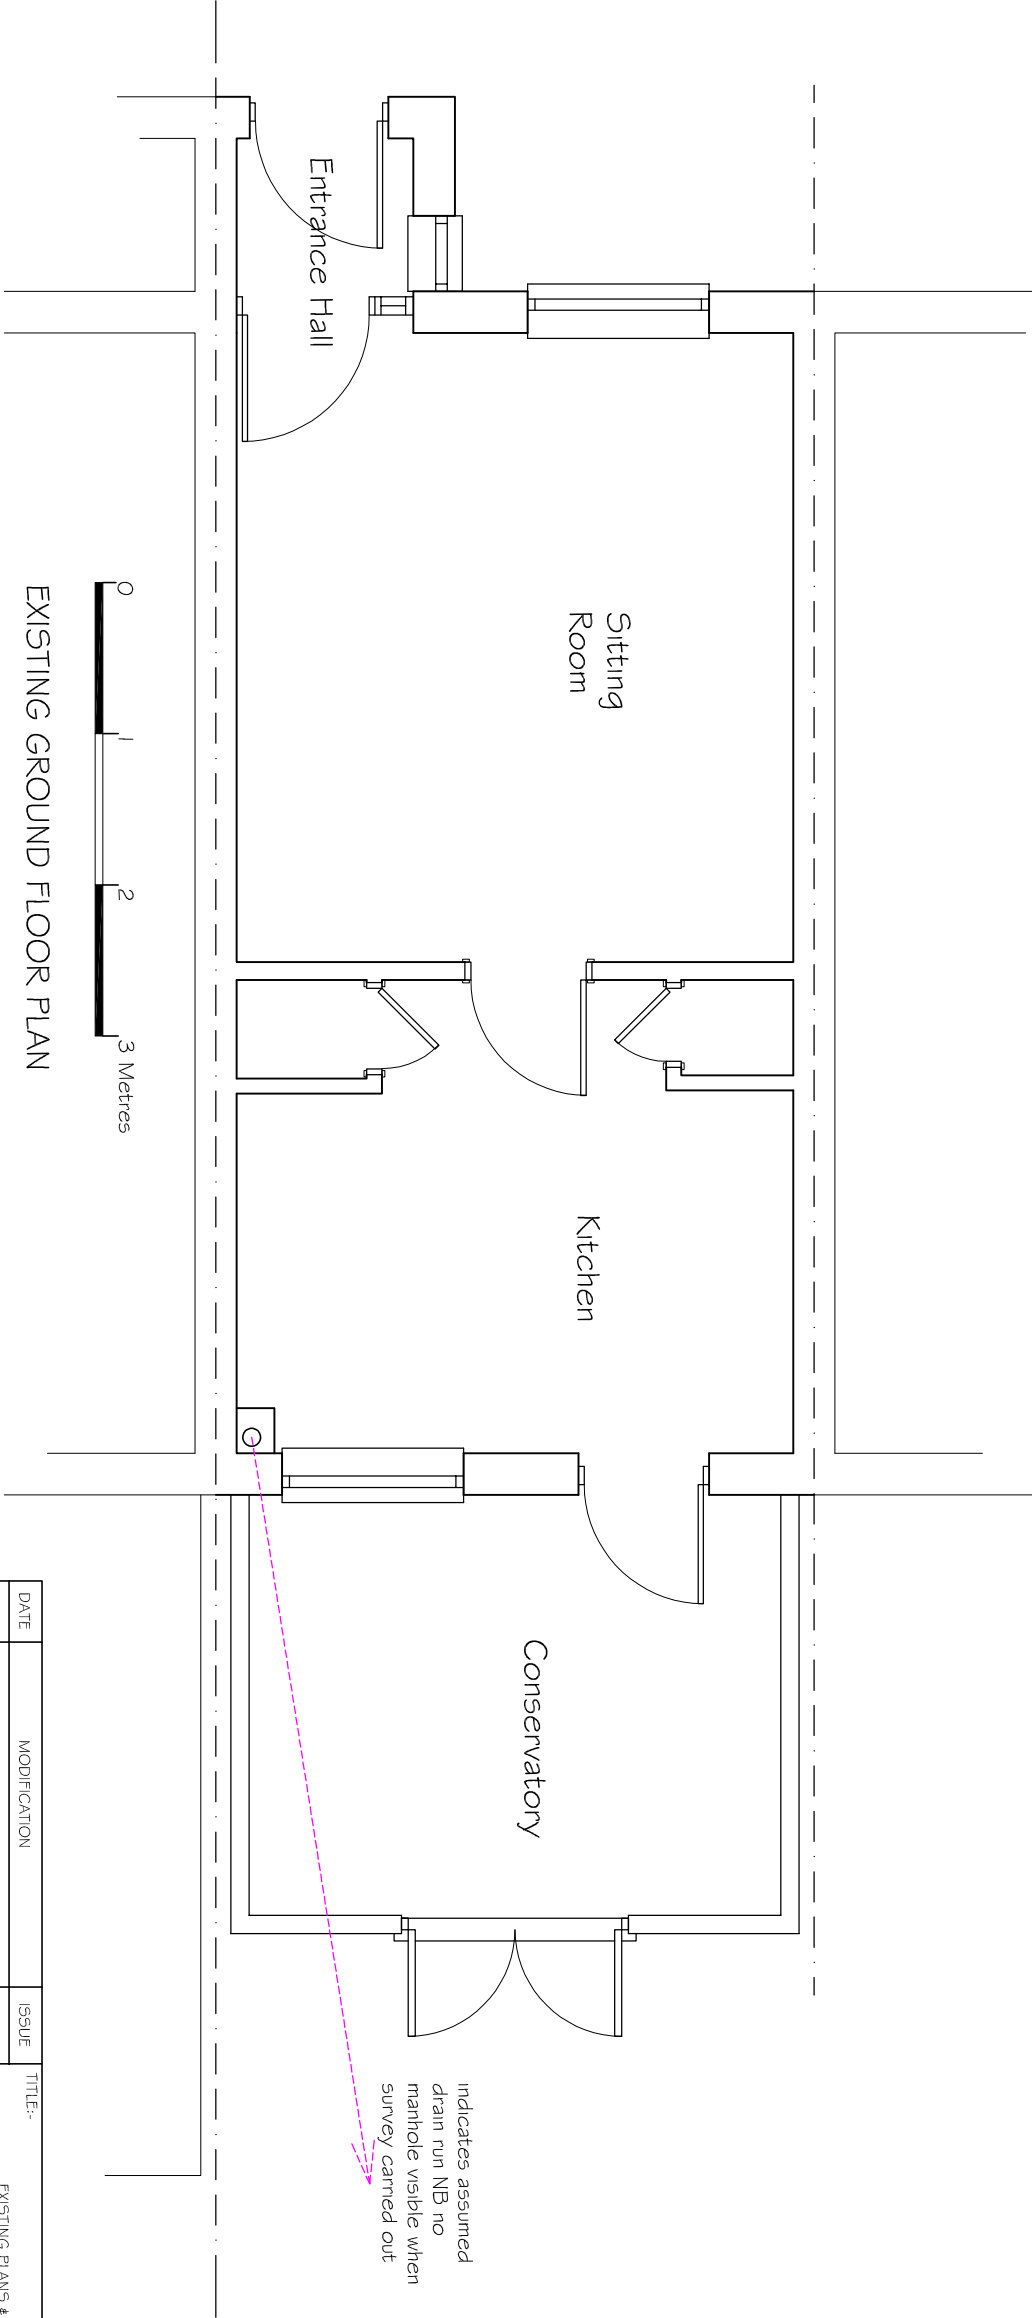

DATE	MODIFICATION	ISSUE	TITLE:-	SCALE:-
			EXISTING PLANS & ELEVATIONS	1:100 uos @ A3
			AT 1 & MINTON CLOSE, TILFURST,	DRAWN BY:-
			READING, BERKS RG30 6ET	DATE:-
			FOR MR J EMERSON	CVS Design Ltd
				SEPT 2017
				DRAWING No:-
				REV:-
				01