



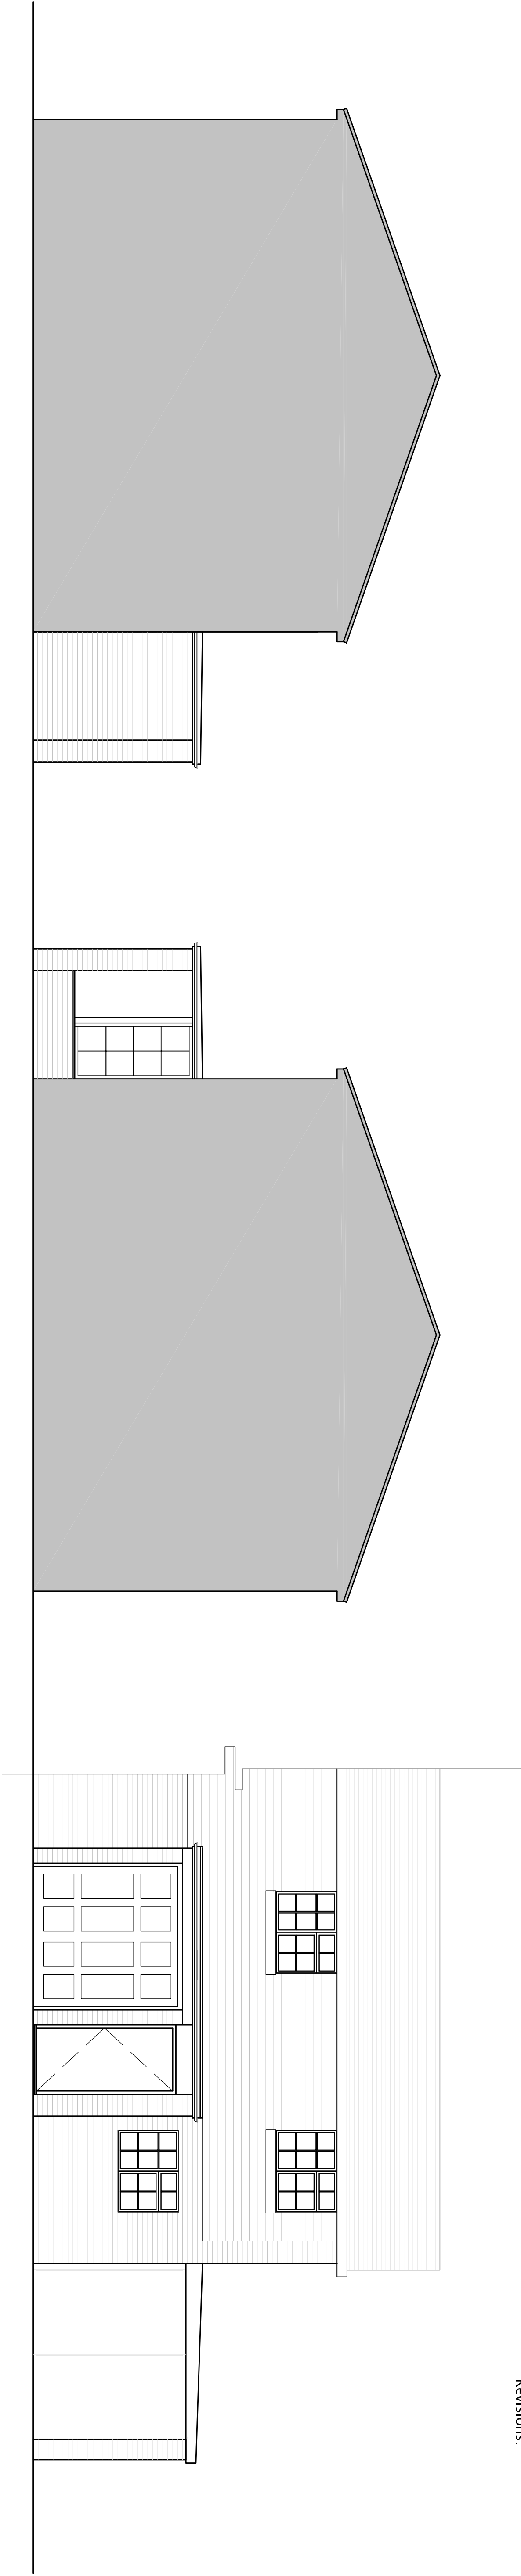



Existing
Left Side Elevation

Existing
Right Side Elevation



Existing
Front Elevation

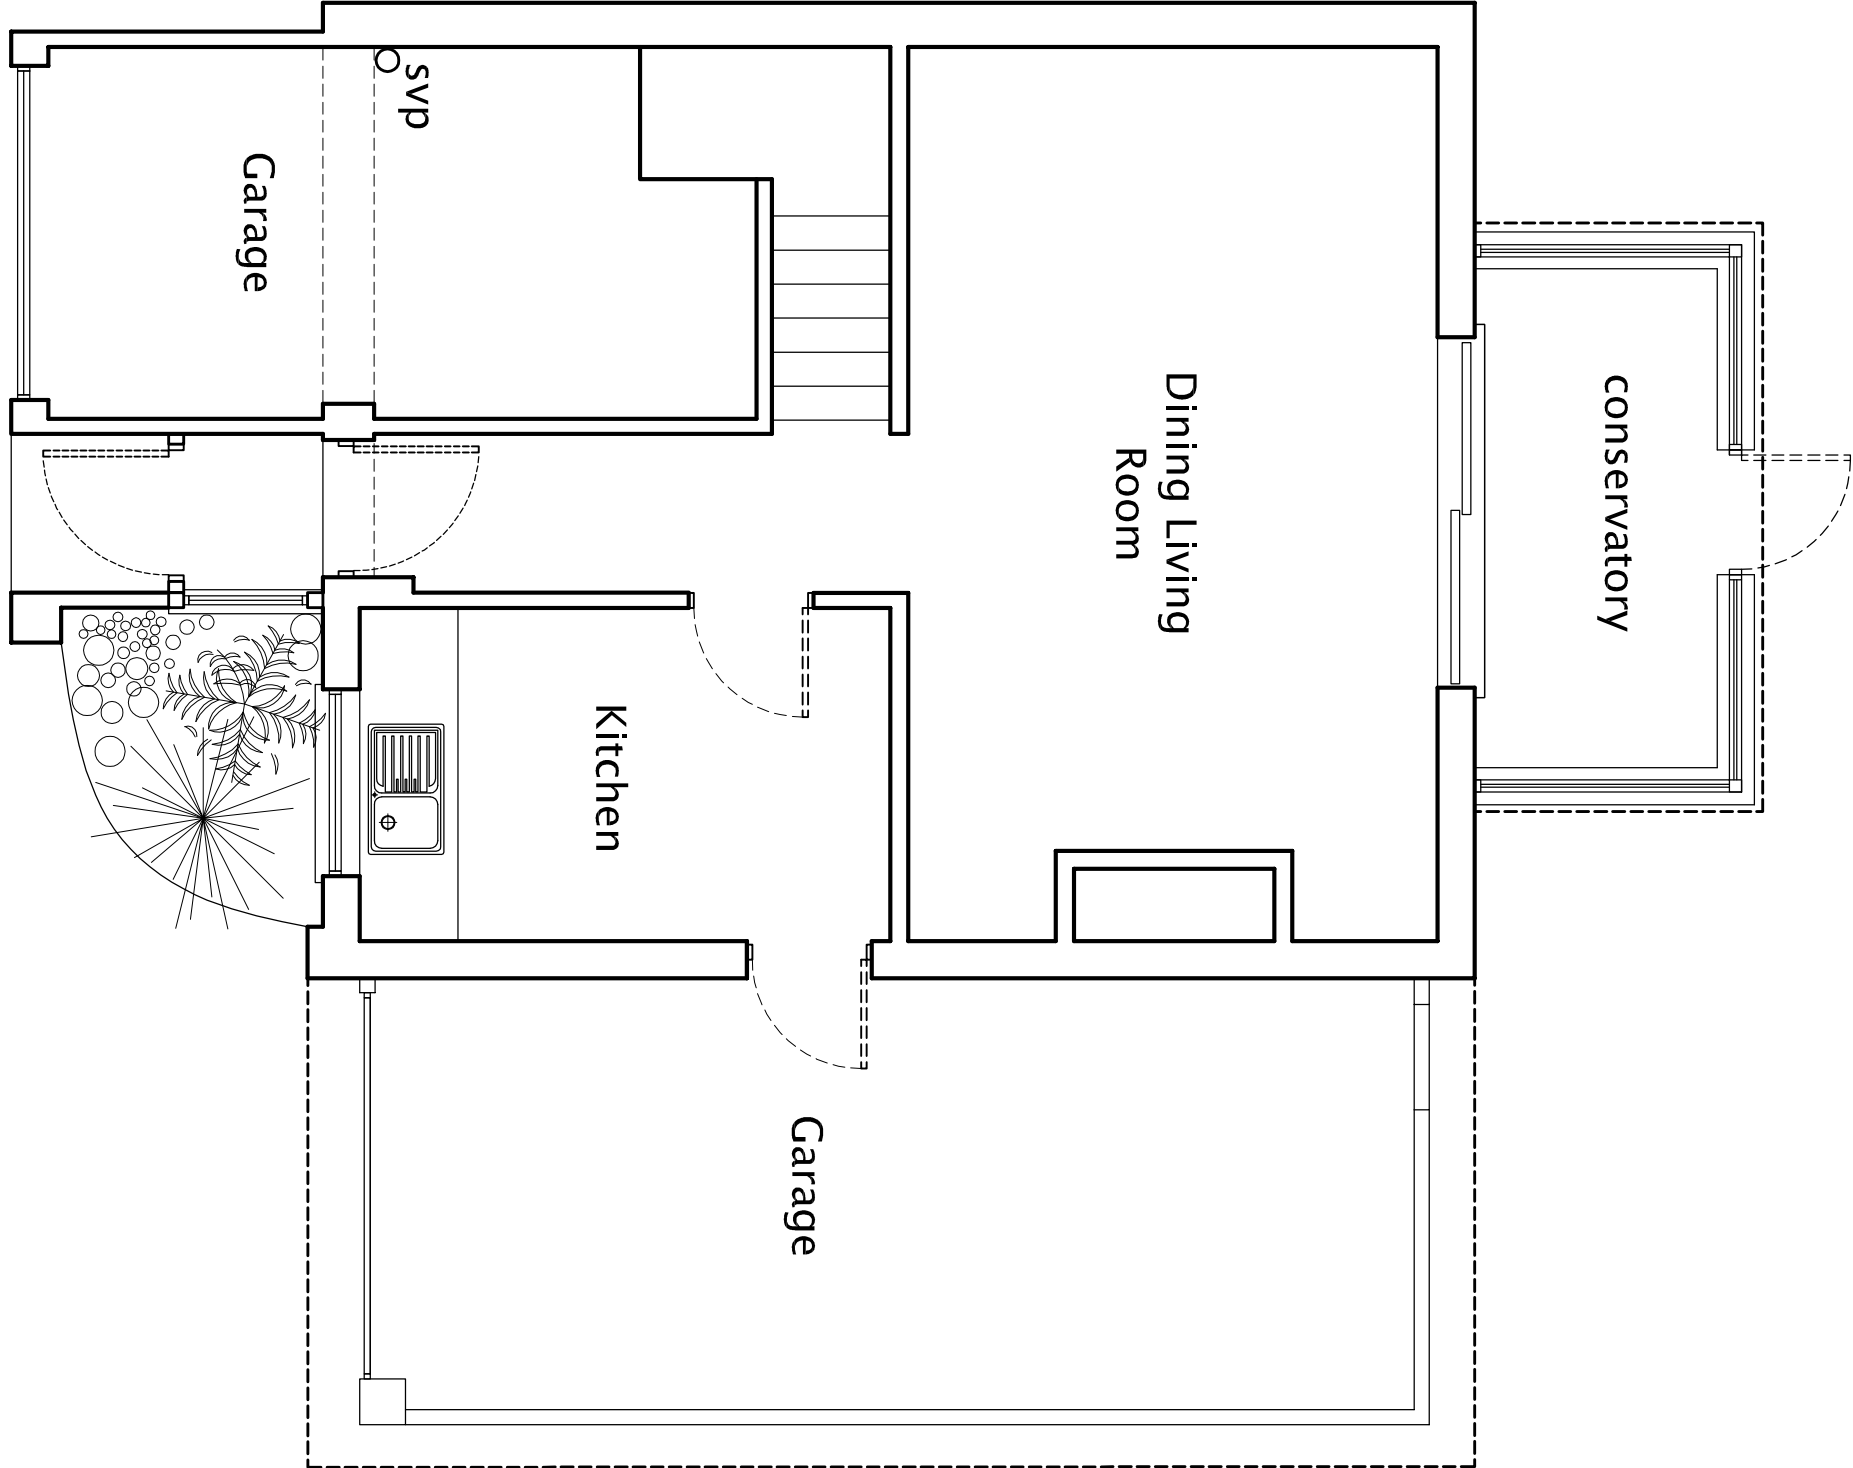

Existing Ground Floor Plan scale 1:50

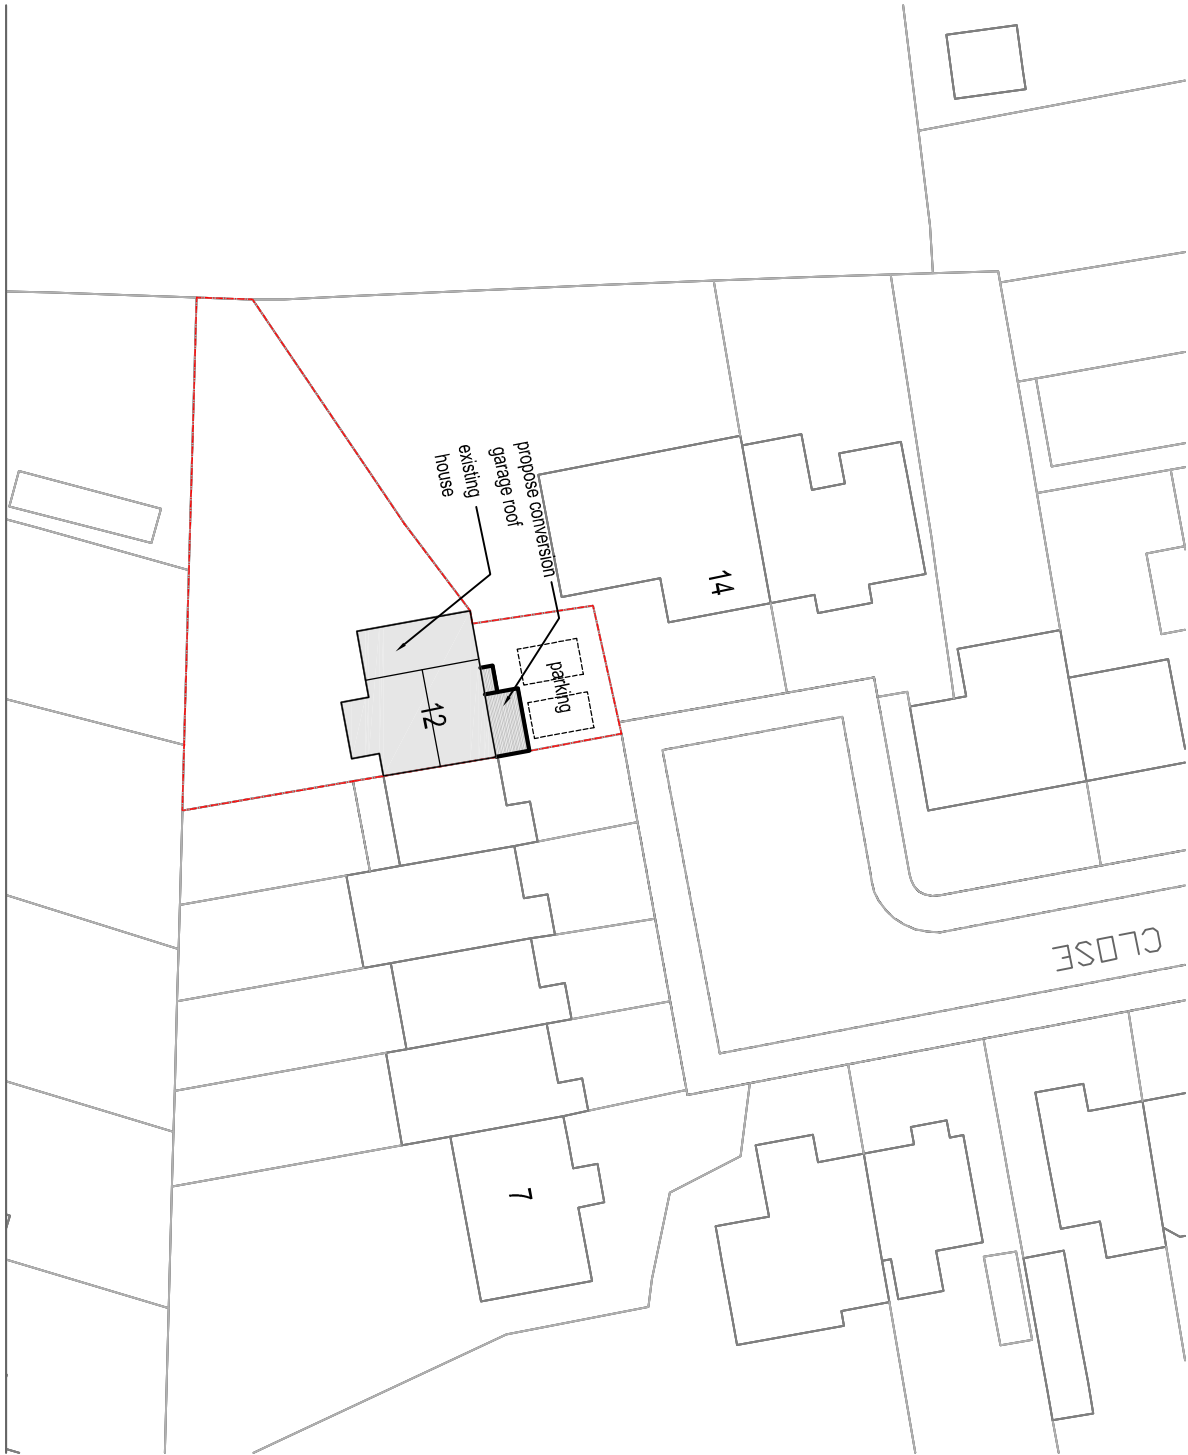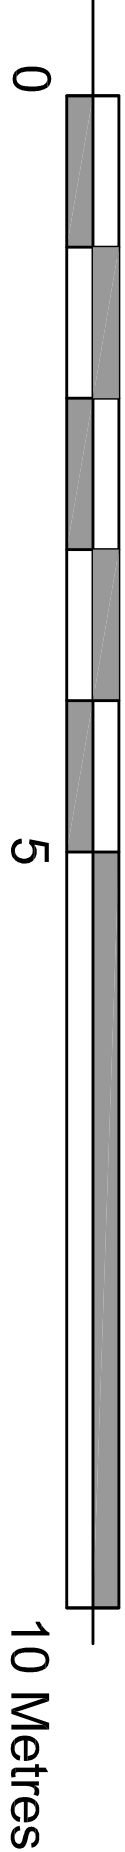

Block Plan scale 1:500

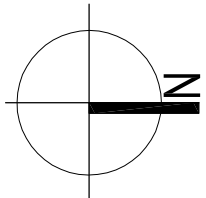 

Client:	
Mrs. Anna Gruzel Brewczak	
Job title:	
Proposed conversion of garage to Kitchen & Proposed Bathroom	
Drawing title:	
Existing Plan Elevations & Block Plan	
Scale:	
as shown	
Date:	
2017	
Drawn by:	
CF	
Drawing no:	Rev:
PL/01	